


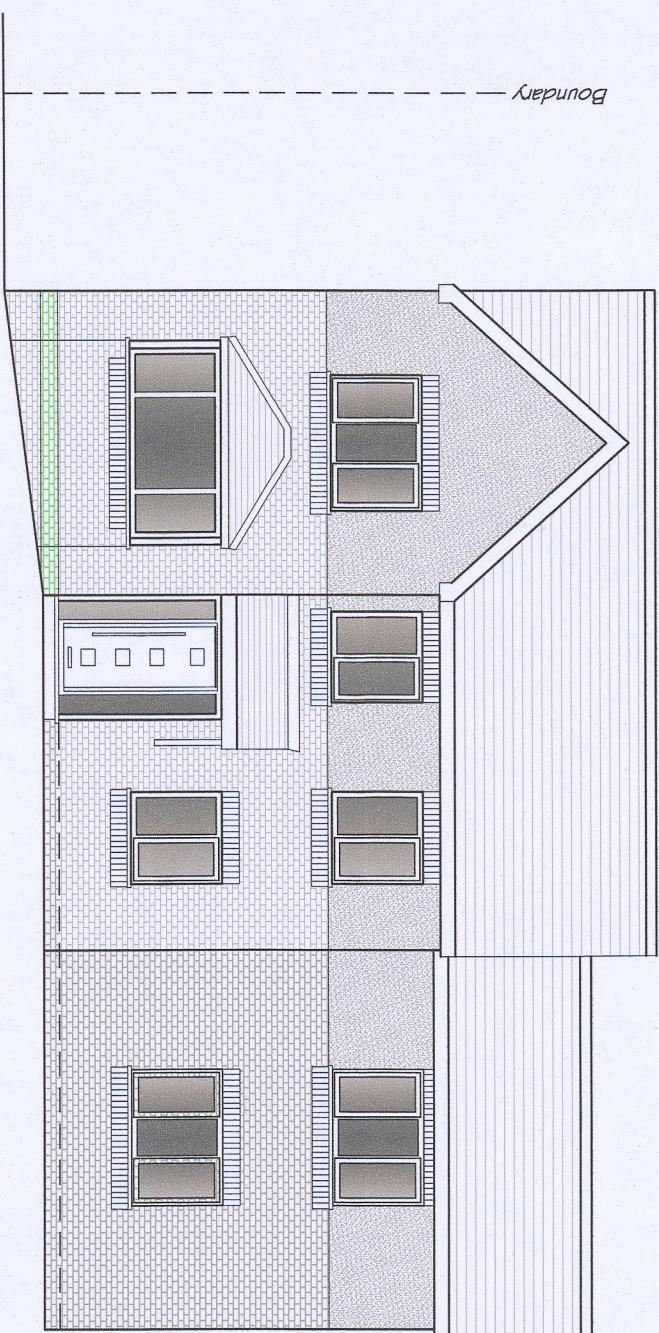


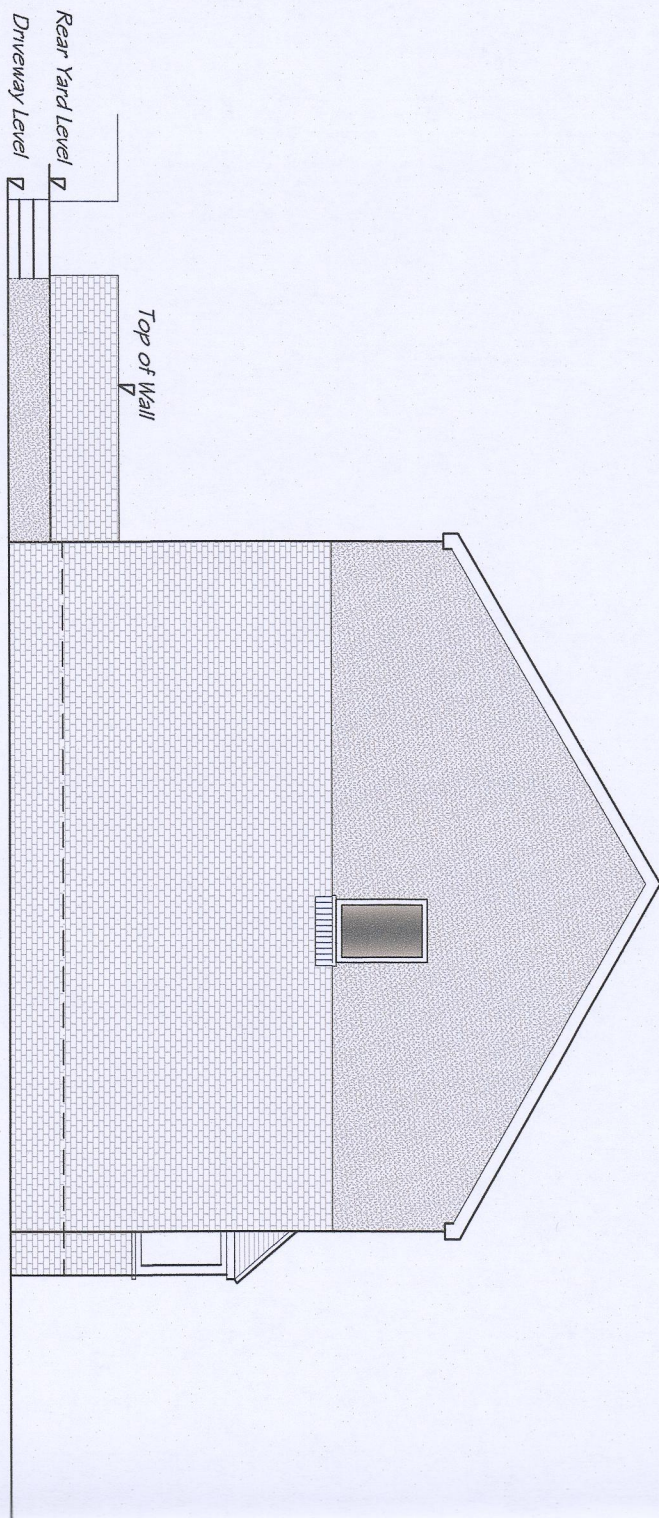


EXISTING FRONT ELEVATION 1:50

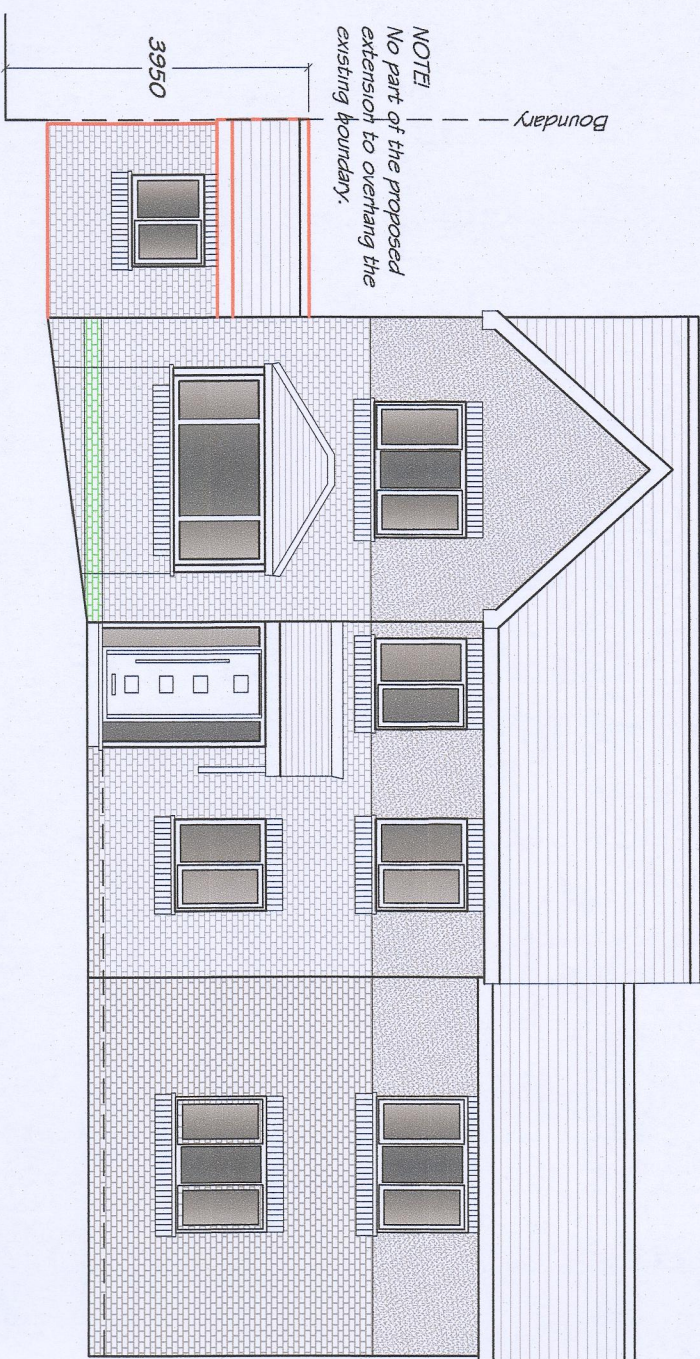


EXISTING FRONT ELEVATION 1:50

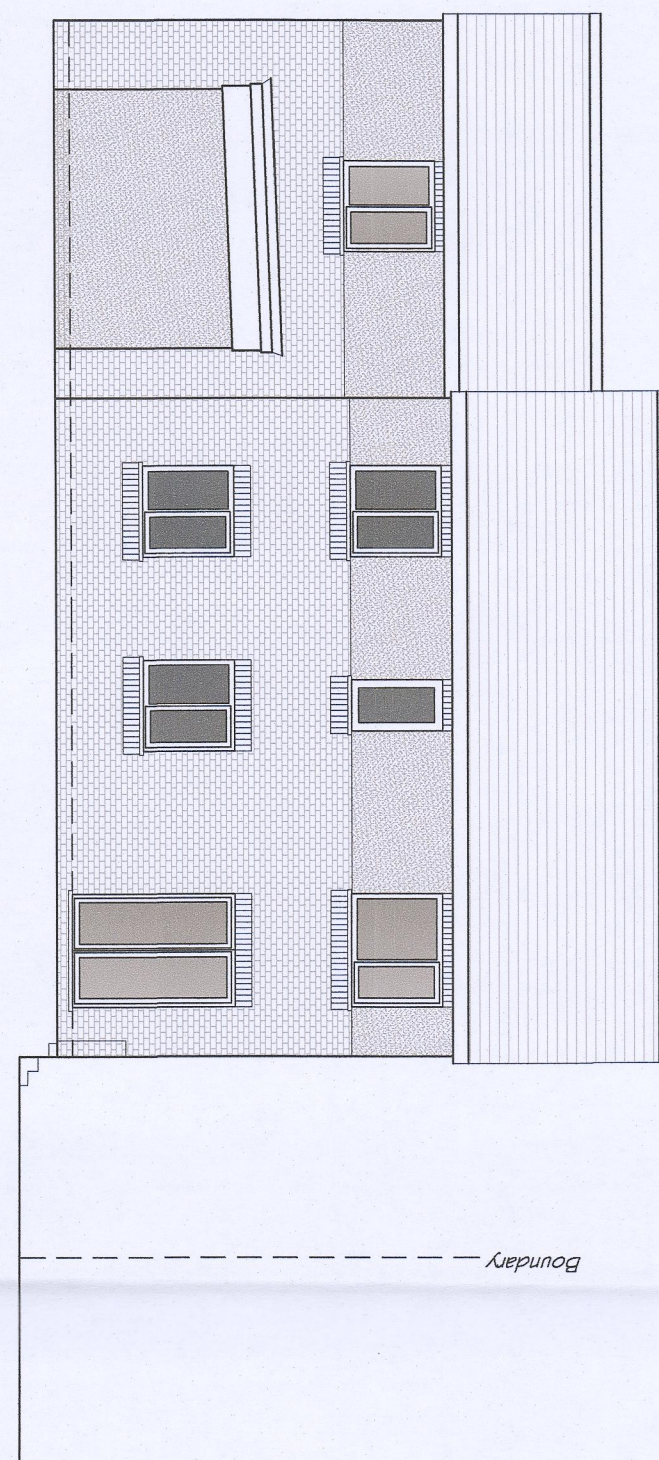


PROPOSED FRONT ELEVATION 1:50

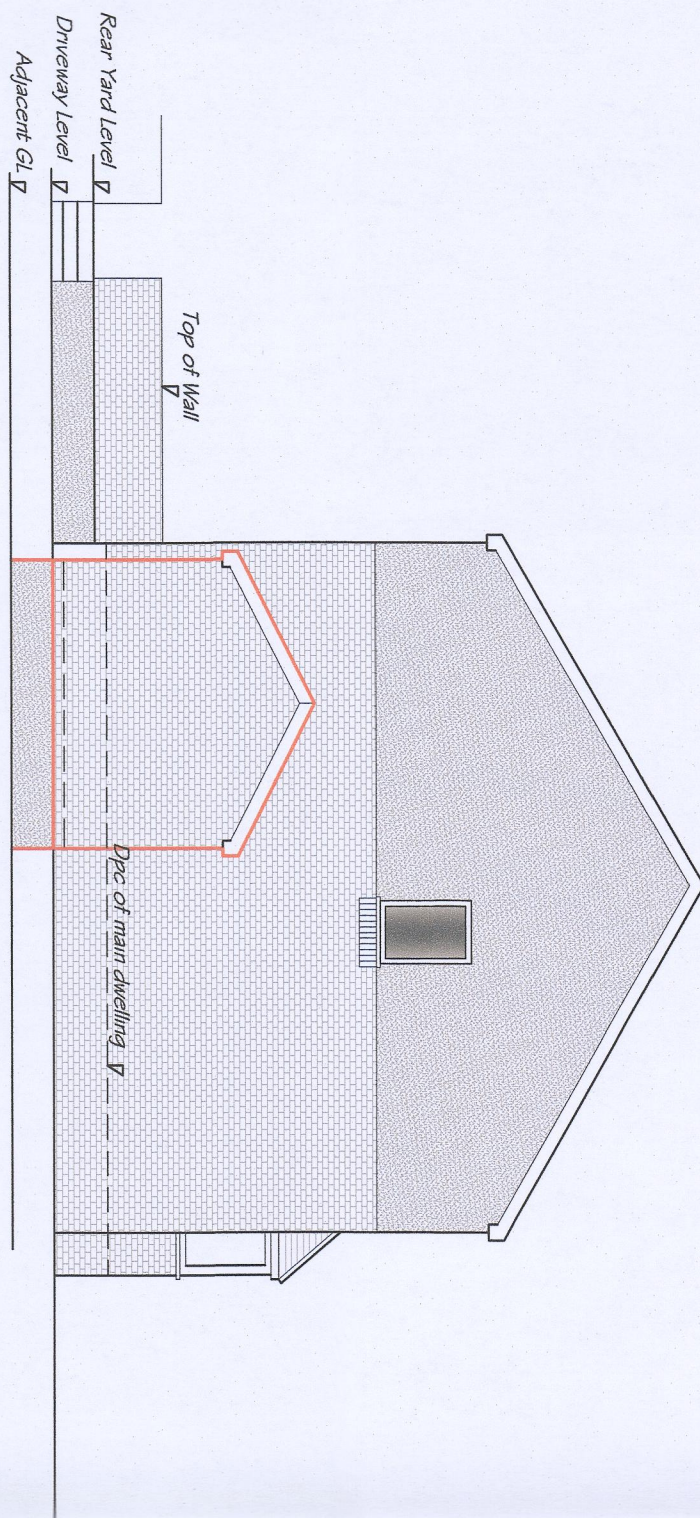


PROPOSED FRONT ELEVATION 1:50

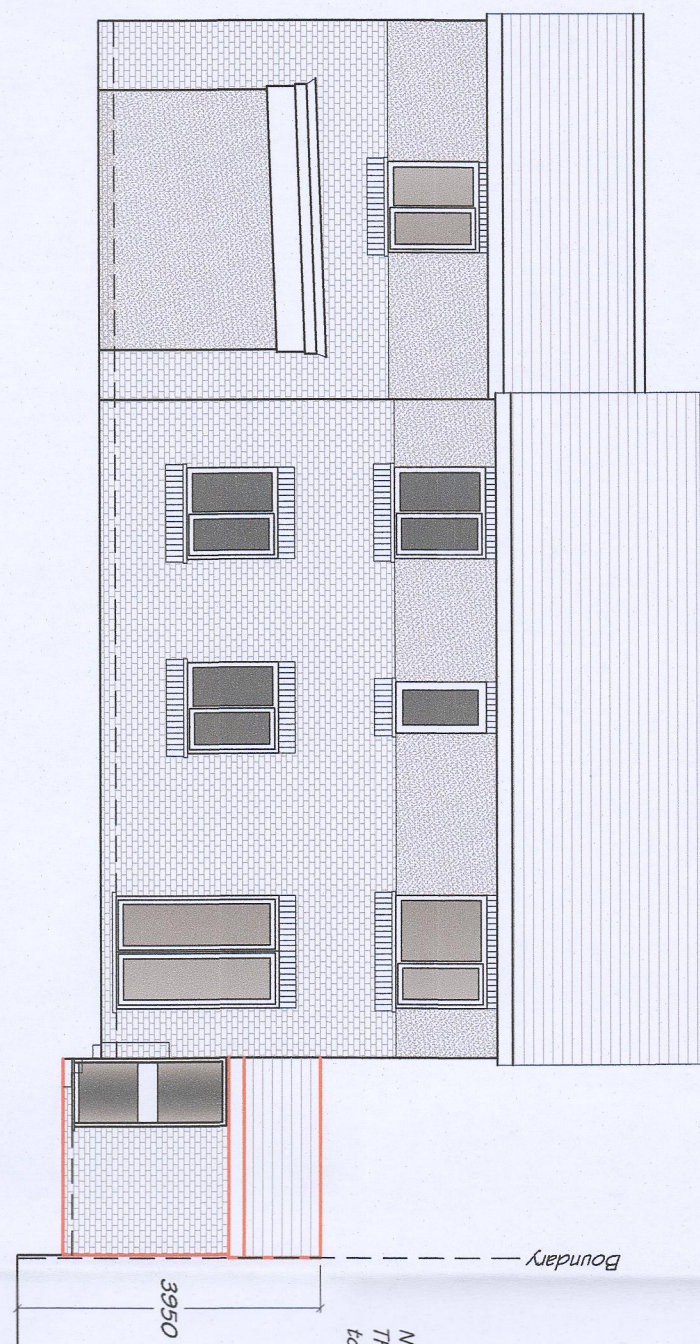

NOTE:
The roof pitch to be 25° and the height is not to exceed a maximum of 4000mm.

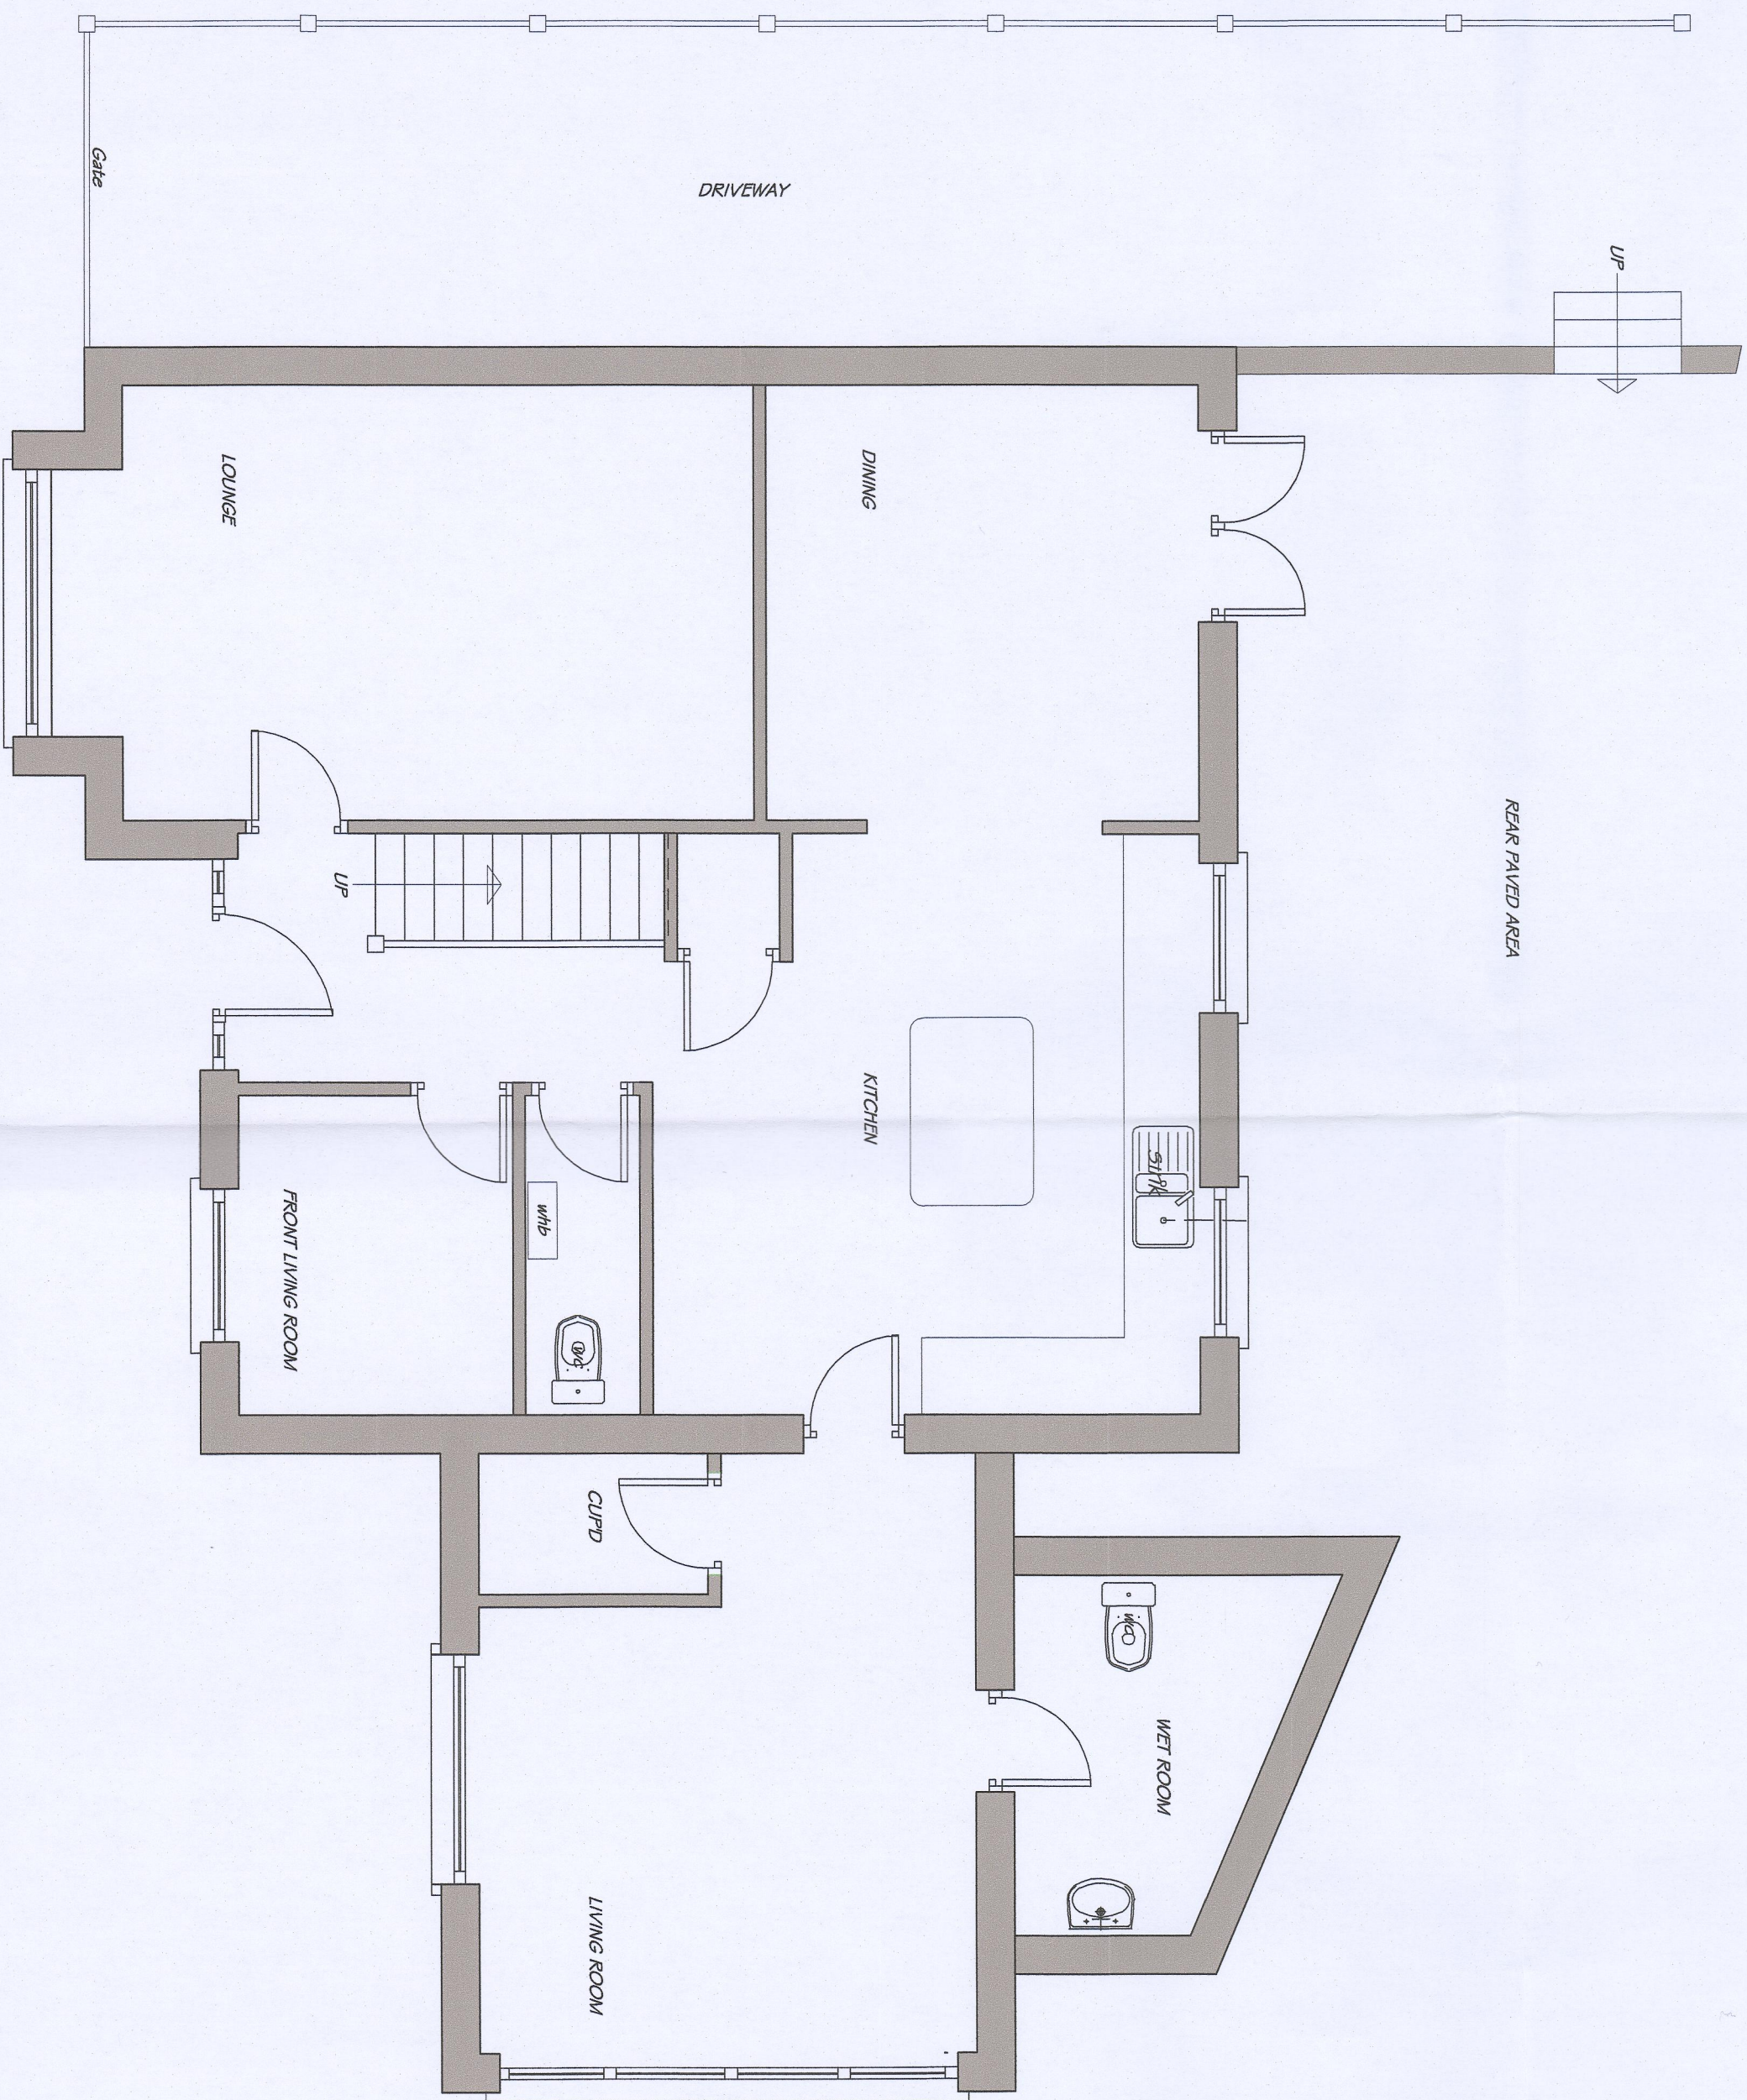

EXISTING GROUND FLOOR PLAN 1:50

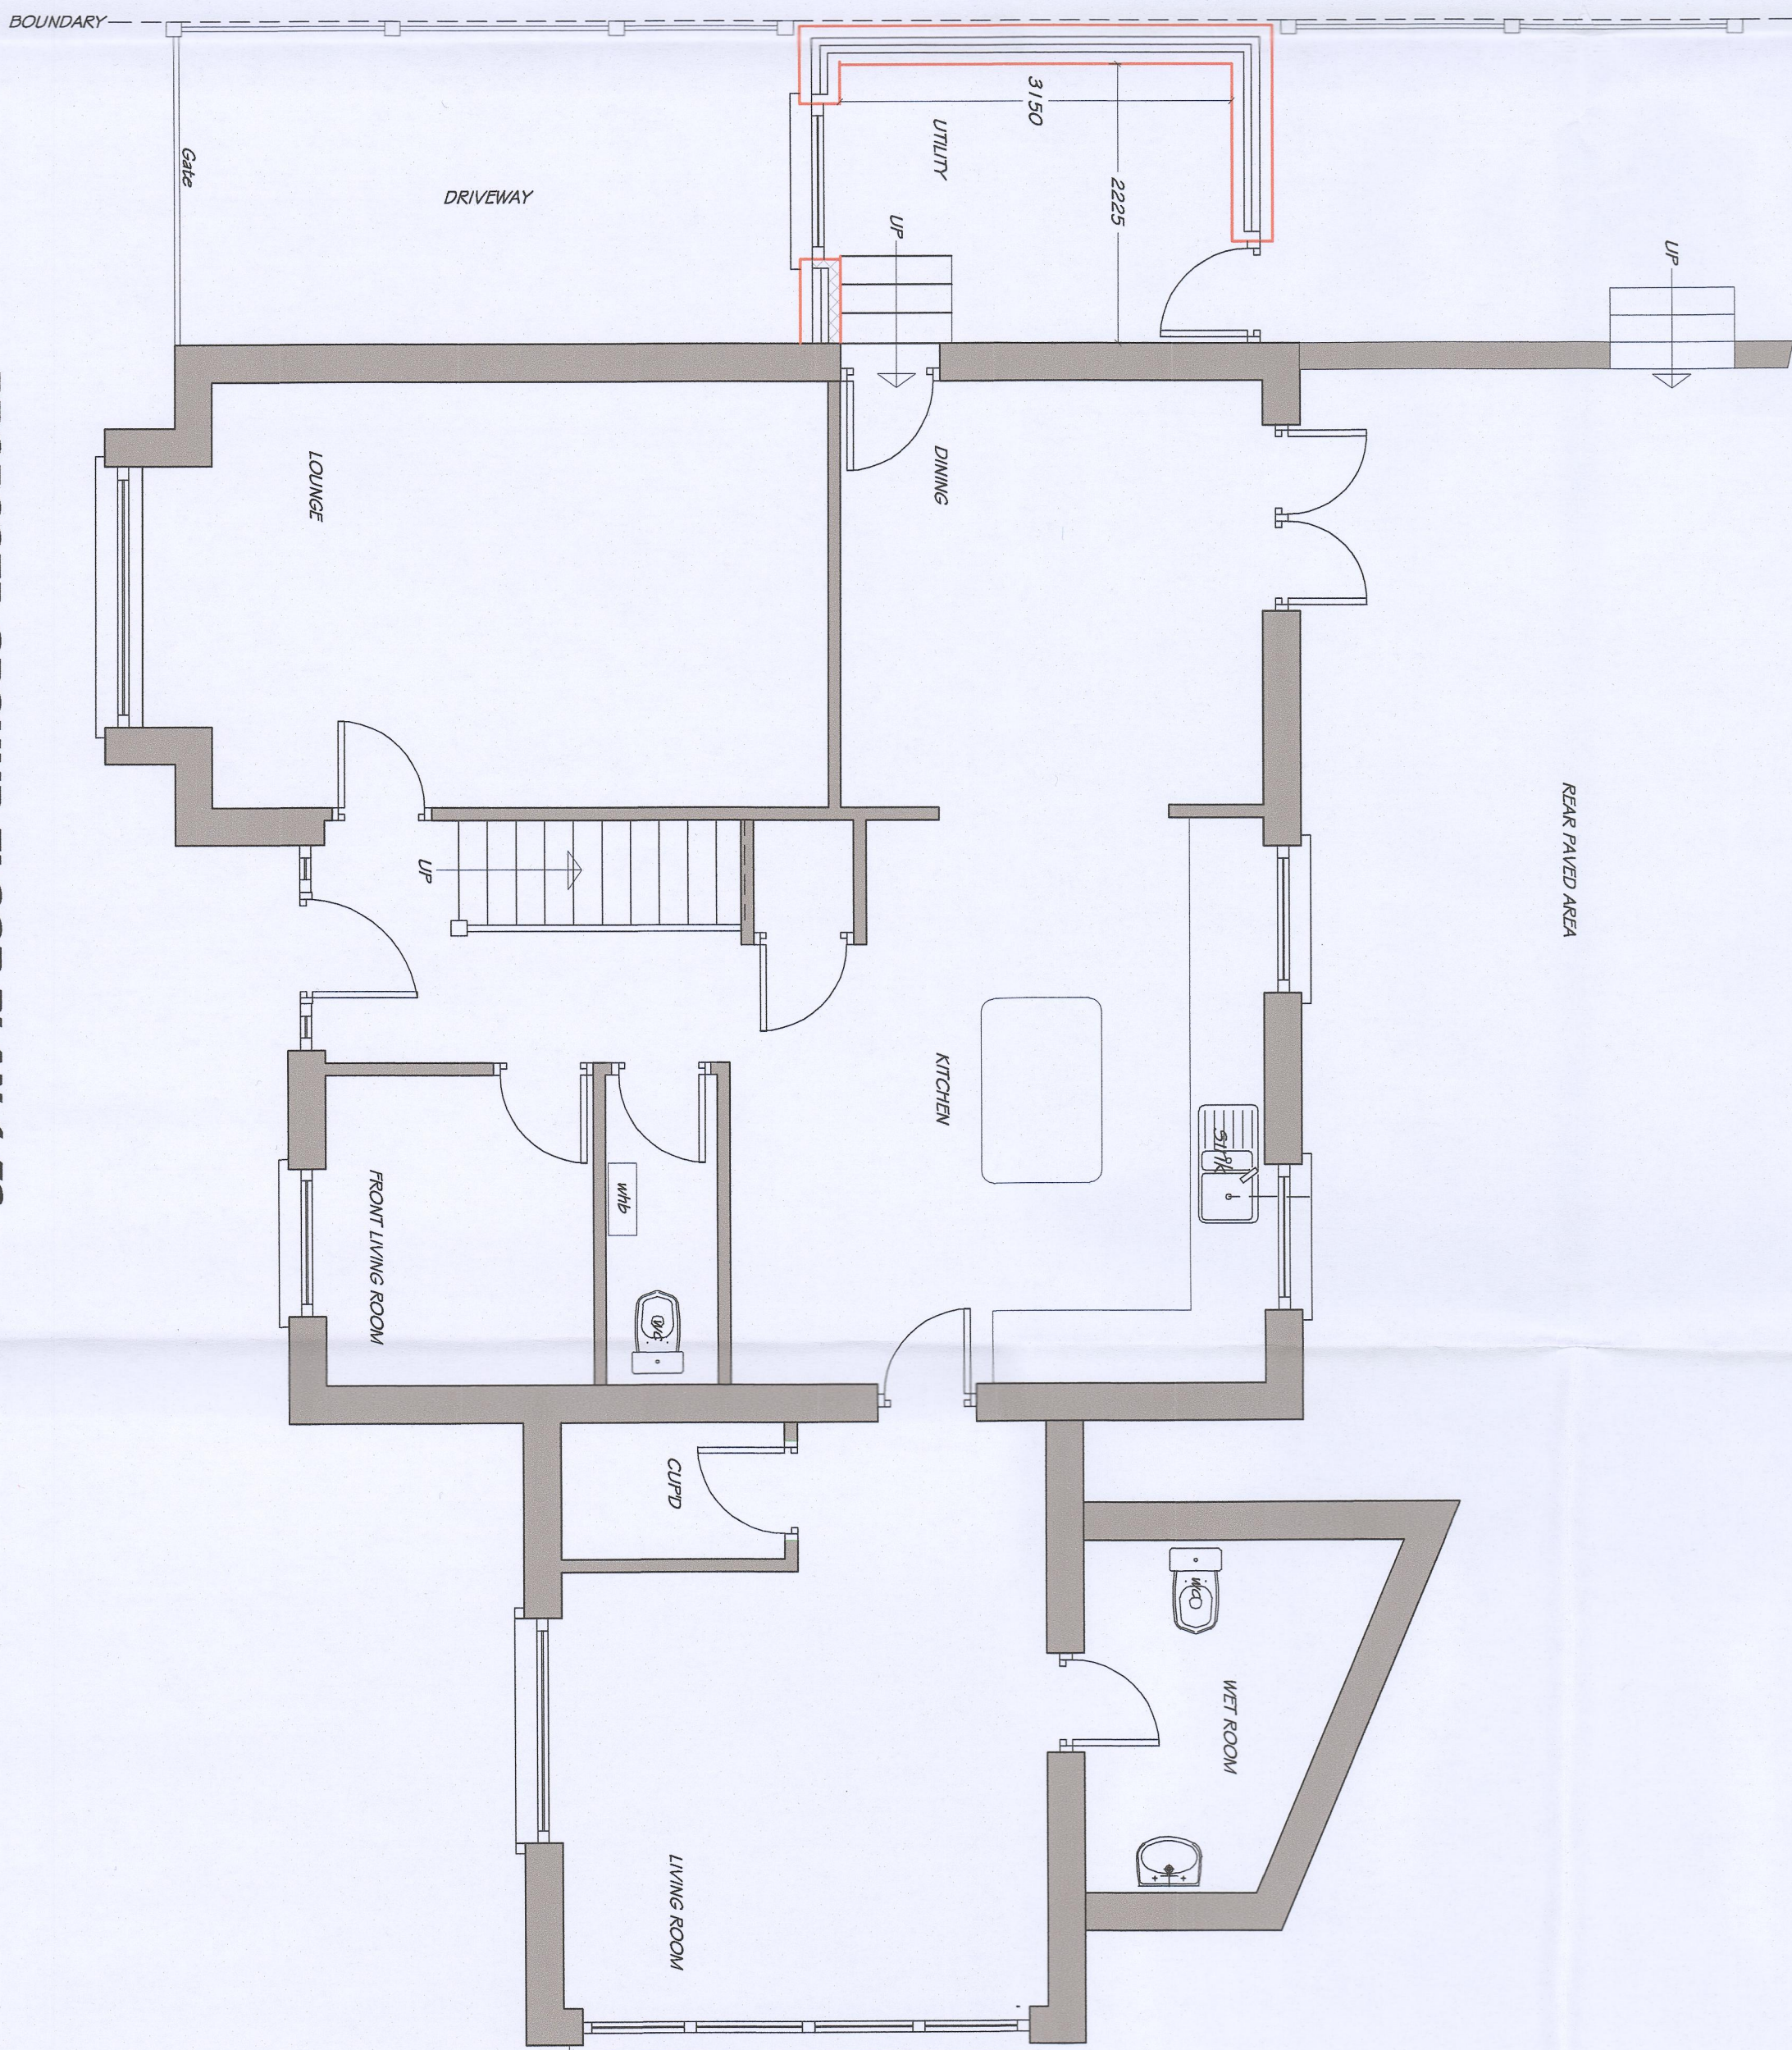

PROPOSED GROUND FLOOR PLAN 1:50

Client:
MR CHRIS BUNCE

Project:
PROPOSED SIDE SINGLE STOREY EXTENSION AT: 11, BEACONS COURT, TWYNCARMEL, MERTHYR TYDFIL CF48 1PT

Drawing Title:
PROPOSED PLANS, SECTION & ELEVATIONS/01

Date:
JULY 2022