




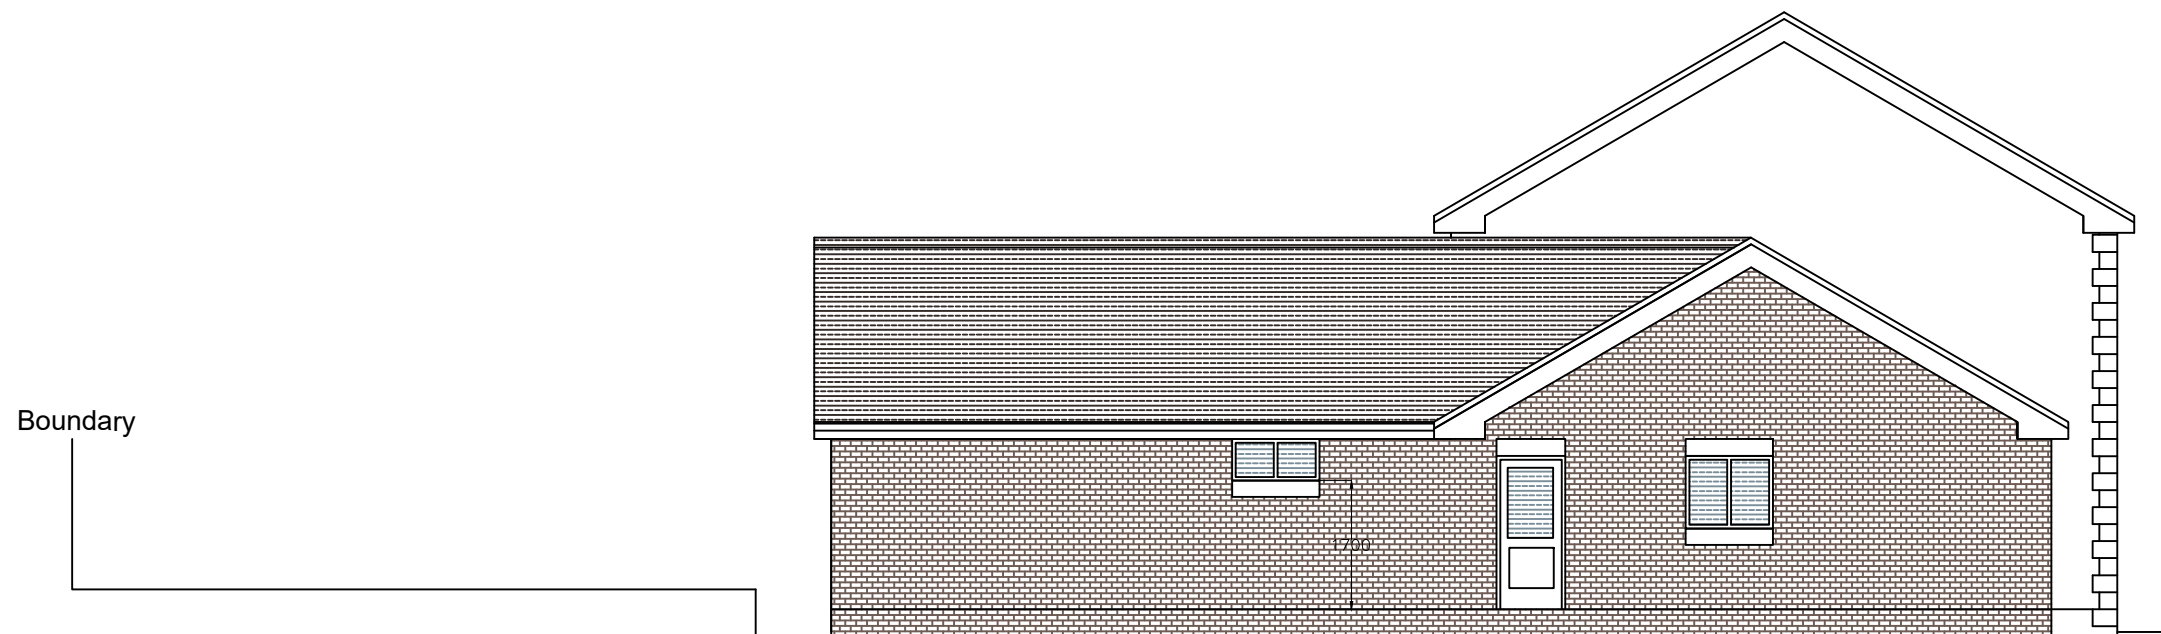

Side Elevation Proposed site section

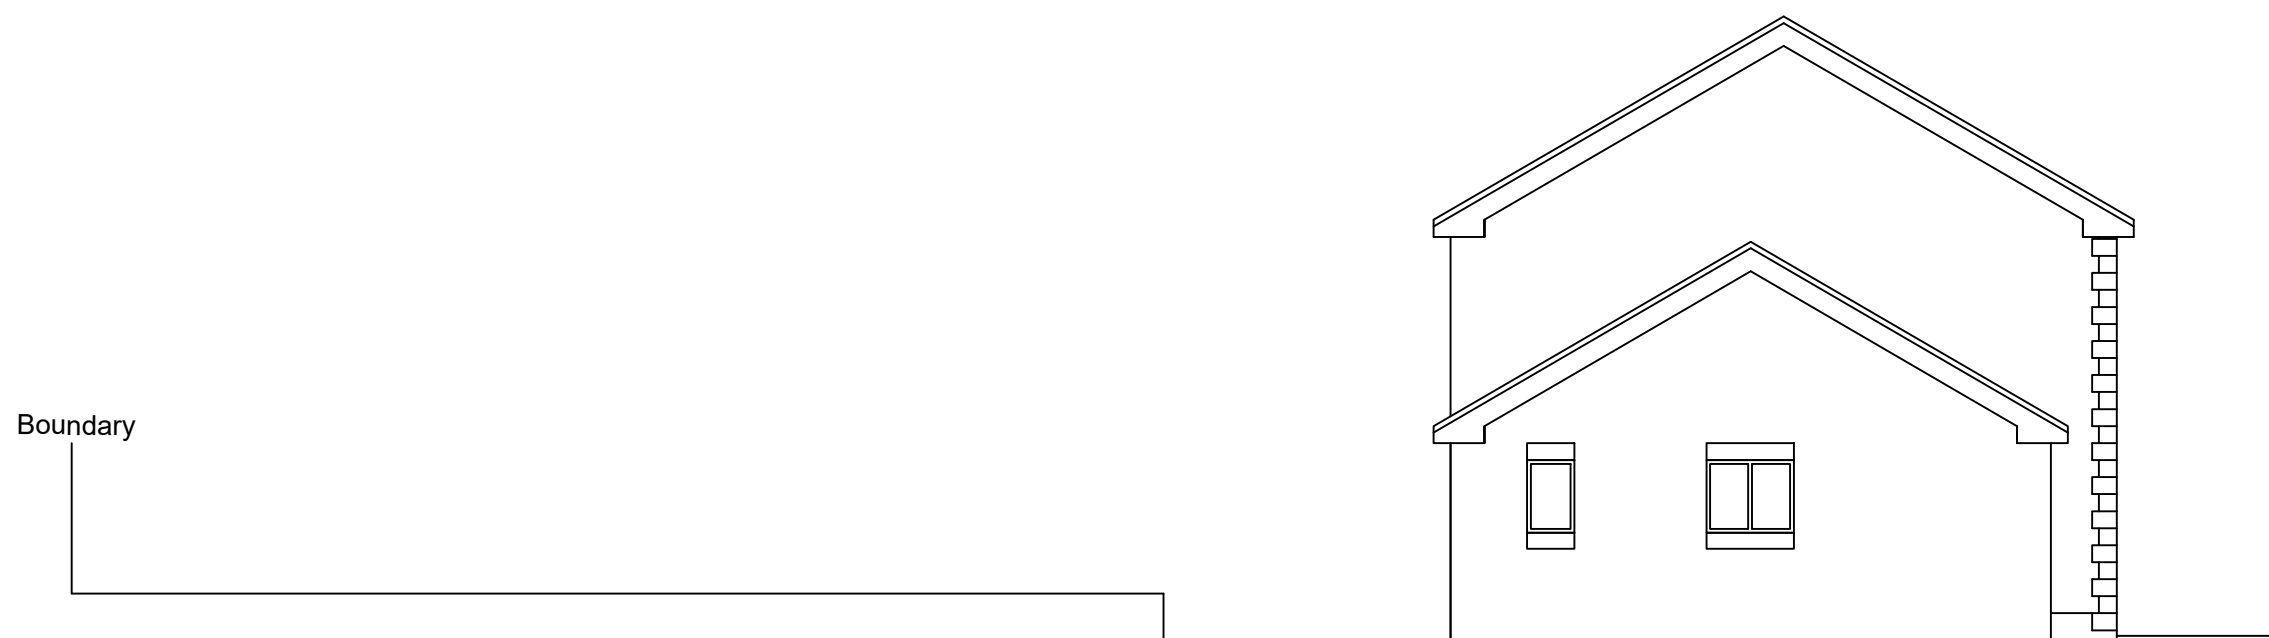

Side Elevation existing site section

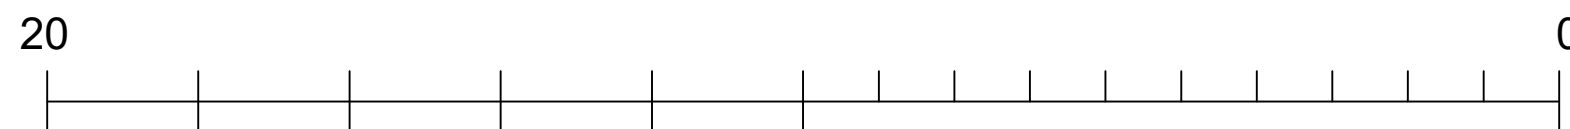


FLOOR REVISED PROPOSED ELEVATION SECTIONS

ADDRESS
KIDWELLY GROVE

JOB NO.
336/18-08A

DATE
04/02/2022

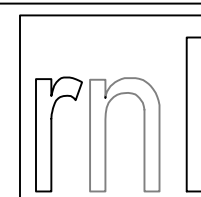

Roger North, Long and Partners

Chartered Surveyors

Scale 1:100@A3

