
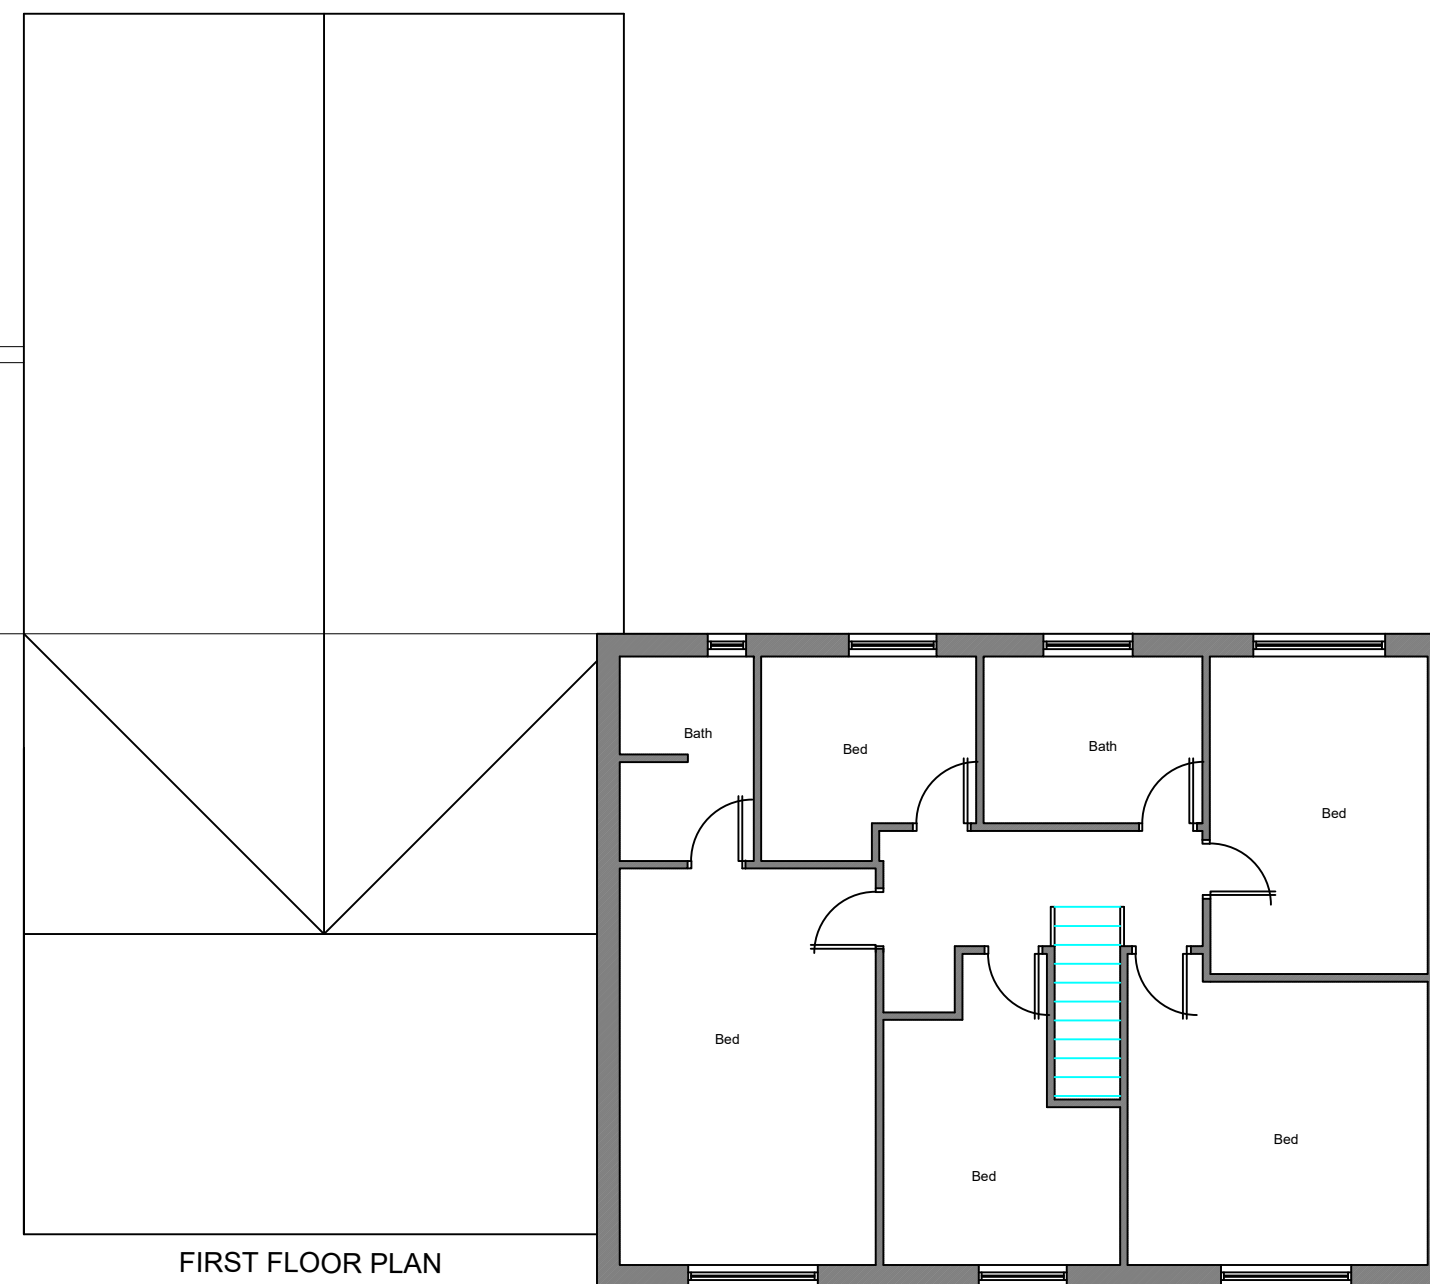


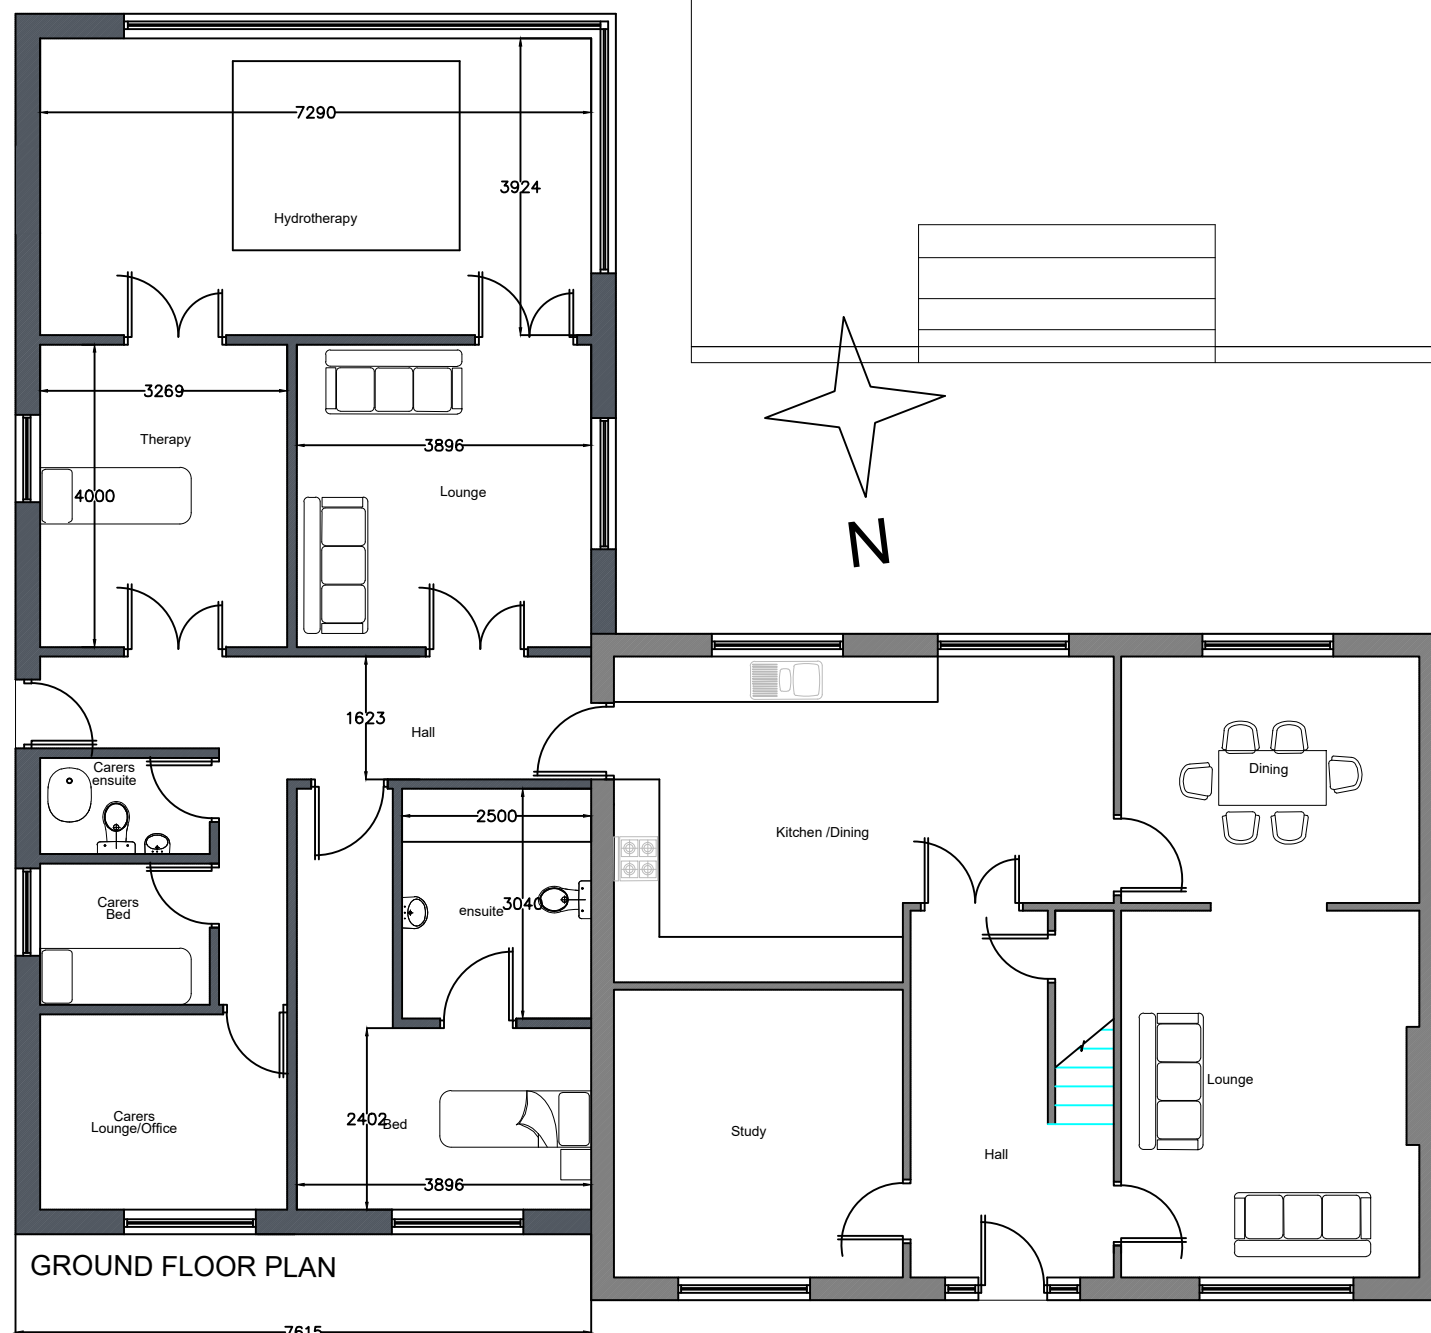

Scale 1:100@A3

FLOOR REVISED PROPOSED PLANS	JOB NO. 336/18-03B	Roger North, Long and Partners Chartered Surveyors  5 Neptune Court Vanguard Way Cardiff CF24 5PJ Telephone 029 2048 4484 Facsimile 029 2048 2545 E-mail rnl@fui.net	
ADDRESS KIDWELLY GROVE	DATE 04/02/2022		