

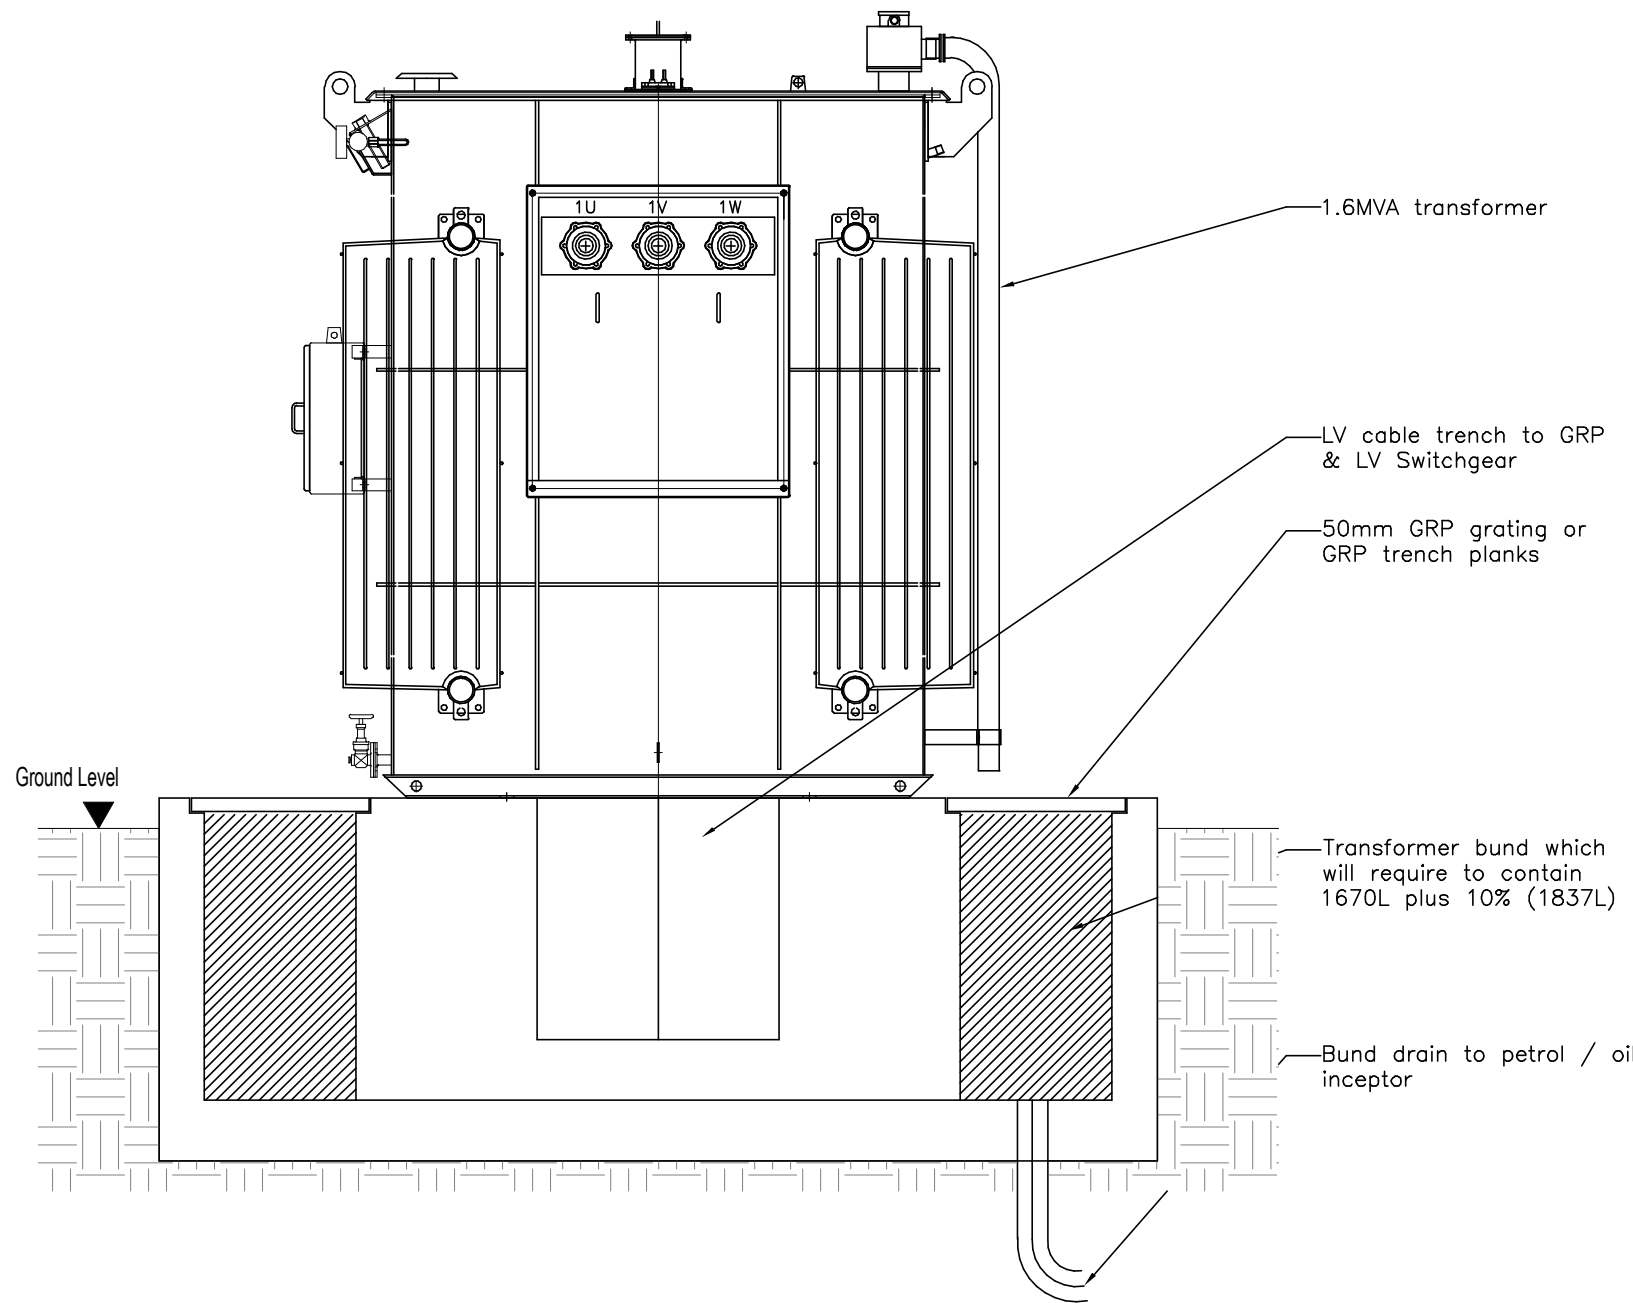


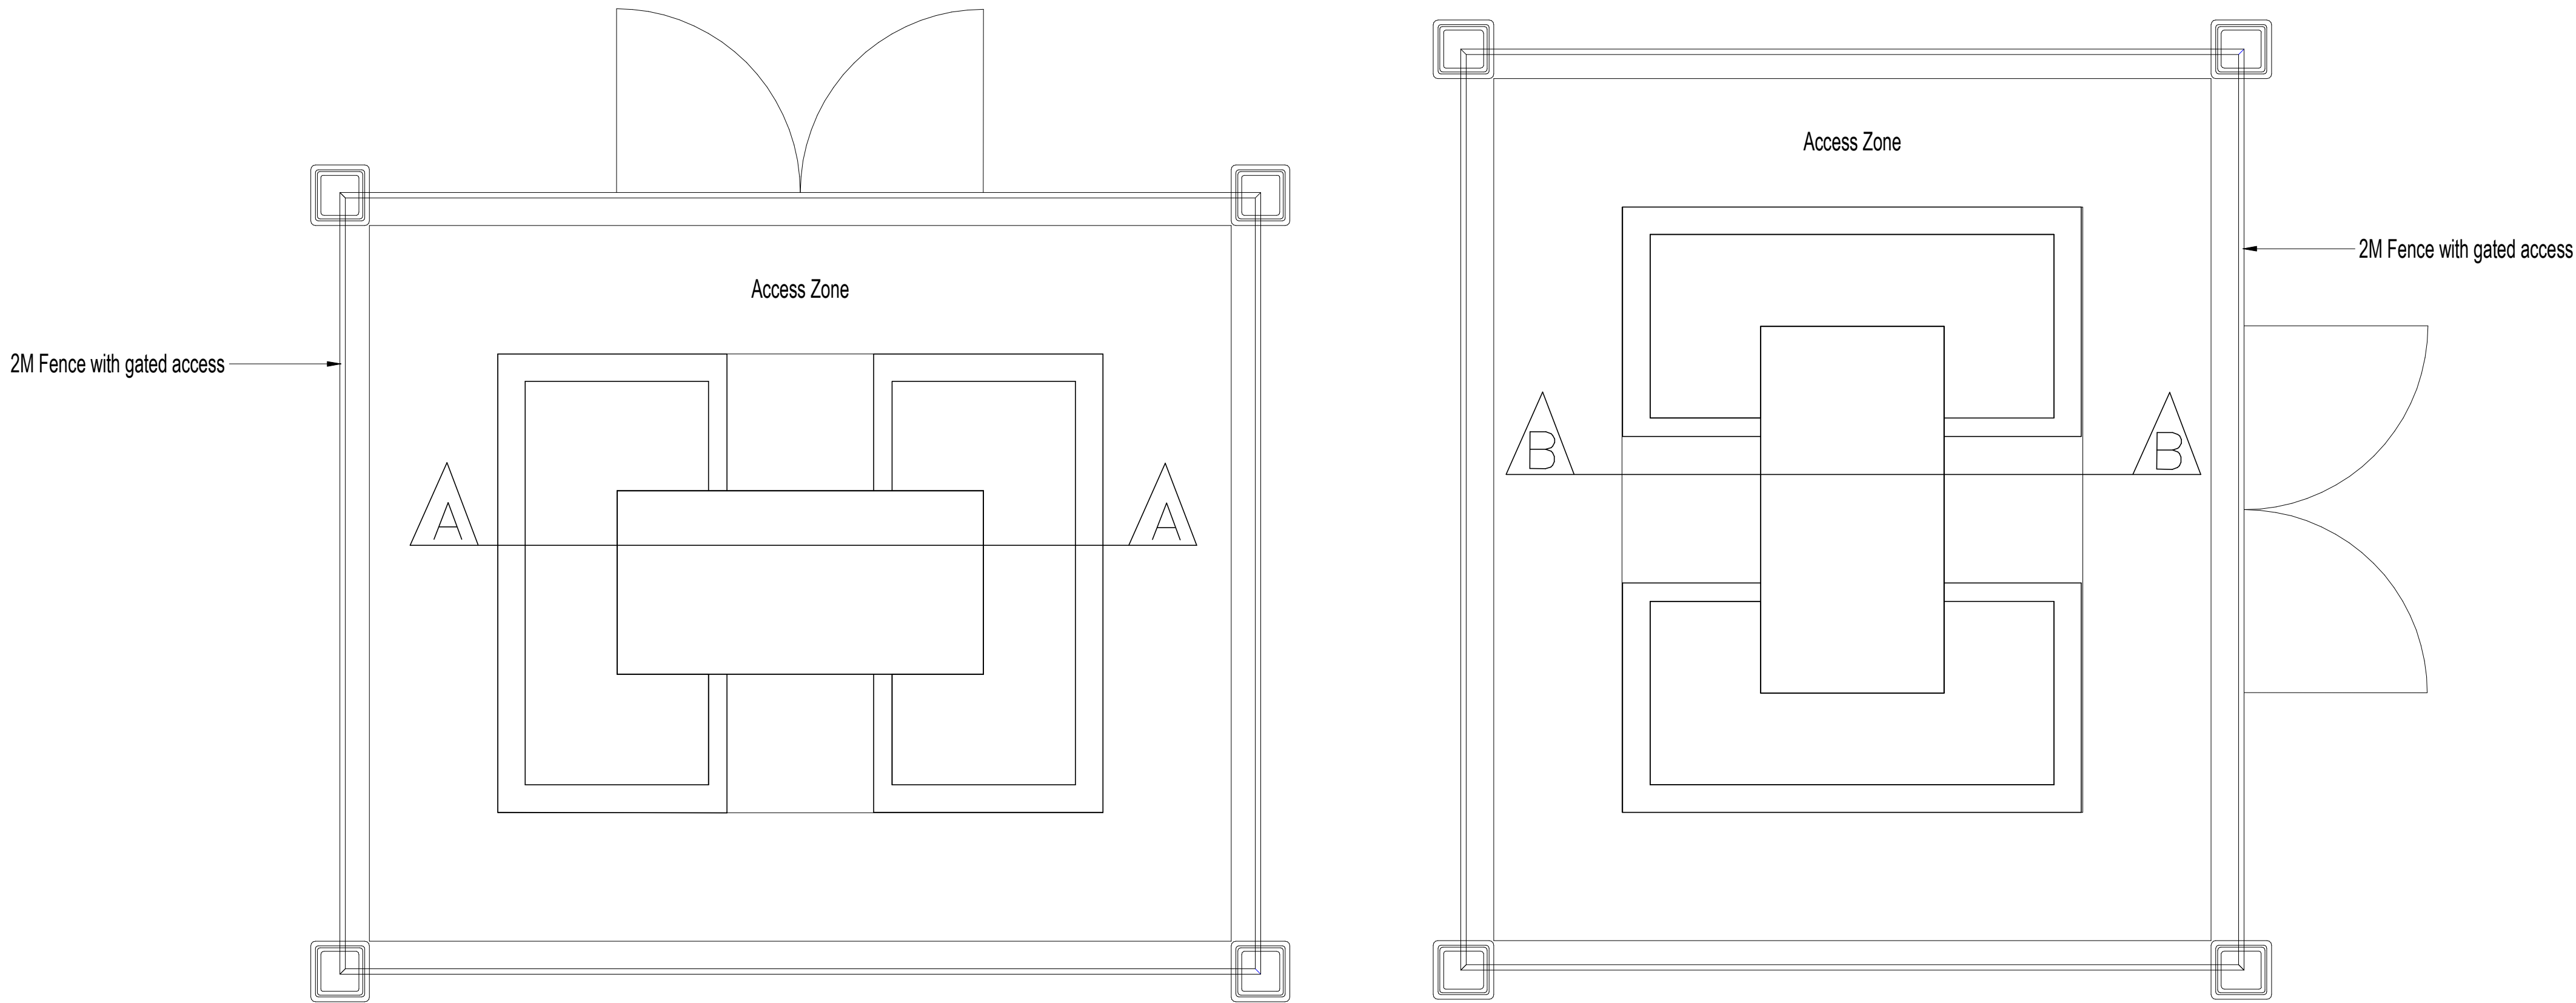

Section A-A

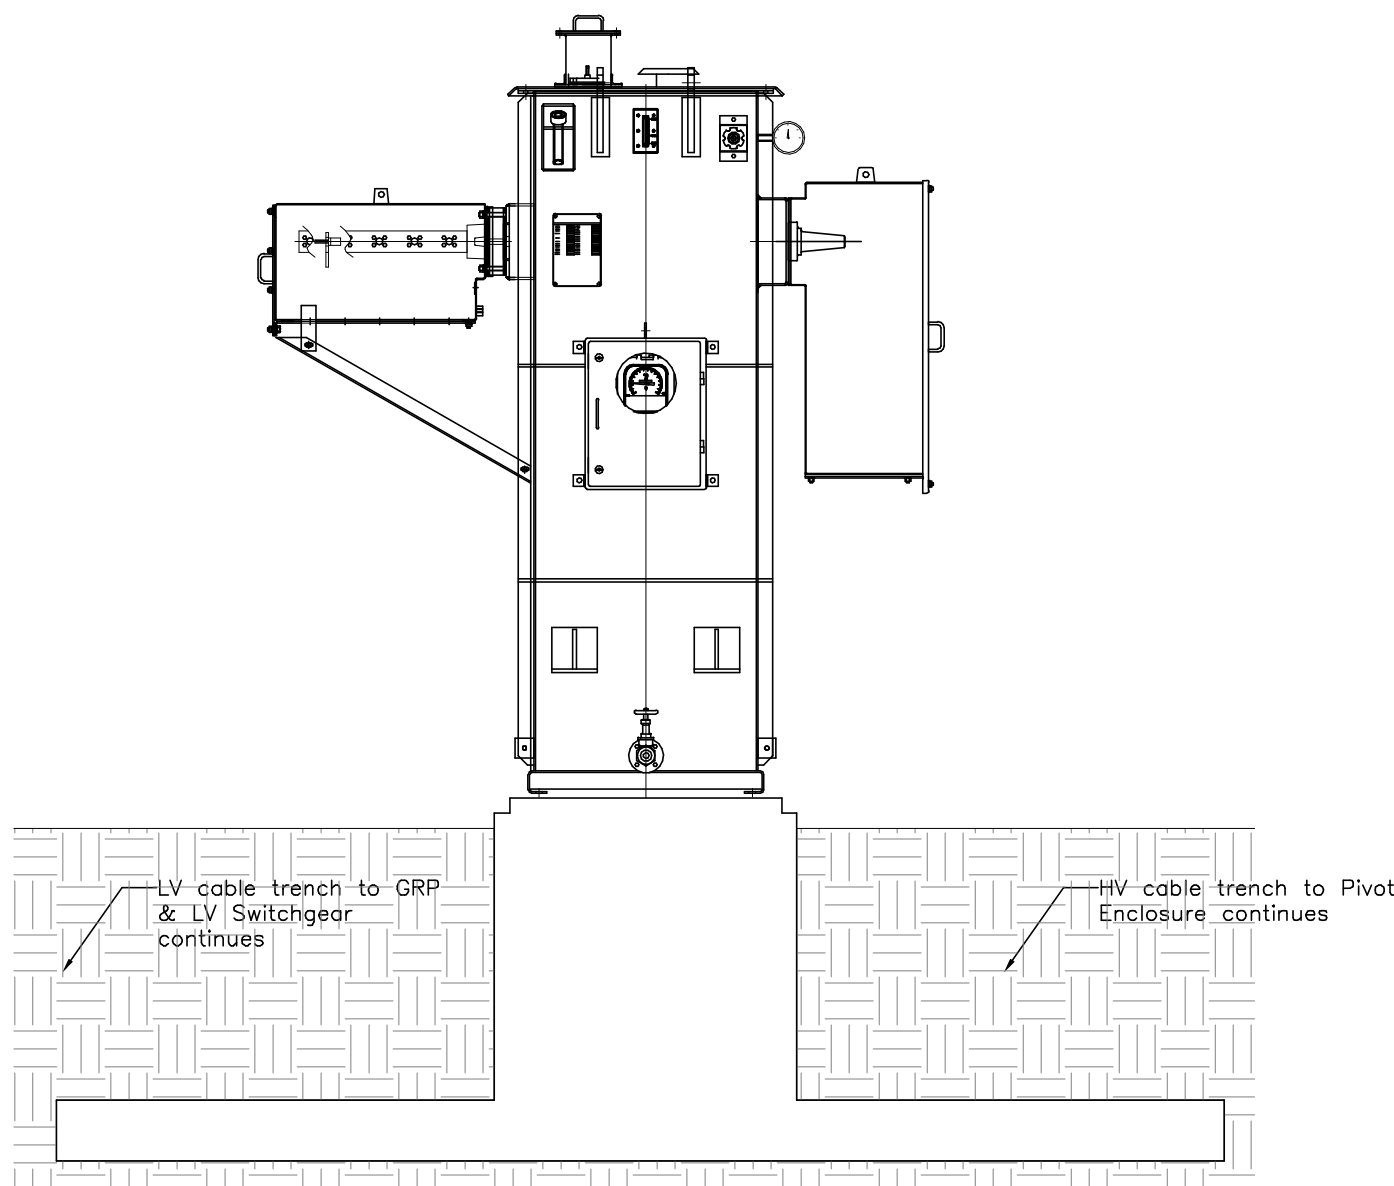

Section B-B

WORK IN PROGRESS
08.07.24

REV.	DESCRIPTION	[DRAWN BY]	[CHECKED BY]	[APPROVED BY]	DATE
RBA	PLAN OF WORK 2013 WORKSTAGE				LEVEL OF MODEL DEFINITION (Ld0)

PURPOSE OF ISSUE - SUITABLE FOR ... BS1192 STATUS

MORGAN
SINDALL

lawray architects
penseiri

CARDIFF 029 2052 8140
LONDON 0207 138 3560
WREXHAM 01978 357 887
www.lawray.co.uk

CLIENT
Morgan Sindall

PROJECT TITLE
Pen Y Dre Campus

DRAWING TITLE
Proposed Typical PV GRP Compound Elevations

PROJECT No 19473	SCALE @ A1 1 : 25
DRAWING No 051192.007	REVISION
4422018.0 05.10.2020	26Z006-LAW-X-XX-DR-A-069-1007
DO NOT SCALE	
Any discrepancy or query concerning this drawing should be referred to the Architect	
Copyright © LAWRAY LIMITED	
Registered Office: Greenmeadow Springs, 1 Oak Grove, Tongwynlais, CARDIFF CF15 7AB	
Reg. Co. No. 2724178, VAT Reg. No. 134 2148 06	