




Existing Ground Floor Plan
1:500

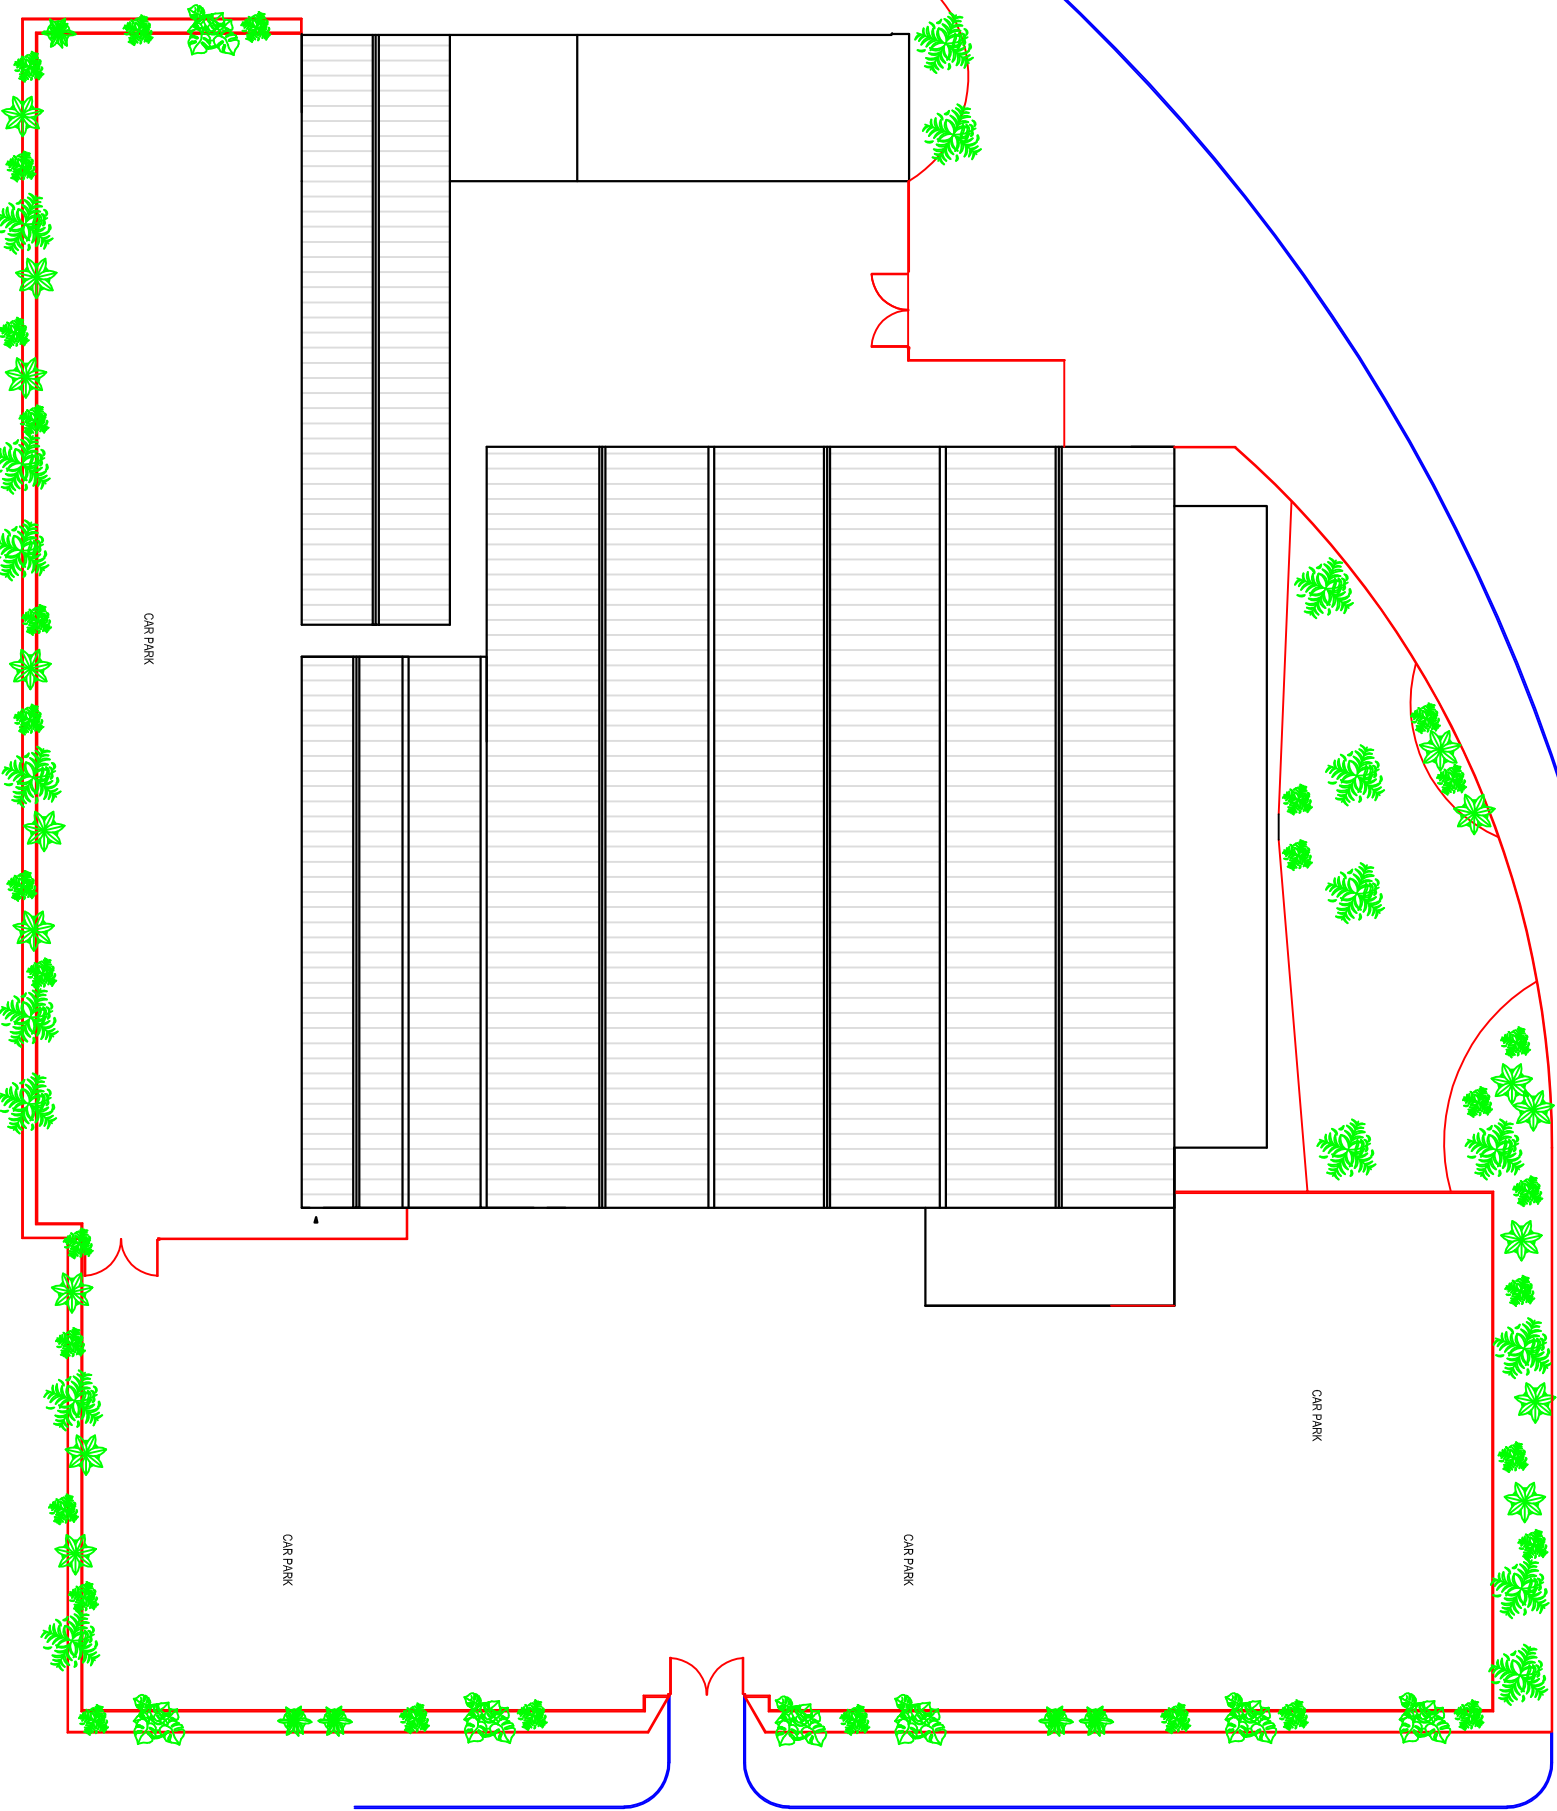


Proposed Ground Floor Plan
1:500

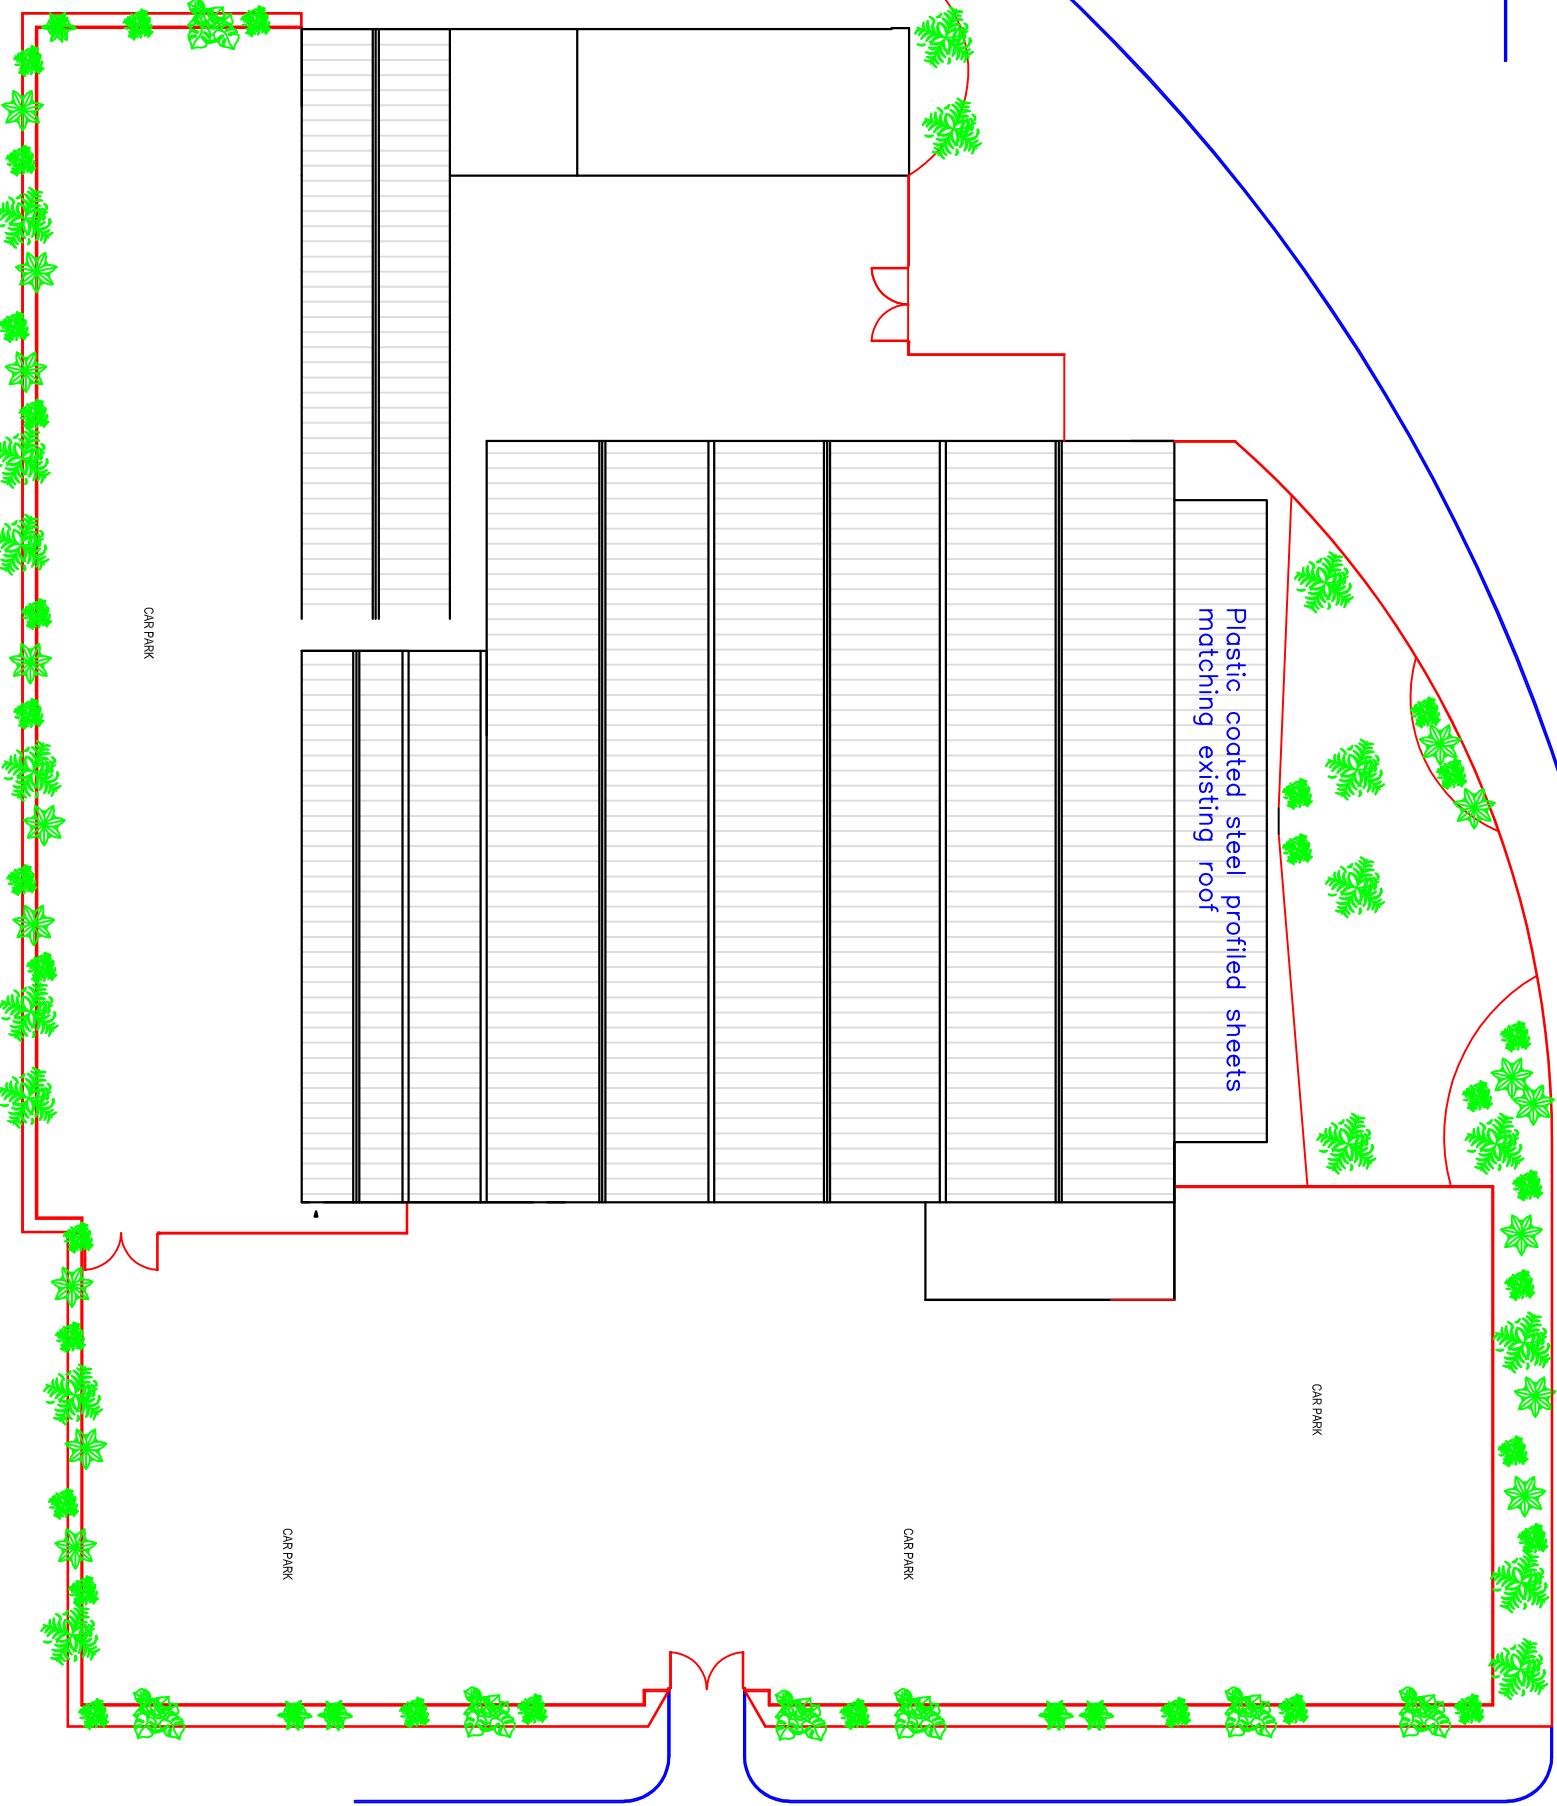


Proposed Section
1:100

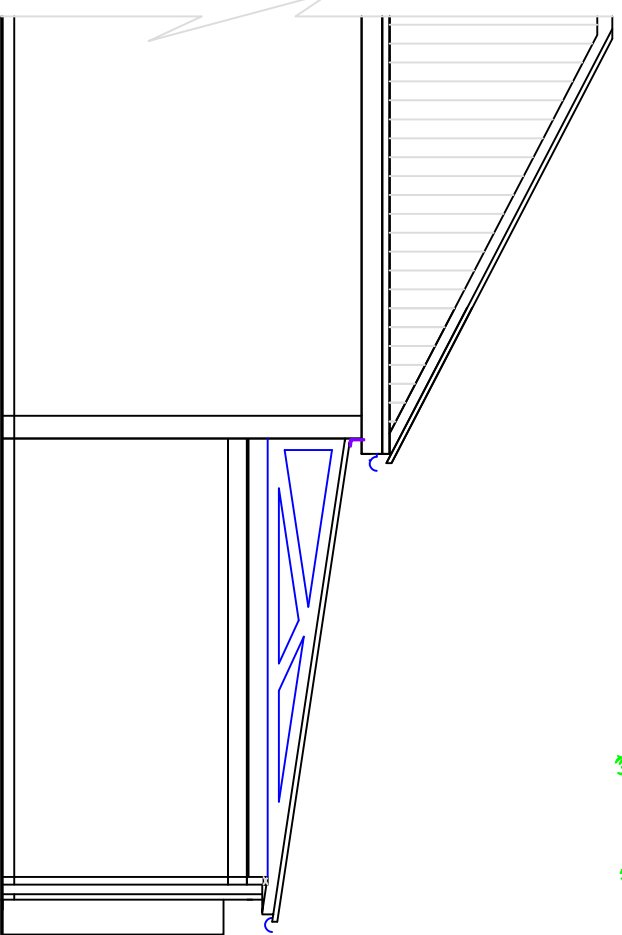


Existing Section
1:100

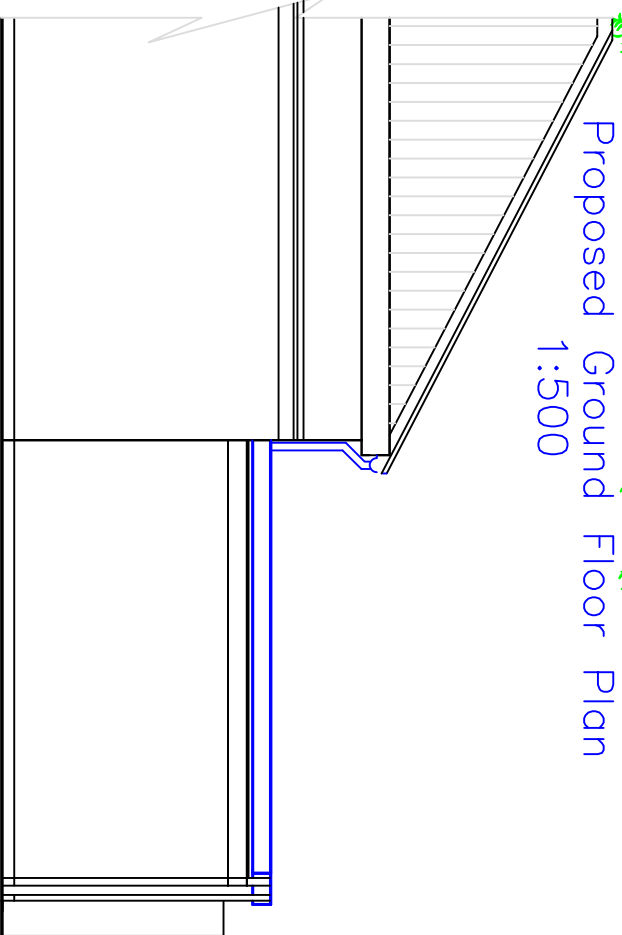


Proposed Section
1:50

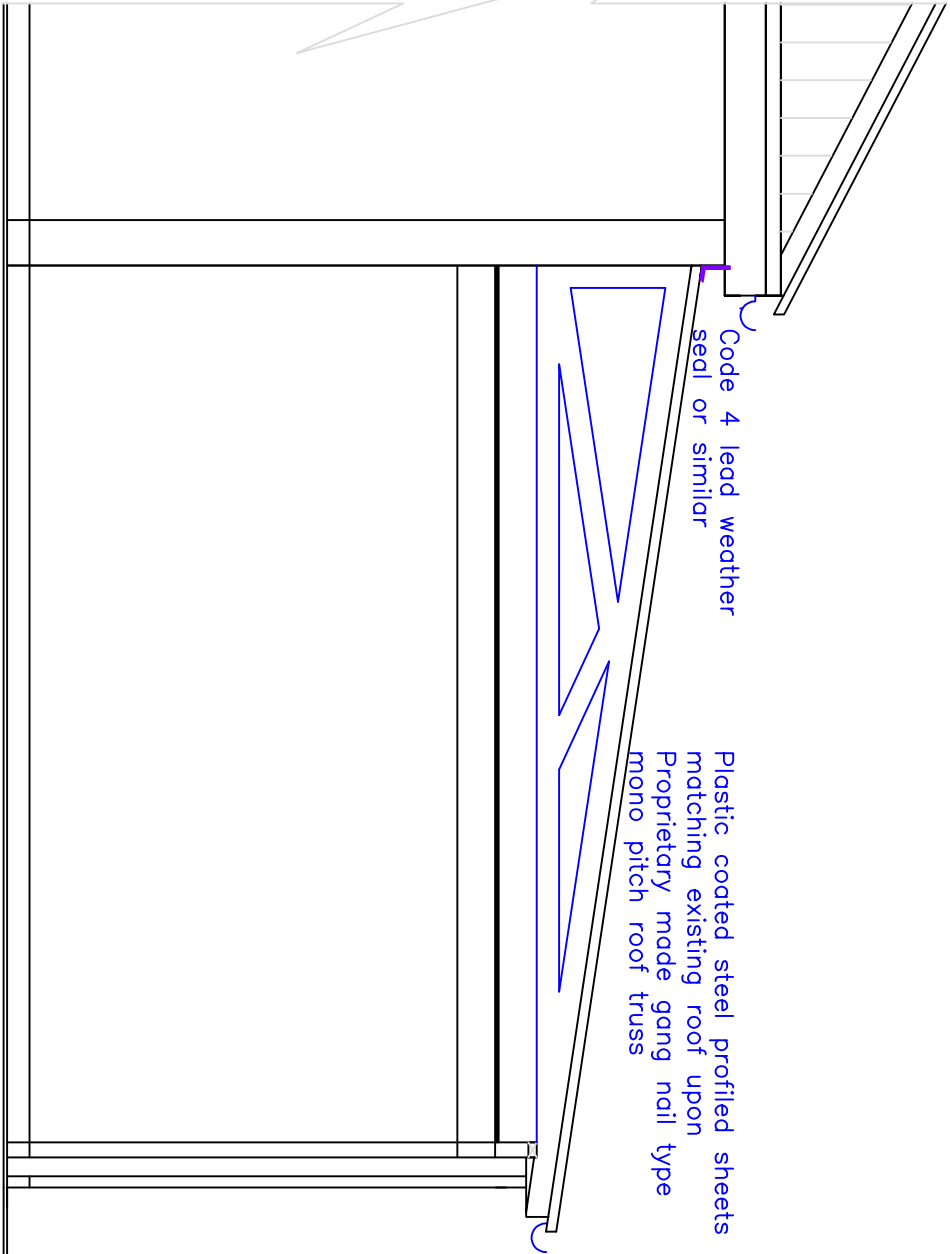

Proposed Side Elevation
1:100

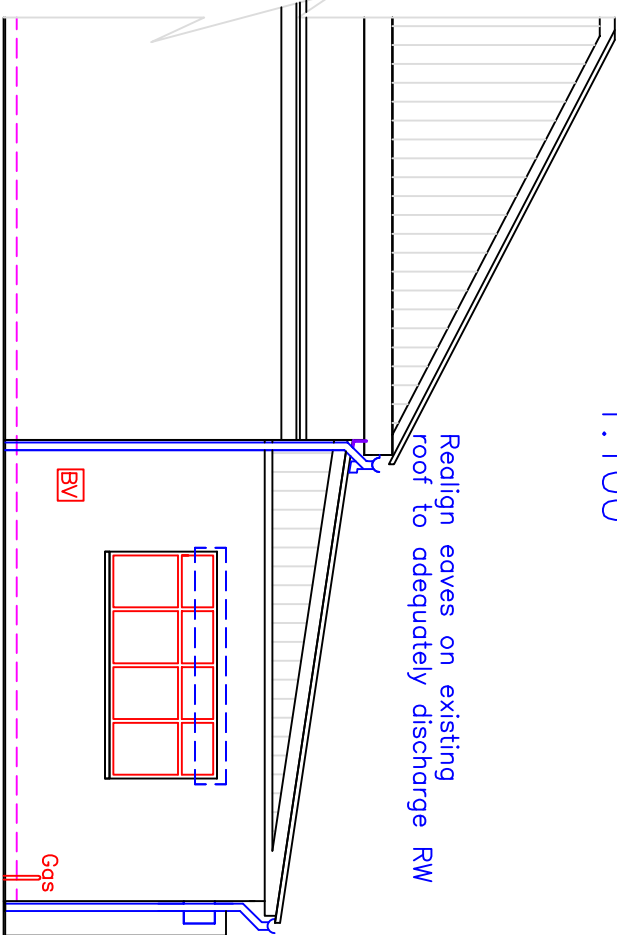

Proposed Side Elevation
1:100

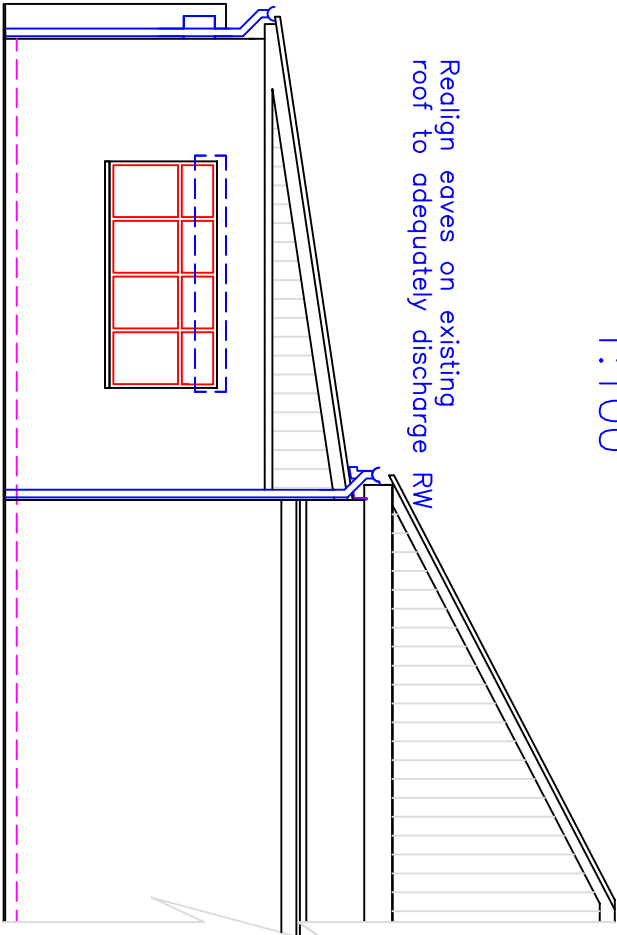

Issued Only for Purpose Indicated

Drawing Status: FOR PLANNING PURPOSES ONLY

Location ALLEN HOLDINGS LIMITED

PHOENIX BUILDINGS

GOAT MILL INDUSTRIAL PARK

MERTHYR TYDFIL

CF48 3TD

Project
Proposed Raising of Roof on
Office Area from Flat to Mono
Pitch with Steel Profiled Sheets

Title Date 07.11.19

Scale

Existing & Proposed Plans

Paper 1:50, 1:100, 1:500

Sections & Elevations

Drwg No PHOENIX 02B