
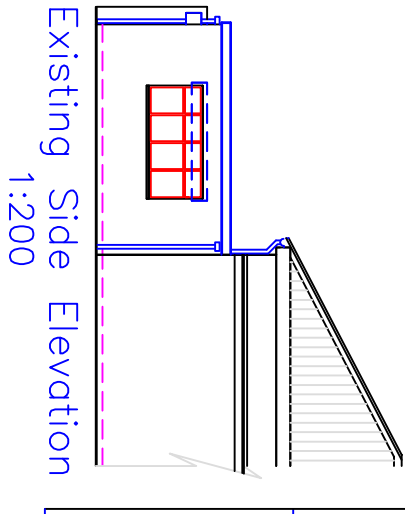
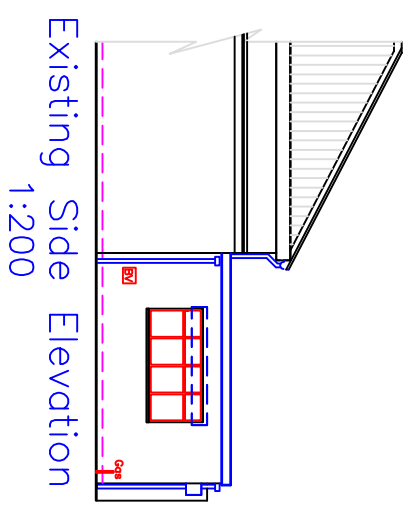
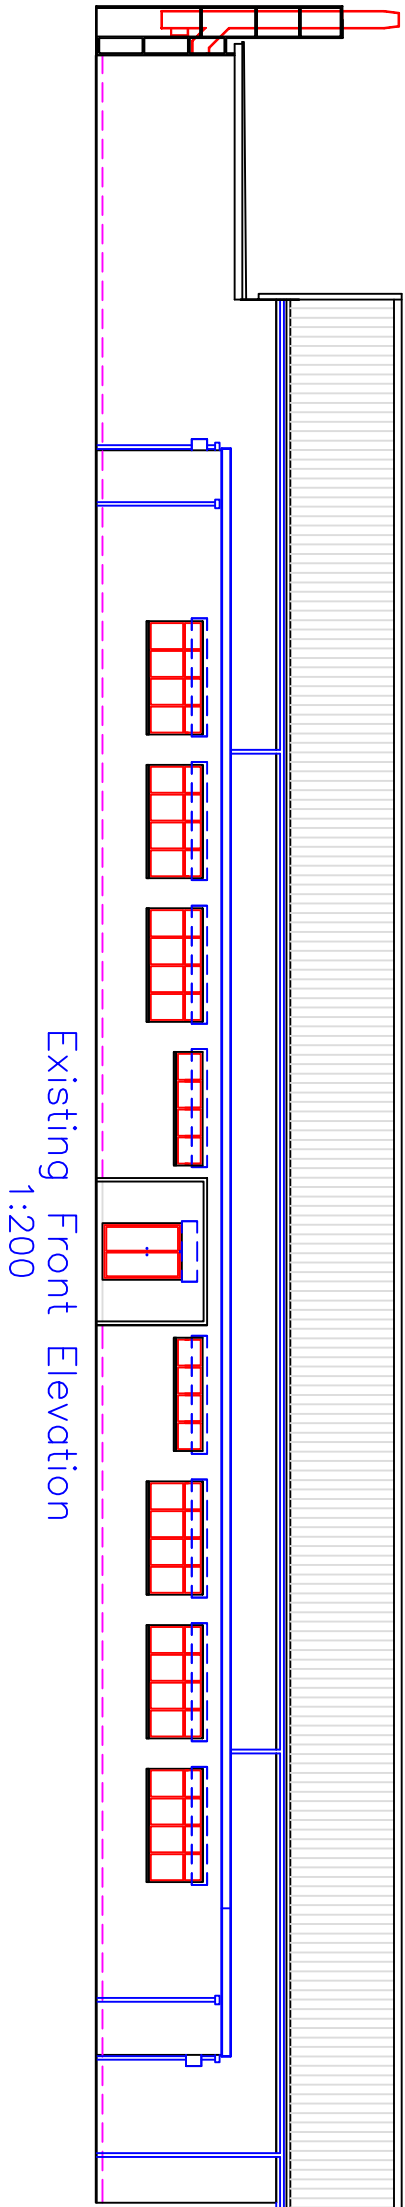
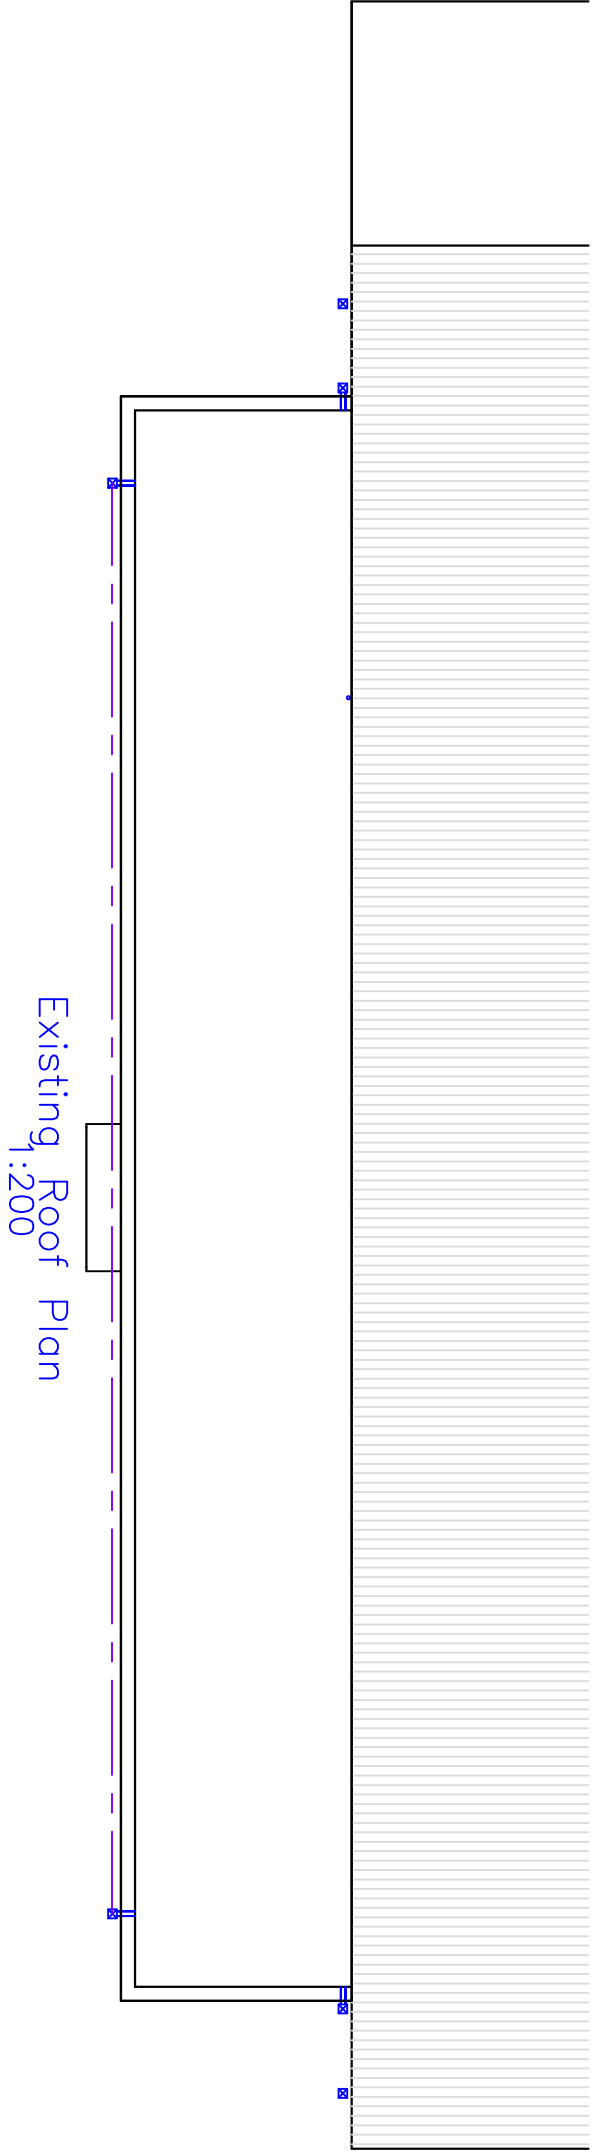
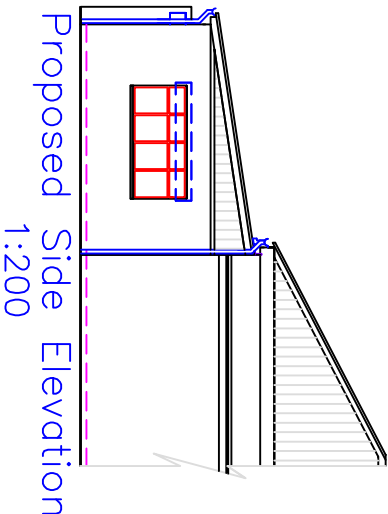
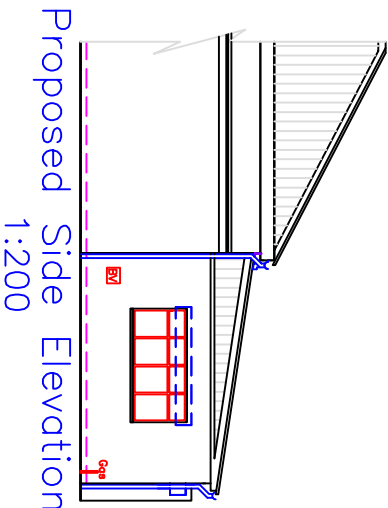
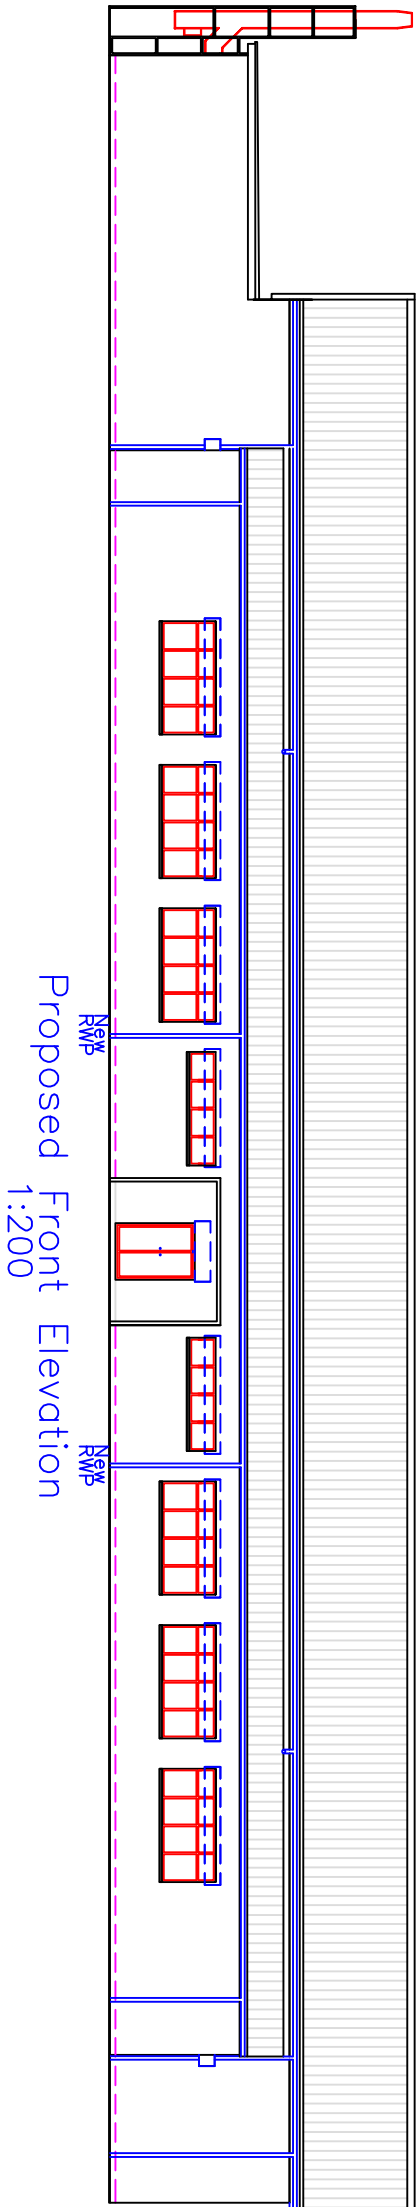
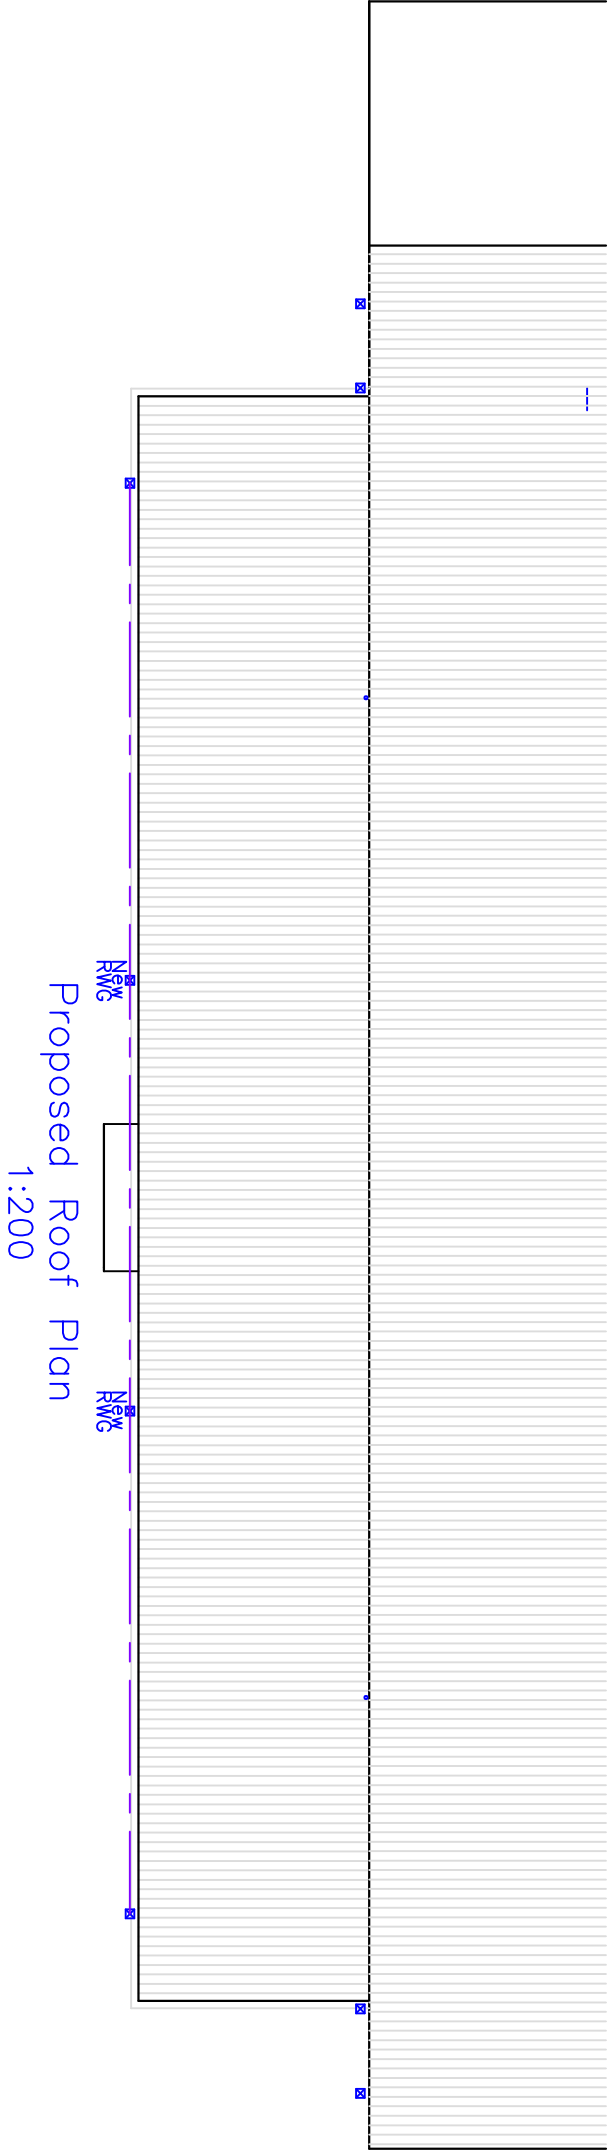


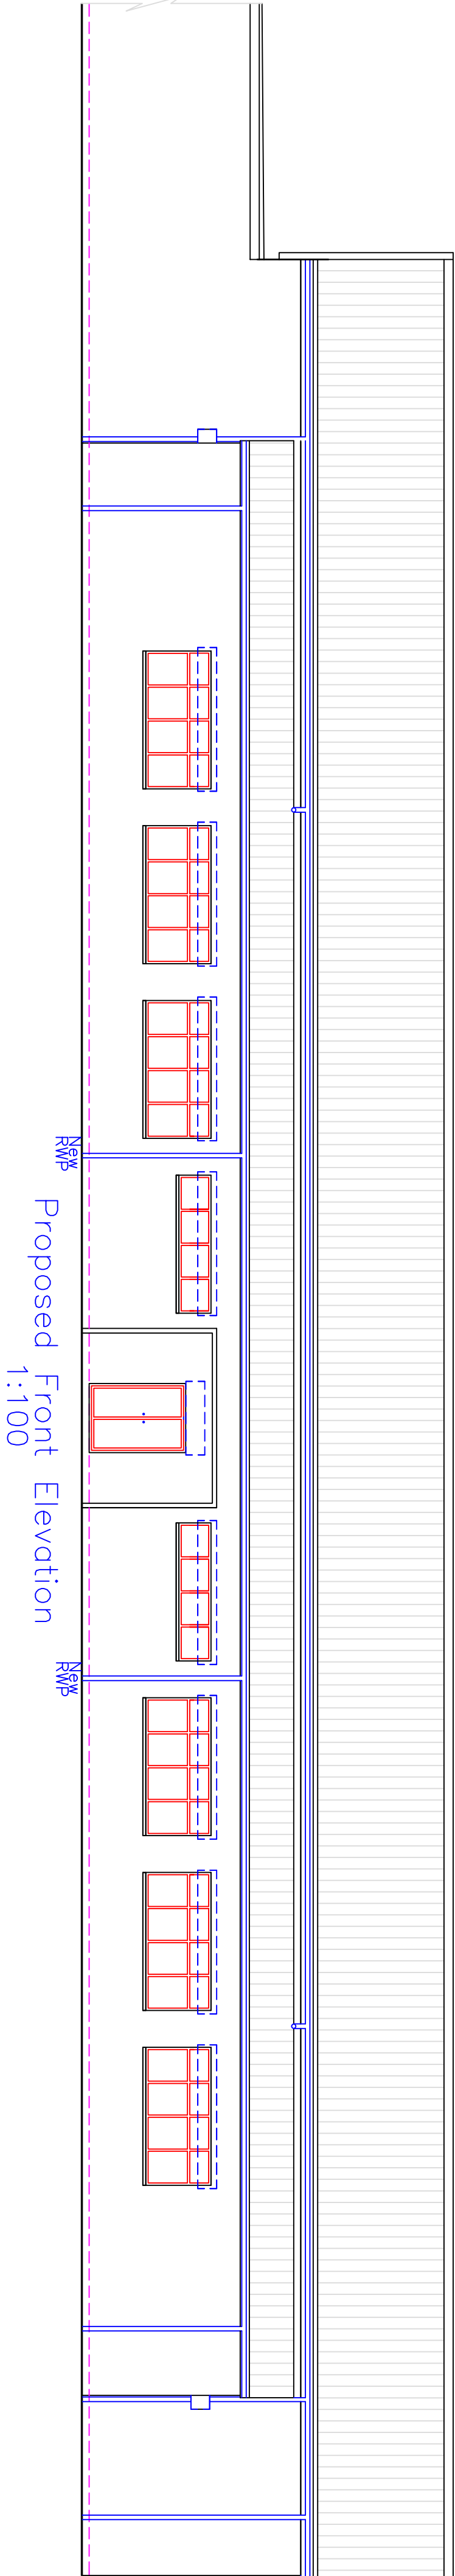

Issued Only for Purpose Indicated

Drawing Status: FOR PLANNING PURPOSES ONLY

Location: ALLEN HOLDINGS LIMITED

PHOENIX BUILDINGS

GOAT MILL INDUSTRIAL PARK

MERTHYR TYDFIL

CF48 3TD

Project: Proposed Raising of Roof on Office Area from Flat to Mono Pitch with Steel Profiled Sheets

Title: Date: 07.11.19

Scale: 1:100, 1:200

Existing & Proposed Elevations: Paper: A2

Drwg No: PHOENIX 01B