






Proposed Front Elevation
1:100

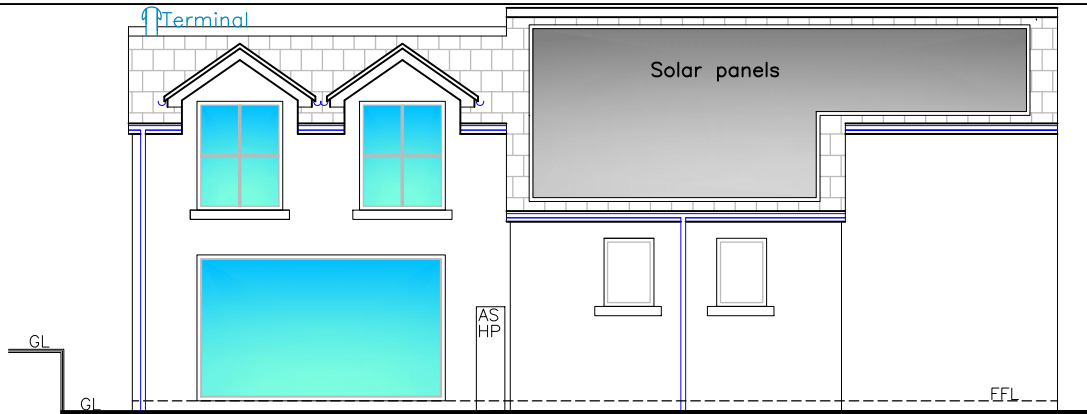


Proposed Rear Elevation
1:100

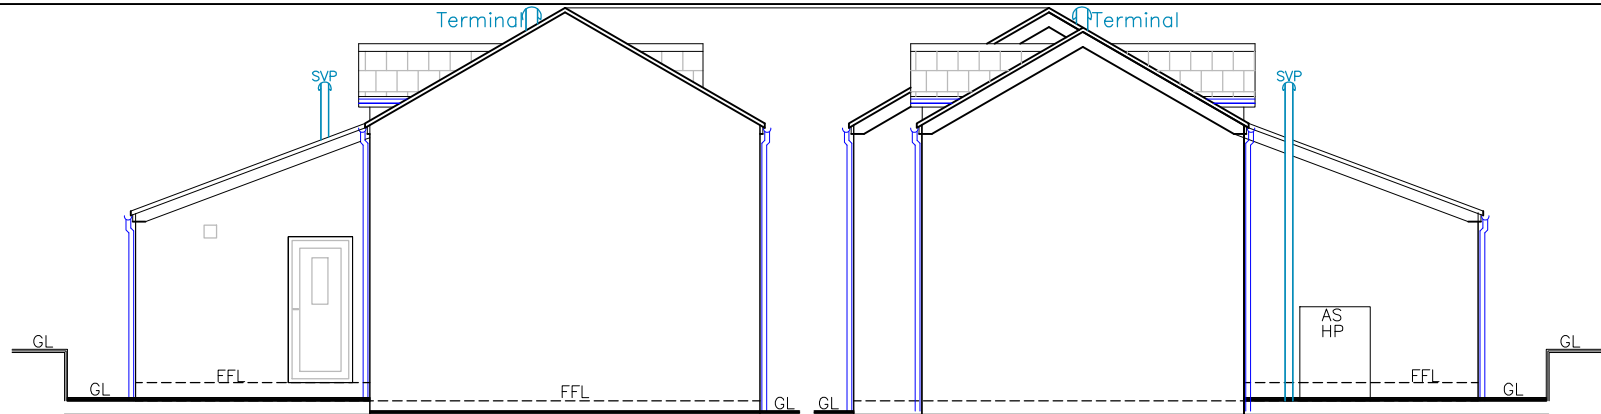


Proposed Side Elevation
1:100

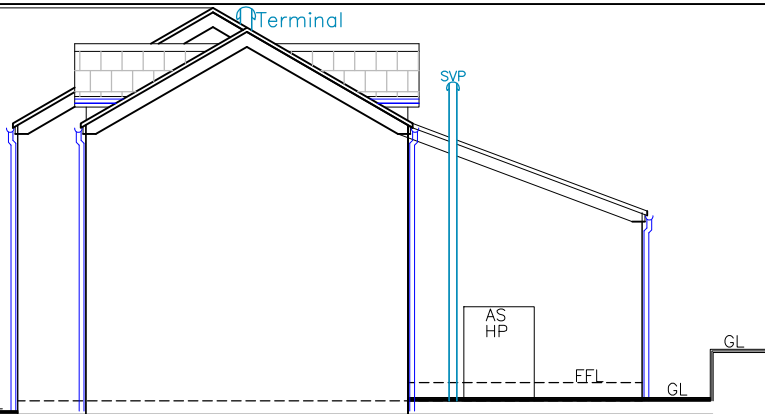


Proposed Side Elevation
1:100

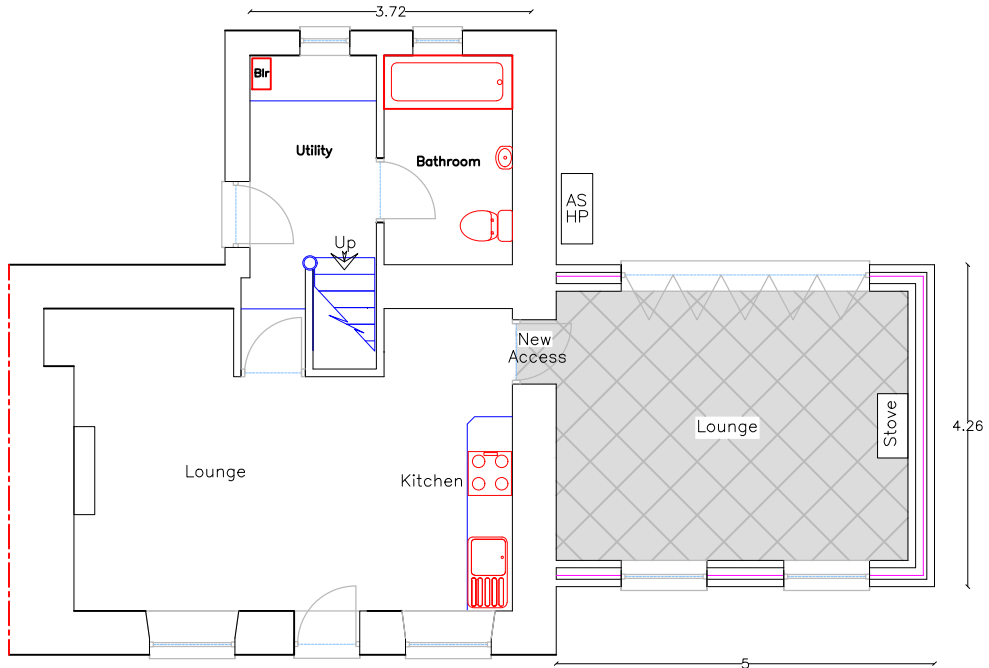

Proposed GF Plan
1:100

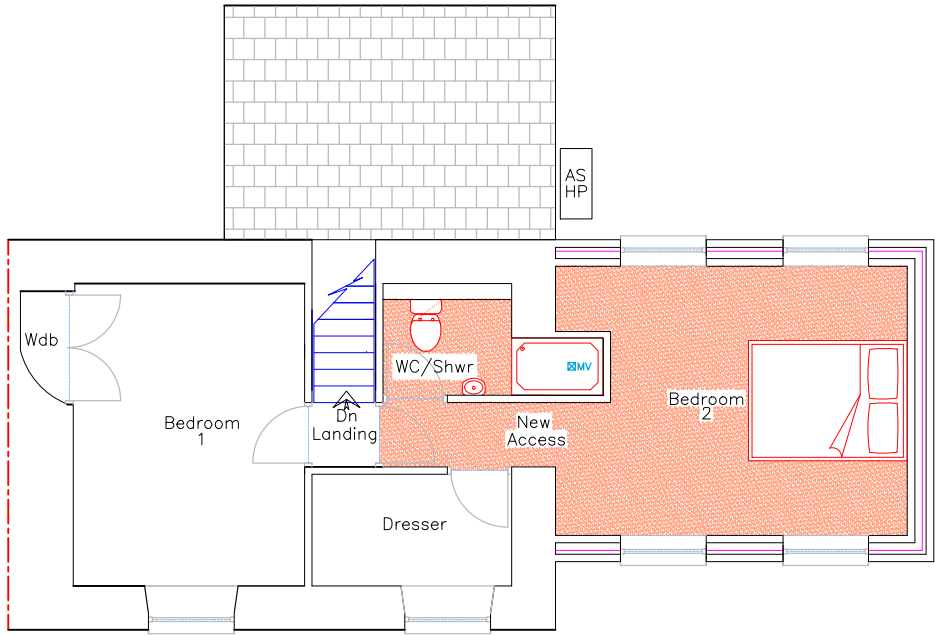


Proposed FF Plan
1:100

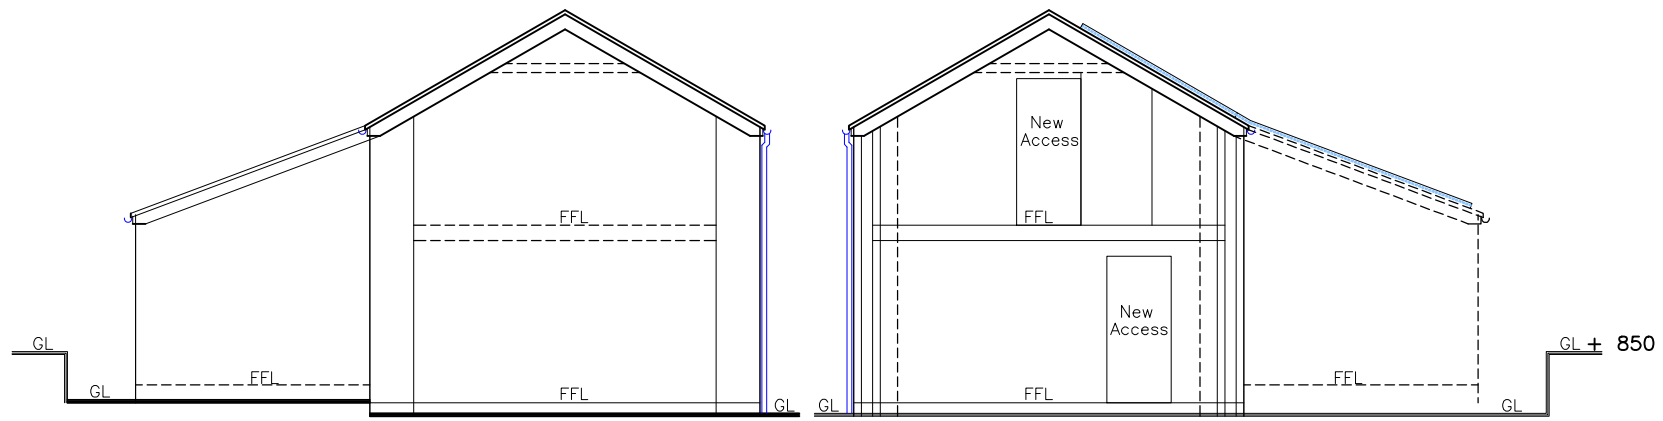


Existing House Section
1:100


Proposed Extension Section
1:100

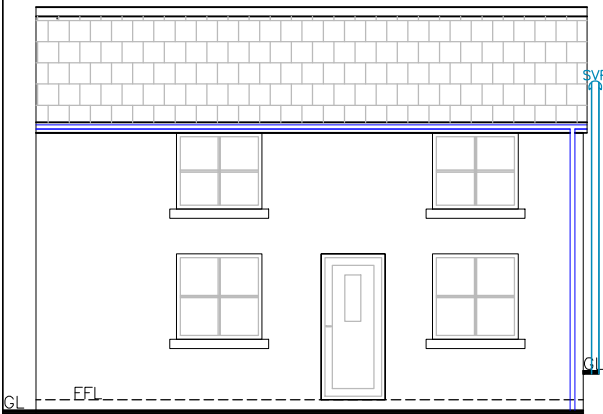

Existing Front Elevation
1:100

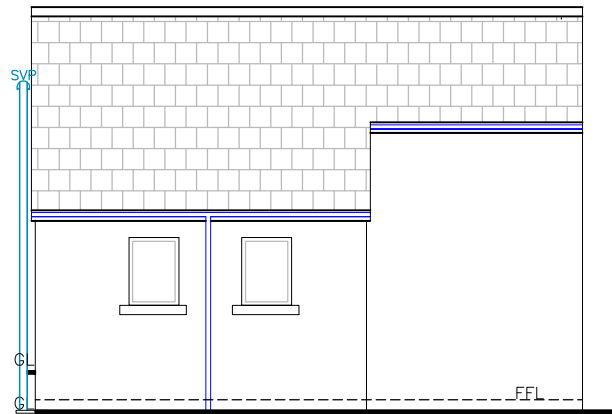


Existing Rear Elevation
1:100

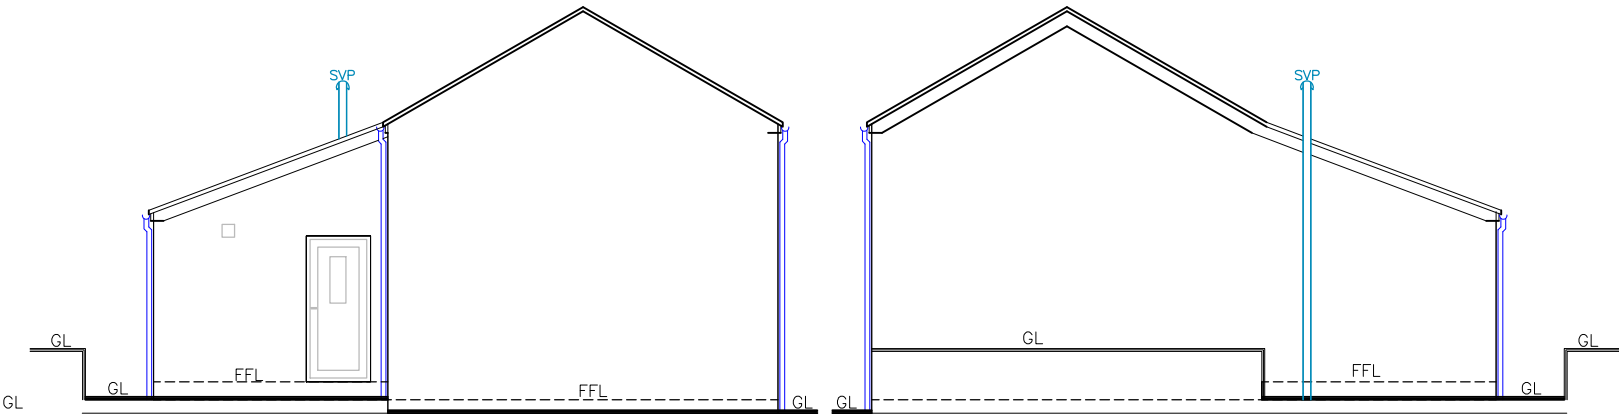


Existing Side Elevation
1:100


Existing Side Elevation
1:100

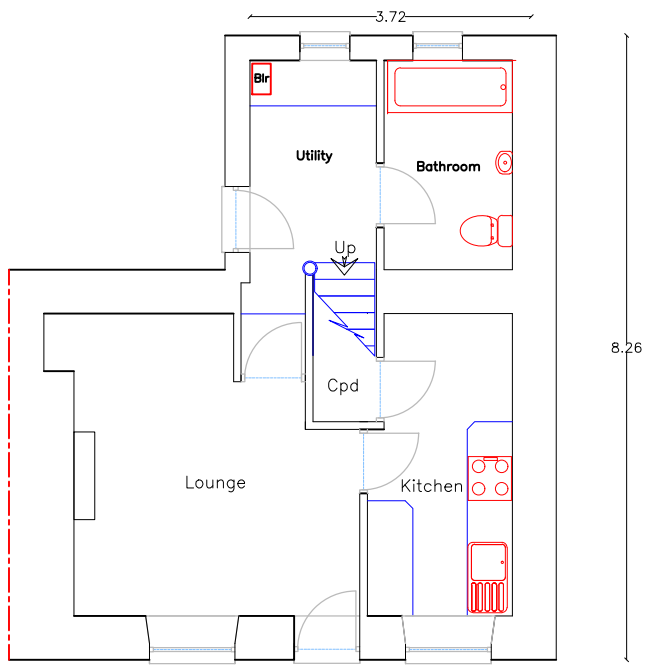


Existing GF Plan
1:100

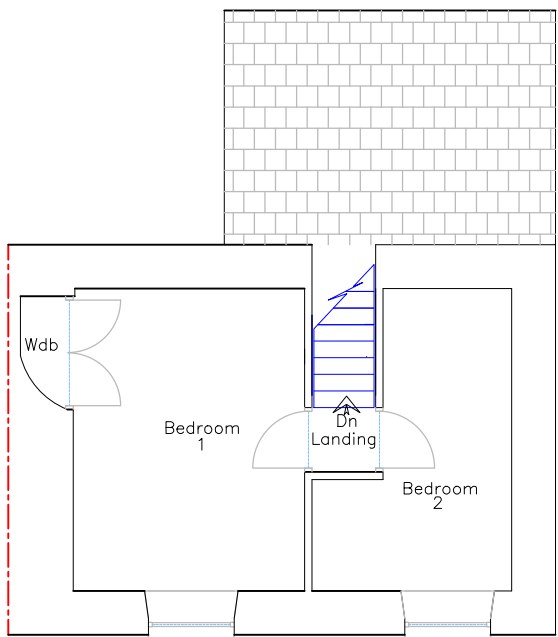

Existing FF Plan
1:100

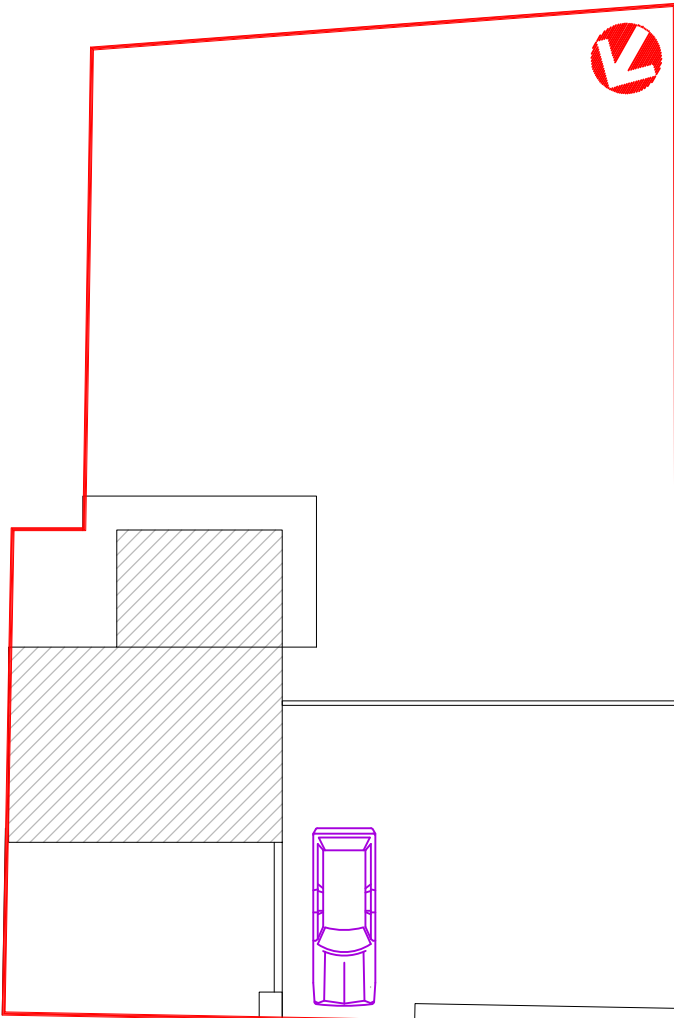

Existing Block Plan
1:200

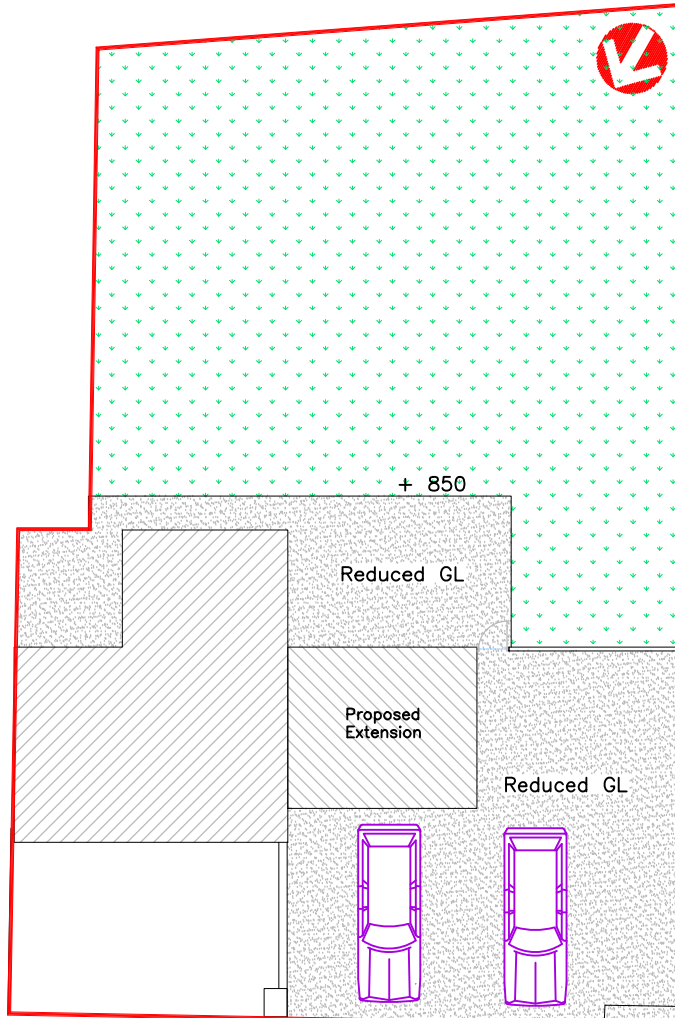

Proposed Block Plan
1:200

N.B.

All dimensions, datums and sewer runs to be checked on site by contractor.

Roof:	Concrete Tiles matching extg
External walls:	Render finish matching extg
Windows/Doors:	White uPVC matching extg
Fascia/RWG's:	White uPVC matching extg
Parking Surface:	Permeable Shingle

Utopia Design Architectural Services	
Issued Only for Purpose Indicated	
Drawing Status: FOR PLANNING/BUILDING CONTROL PURPOSES ONLY	
Client	70, Clwydfagwyr Swansea Road Merthyr Tydfil CF48 1HR
Project	Two storey side extension, installation of solar panels to roof, widened vehicular access and parking area and re-profiling of land
Title	Existing and Proposed Plans, Elevations & Sections
Date	MAR 25
Paper	A2
Scale	1:50 1:100 1:200
Drwg No	CLWYD 70 FP 01A