


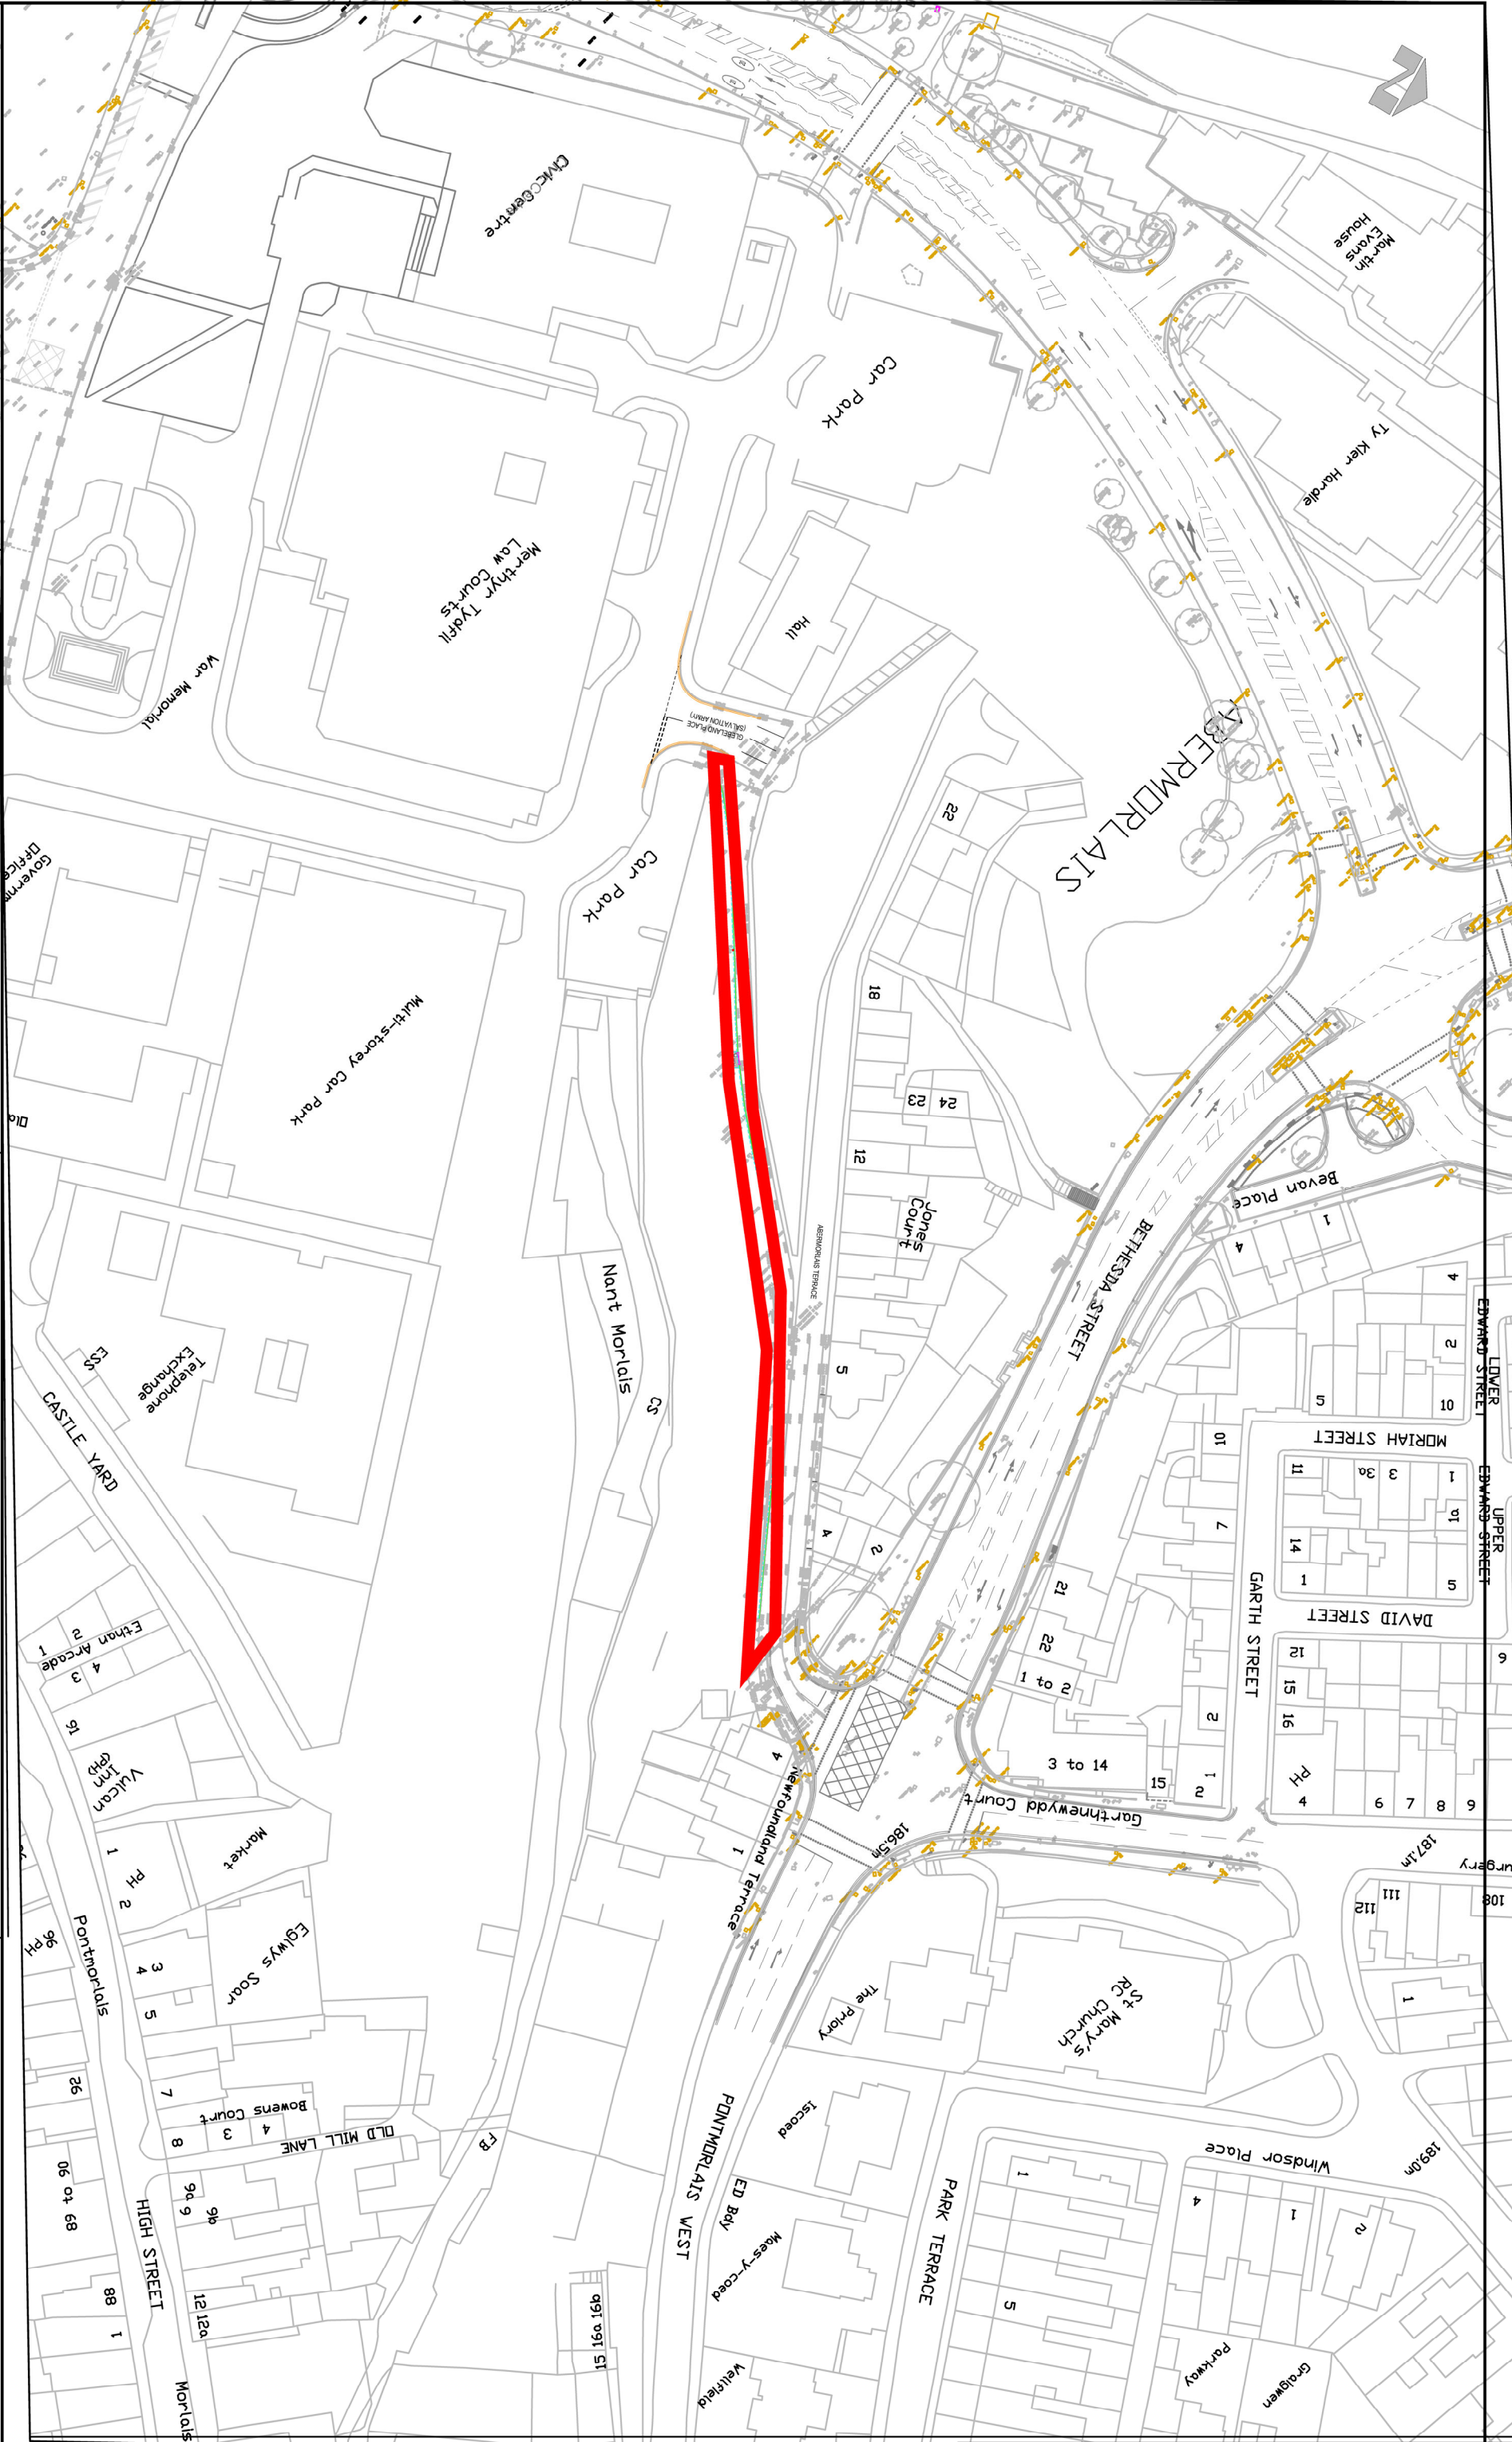

SEILWAITH STRATEGOL MERTHYR
TUDFUL / STRATEGIC INFRASTRUCTURE
MERTHYR TYDFIL
Y Ganolfan Ddiwysig Cwbc Centre
Stryd y Castell/ Castle Street,
Merthyr Tudfil/ Merthyr Tydfil,
CF47 8AN,
Ffôn/Tel: 01443 425001

Client/ Client
Merthyr Tydfil
County Borough Council
Proposed/ Project
British Tip Footpath
Active Travel Improvements

Trefl y Llun/ Dwg Title
Fencing
Location plan

Mennyion Adolygiad/Revision Details			
Rhif y Proiect/ Project No.	Gaddliaf Scale @ A3	Dyddiad/ Date	Adolygiad/ Revision
P000	1:1000	June '24	
Rhif y Llun/ Dwg No.			Adolygiad/ Revision
Pxxx-00-00-01			P00
Paratowyd gan/ Prepared by:	Gwiriwyd gan/ Checked by:	Gwneadwywyd gan/ Approved by:	
S Beaumont	A Beaumont	A Evans	