

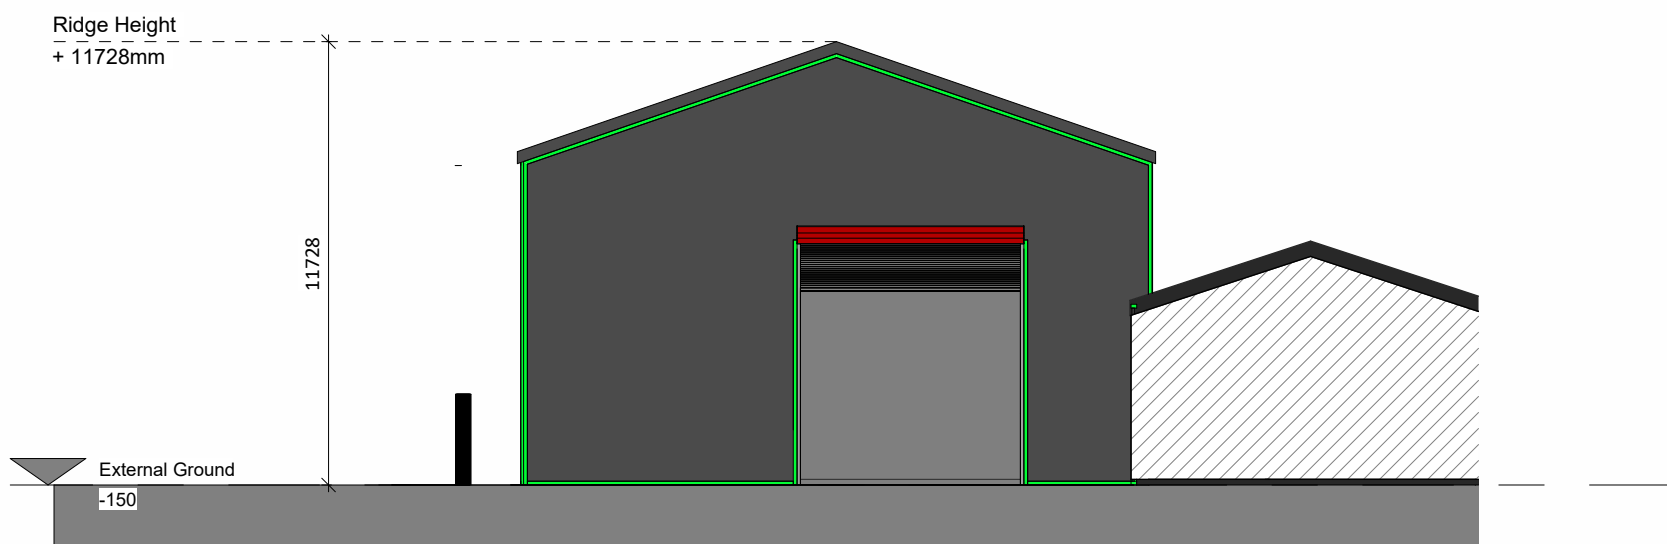
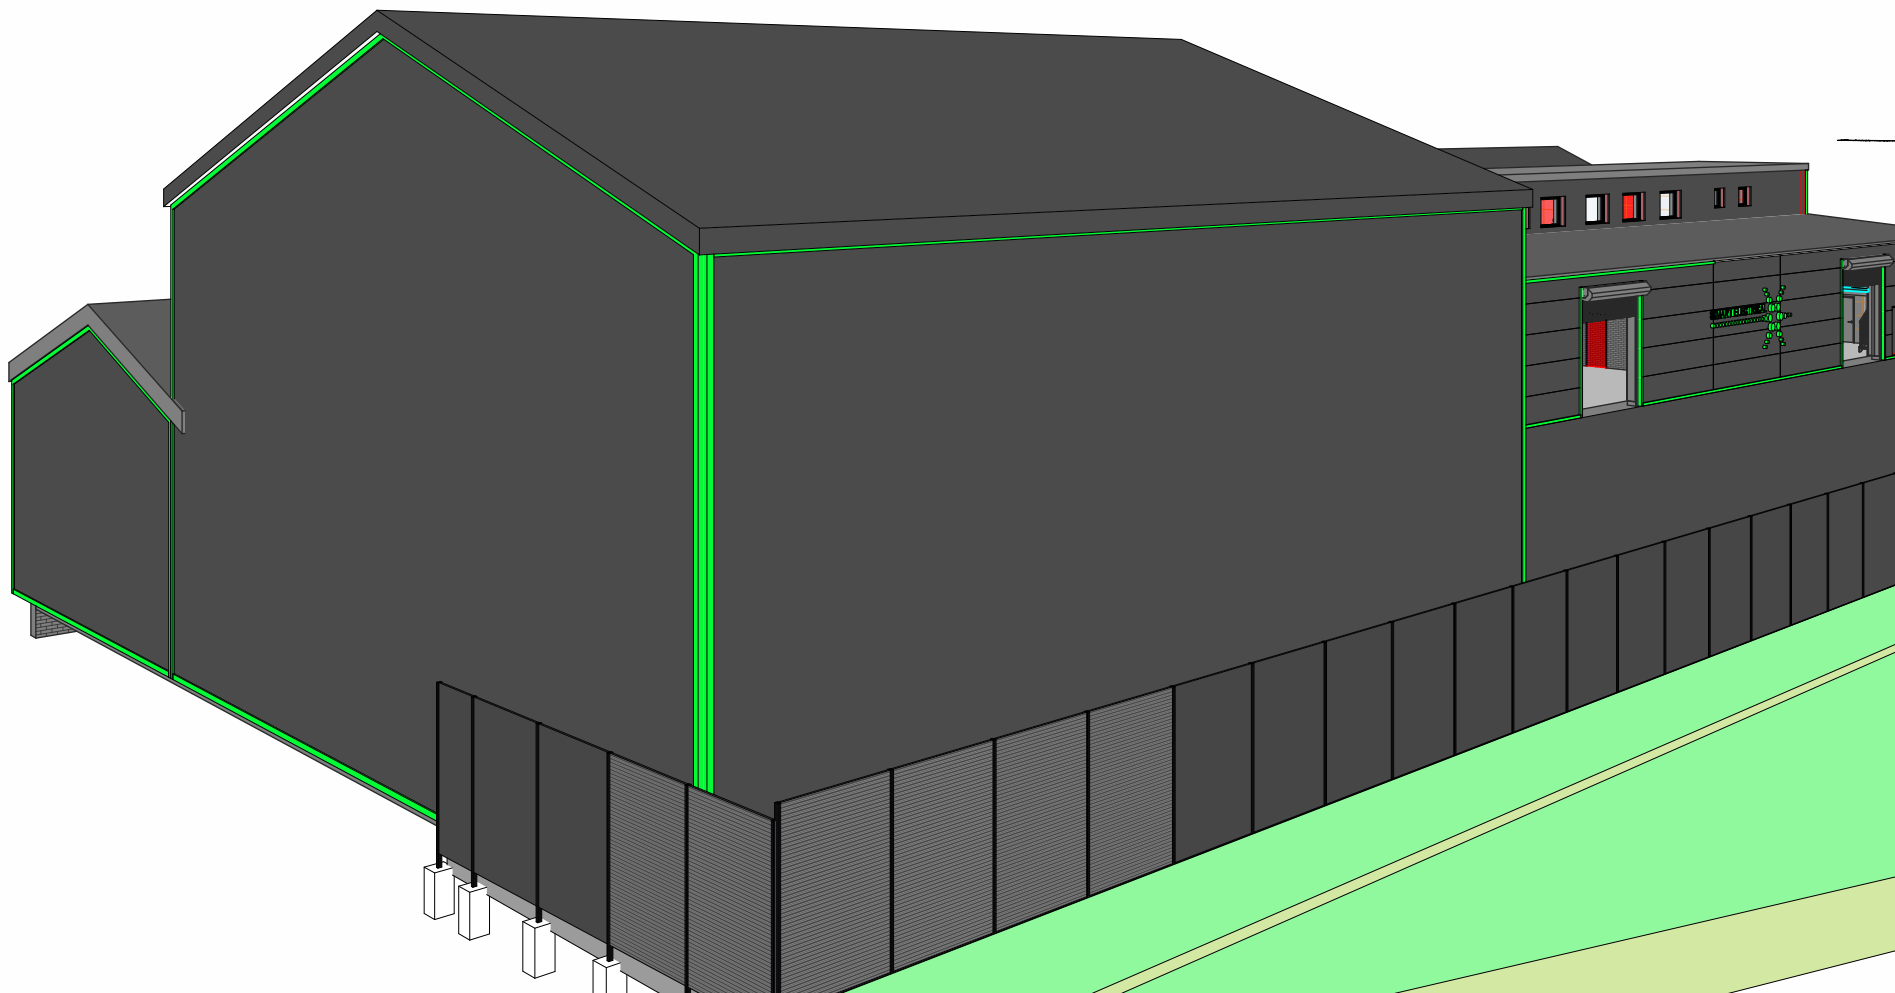
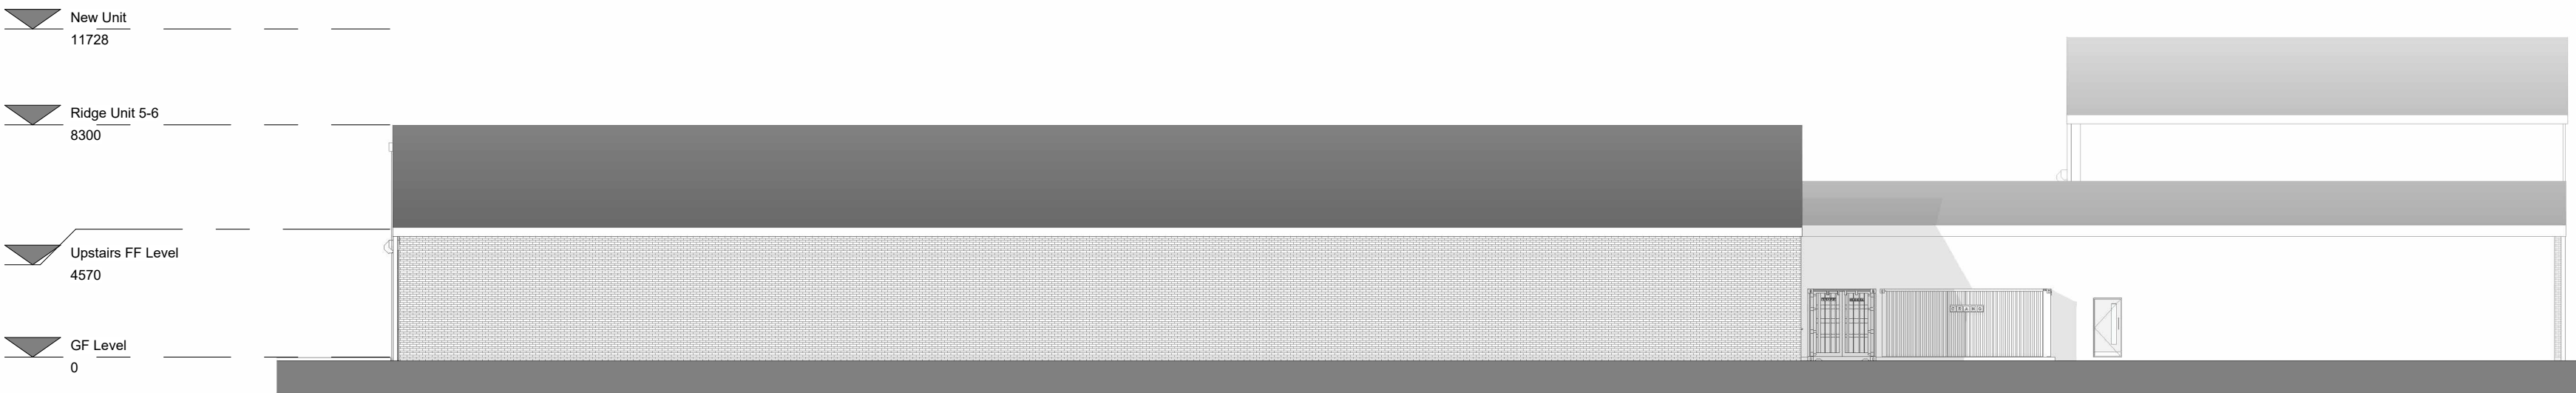
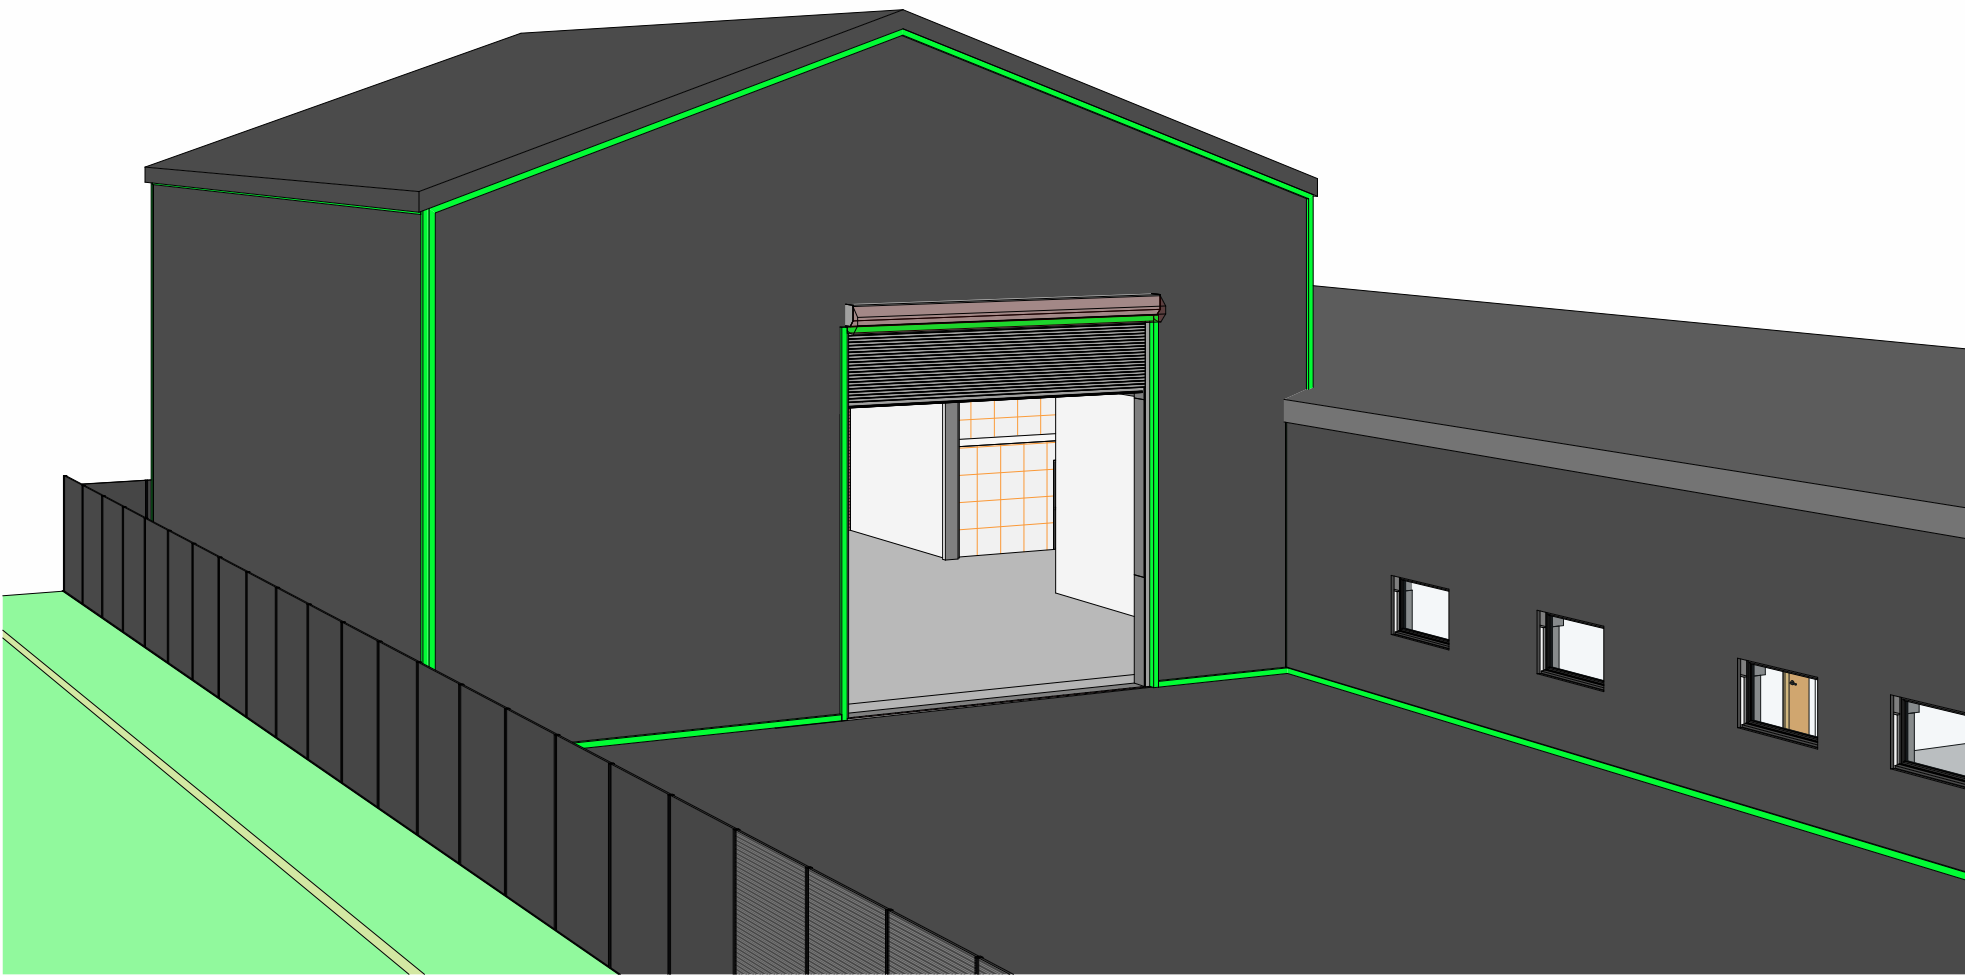


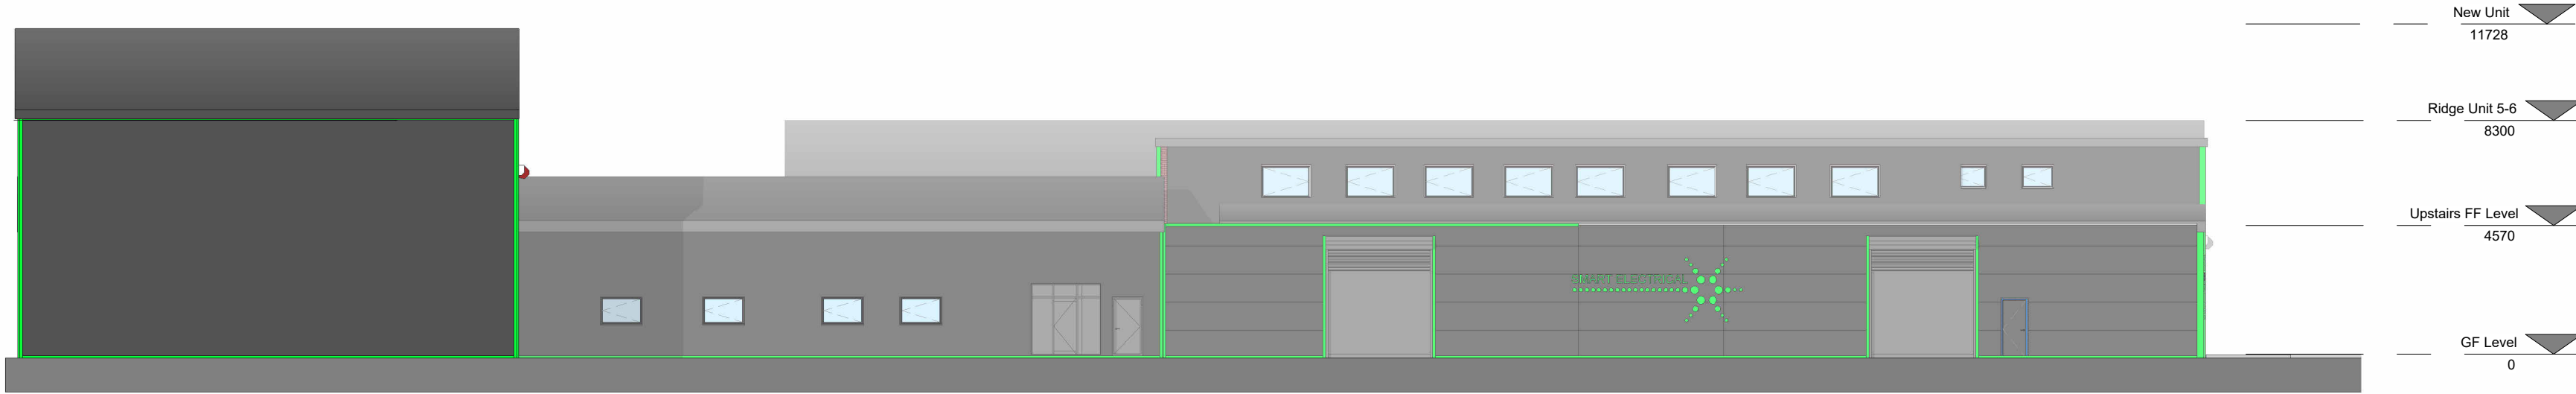

NOTE: All dimensions to be checked on site. Do not scale this drawing. All discrepancies should be reported to Blackbrick Studio. Copyright: 2024 Blackbrick Studio. This drawing and this design are copyright of Blackbrick Studio. This drawing is not to be used or copied without written consent.

REVISIONS		
REVISION	DESCRIPTION	DATE
1	Large Warehouse Extension to side	28.08.2025
2	Front Boundary Treatment Height Reduced to 1.8m, Extended Access for Units 6/7, Sliding Entrance Gates	16/12/2025

STATUS: Planning

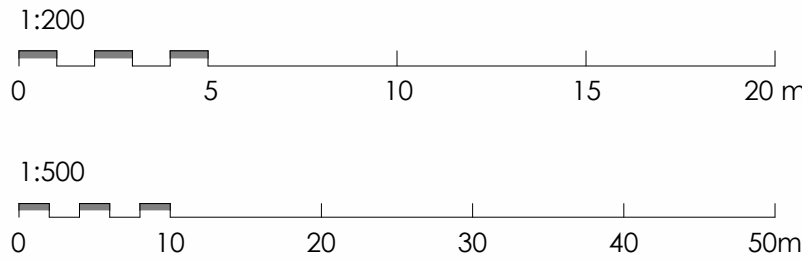

CLIENT:	Smart Electrical Systems Ltd		
ADDRESS:	Goat Mill Rd, Dowdals, Merthyr Tydfil CF48 3TD		
TITLE:	Proposed Elevations		
DRAWN:	CHECKED:	APPROVED:	REVISION:
WP	RD	RH	2
SHEET:	SCALE:	DATE:	
PL004	1 : 200@A1	16/12/25	