

THIS DRAWING IS COPYRIGHT
RICHARD ANDREWS ARCHITECTS
AND NO PART MAY BE REPRODUCED OR
WORKED TO REPRODUCE OR OTHERWISE
ANY DISSEMINATED TO BE NOTIFIED TO THE ARCHITECT

THIS DRAWING HAS BEEN PRODUCED FOR PLANNING AND BUILDING REGULATIONS PURPOSES ONLY. THE CLIENT HAS BEEN ADVISED THAT CONTRACTS ARE NOT TO BE USED FOR CONSTRUCTION PURPOSES WITHOUT THE ARCHITECT'S CONSENT. ANY DISSEMINATION TO BE NOTIFIED TO THE ARCHITECT

REVISIONS	
-	-


RICHARD ANDREWS ARCHITECTS
ARCHITECTS - PLANNING - BUILDING REGULATIONS

SUITE 2.3 THE ESTATES OFFICE 25.26
GOLD TOPS, NEWPORT, NP20 4PG
PHONE: 01924 24144
EMAIL: radm@richardandrews.co.uk
Richard Andrews Architects Ltd
Registered Office: 10, The Quadrant, Newport, NP20 4PG
www.richardandrews.co.uk


Job
5, Madras Street
Merthyr Tydfil
CF48 3AY

Drawing
Existing Plans, Elevations and
Section


Number
R 9 2 4 – 0 1 A 1
Scale
1:50+1:100
Date
11/25
Drawn
RM
Checked
LS

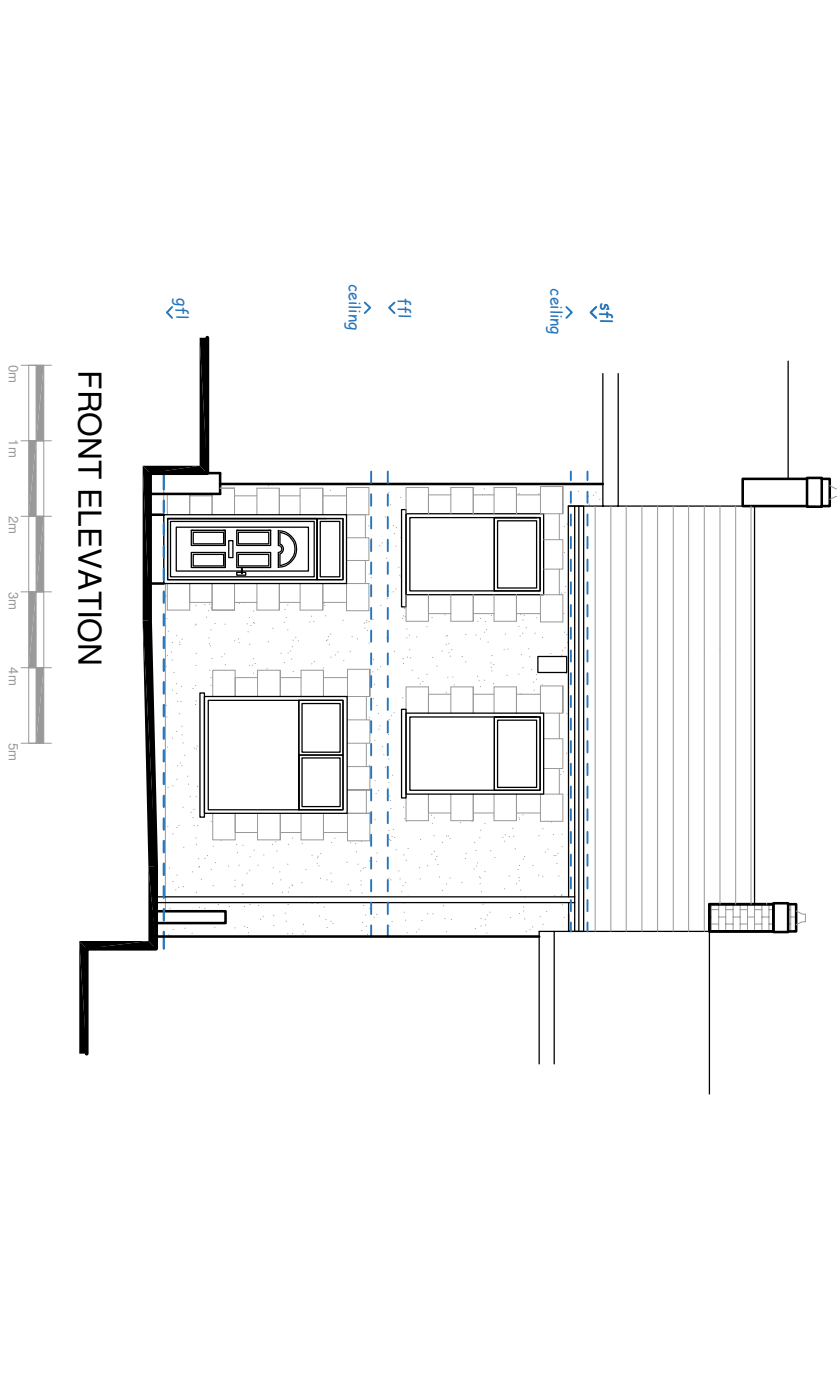


FRONT ELEVATION

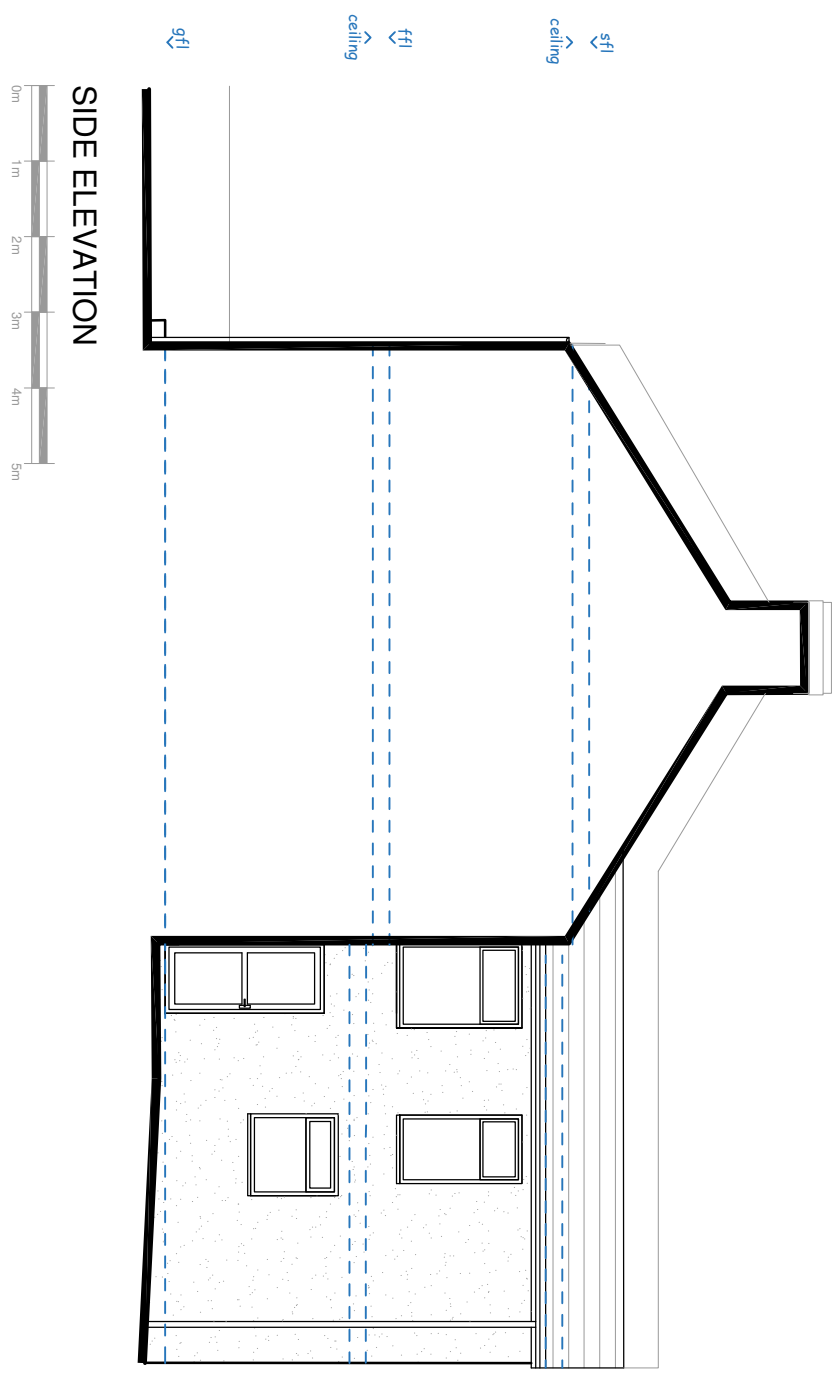


SIDE ELEVATION

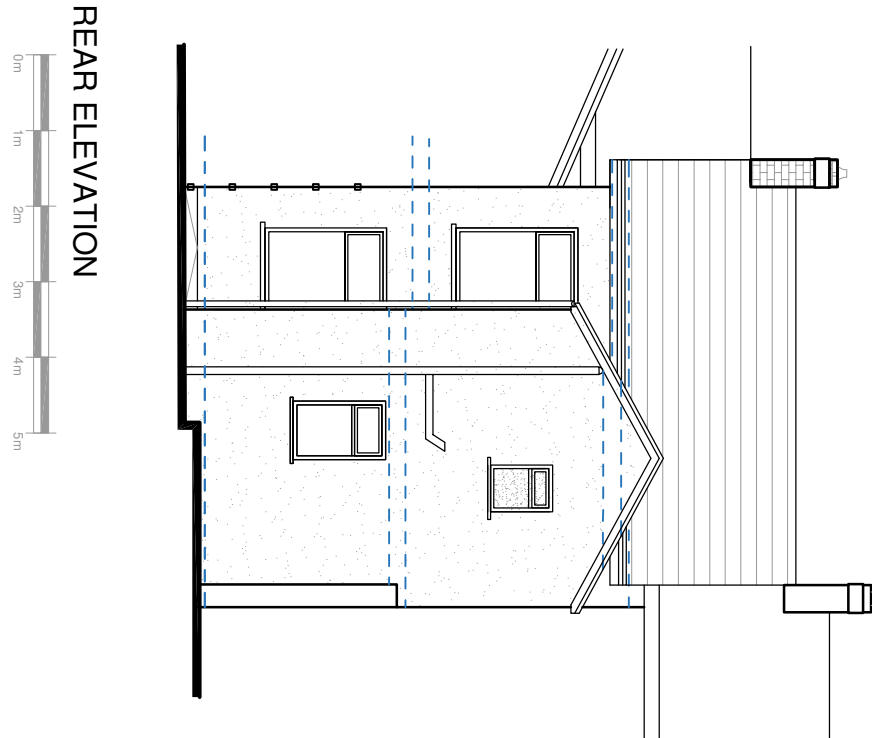


REAR ELEVATION

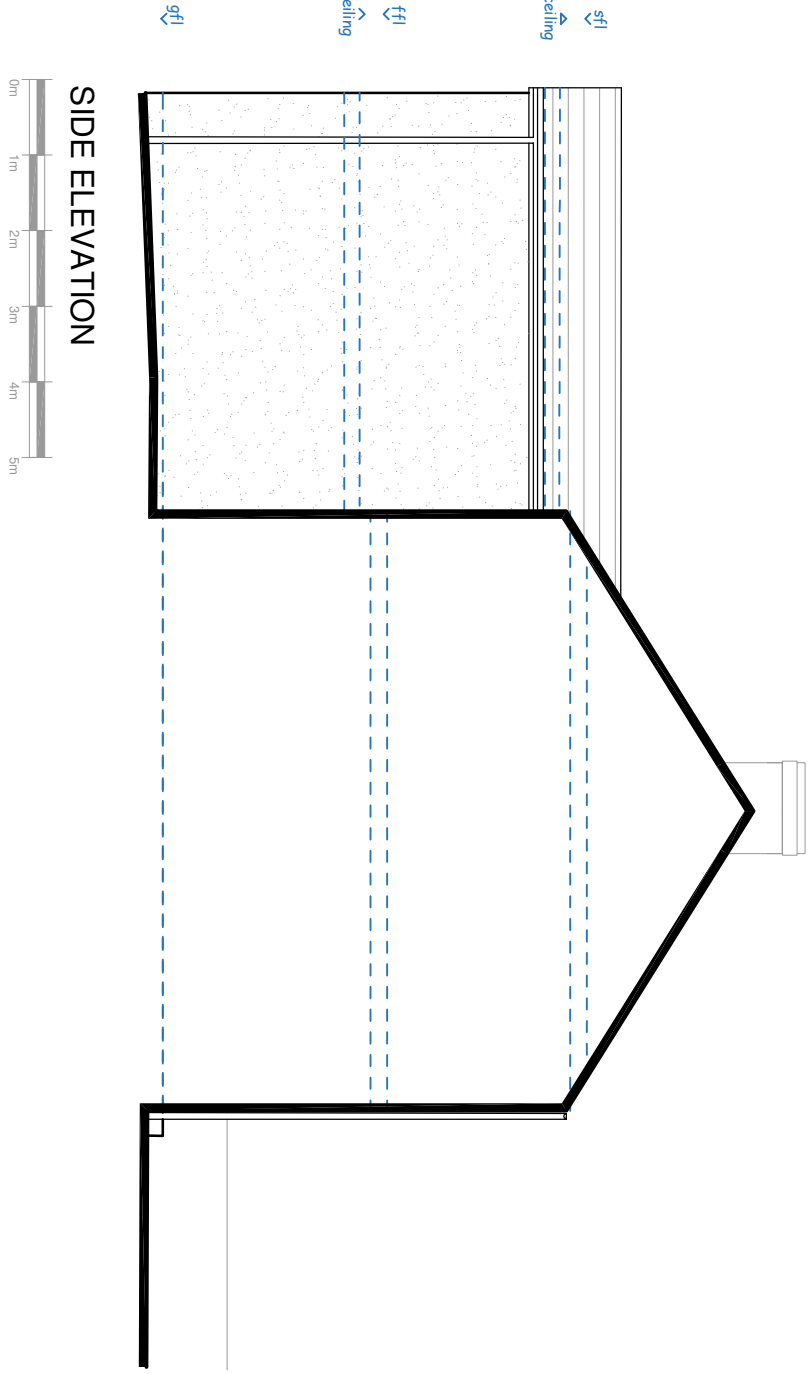


SIDE ELEVATION

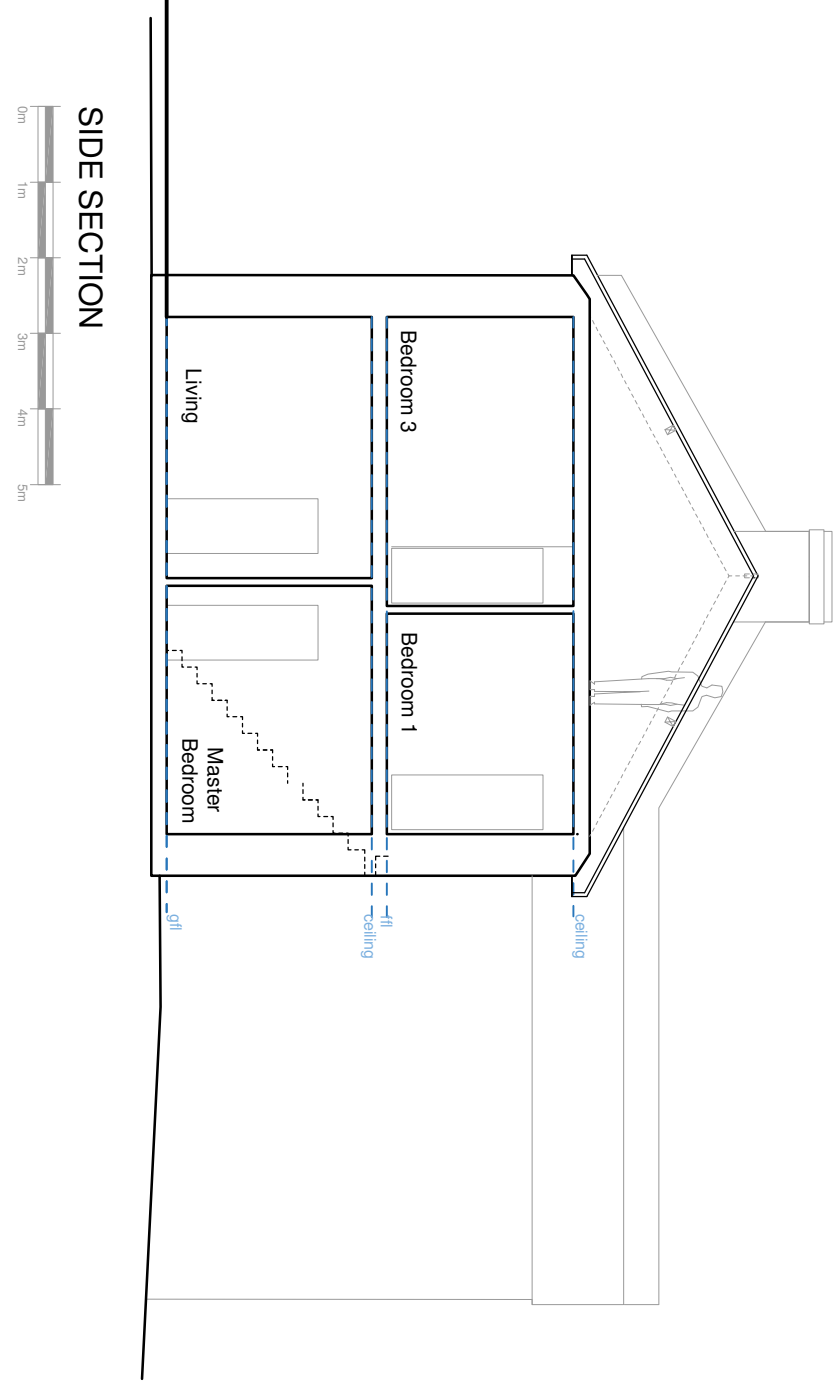


SIDE SECTION

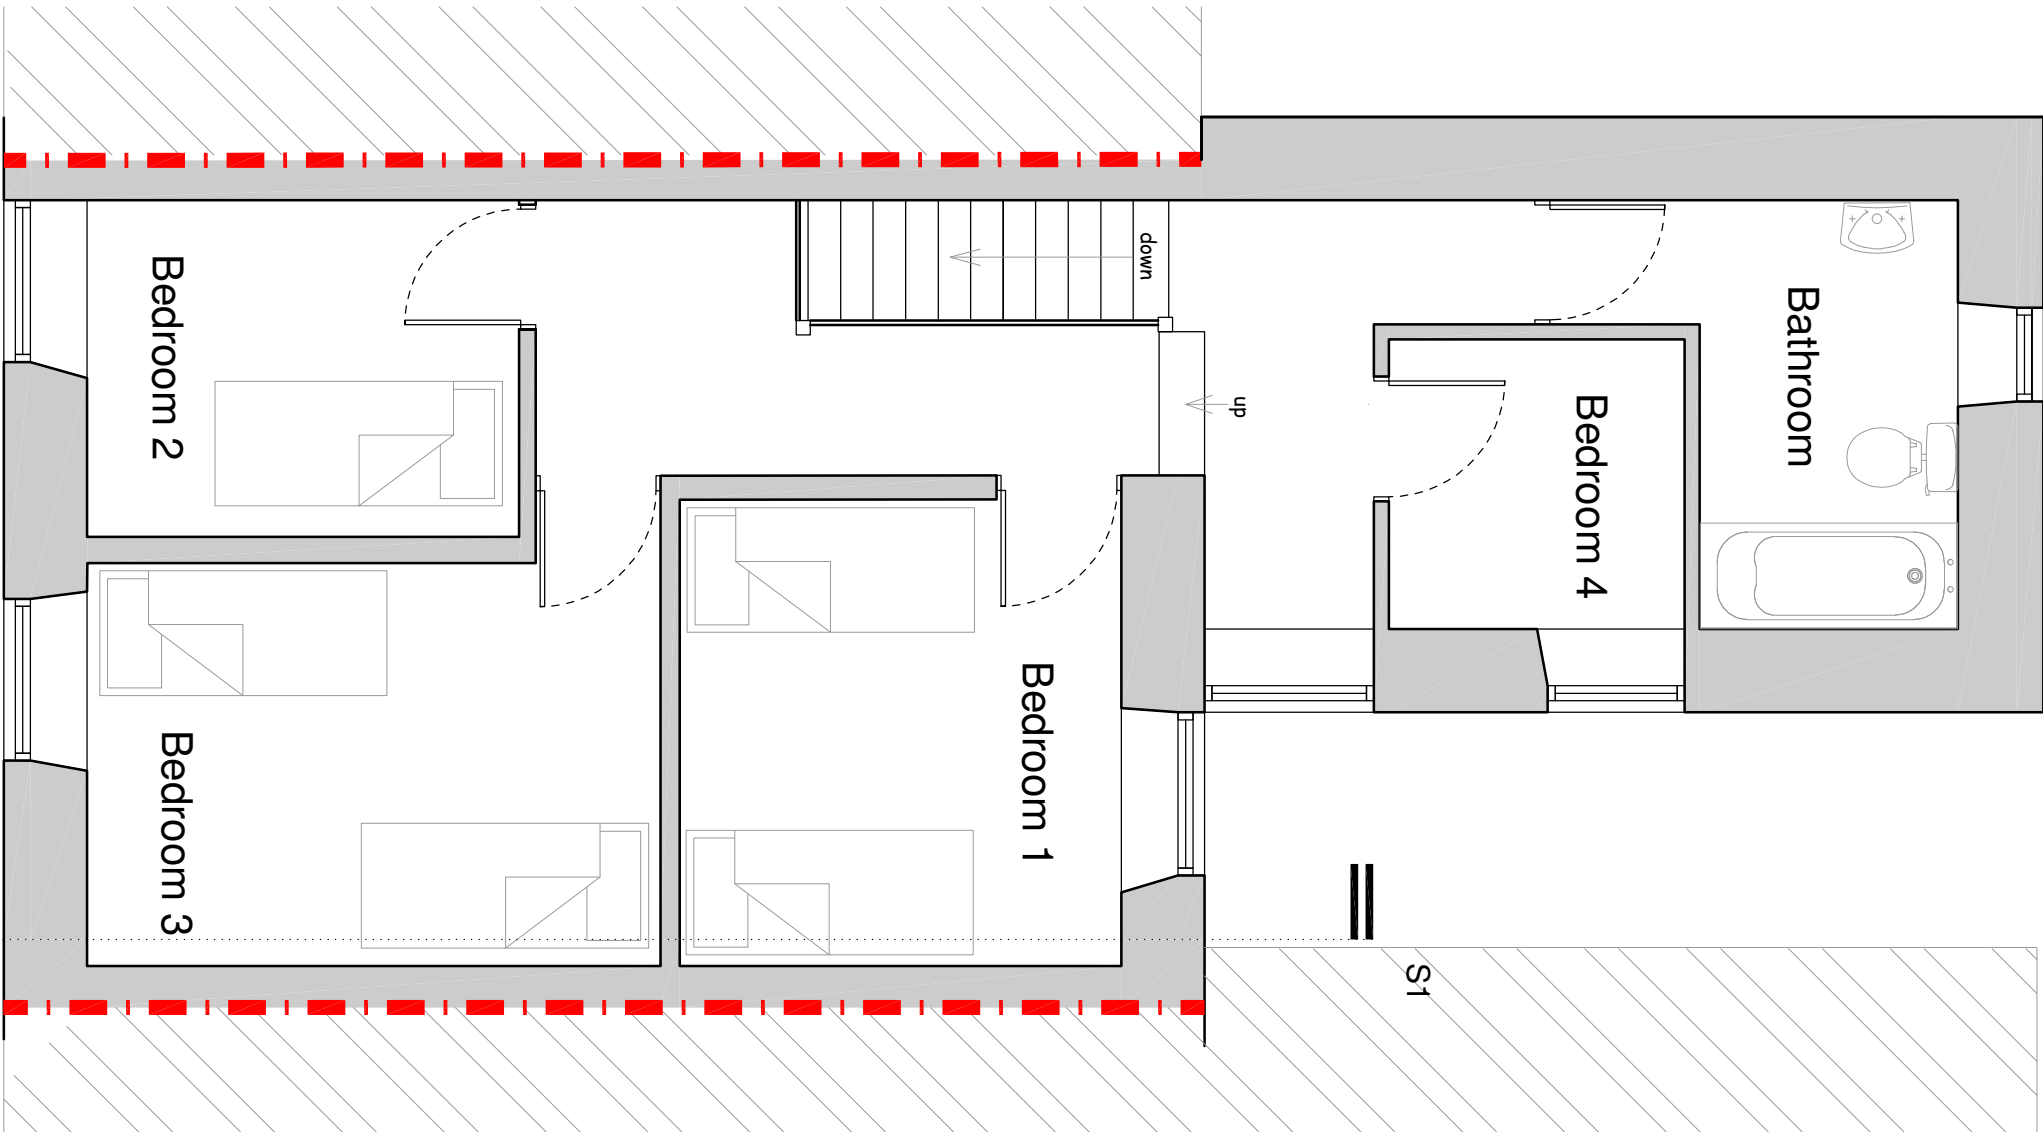

FIRST FLOOR

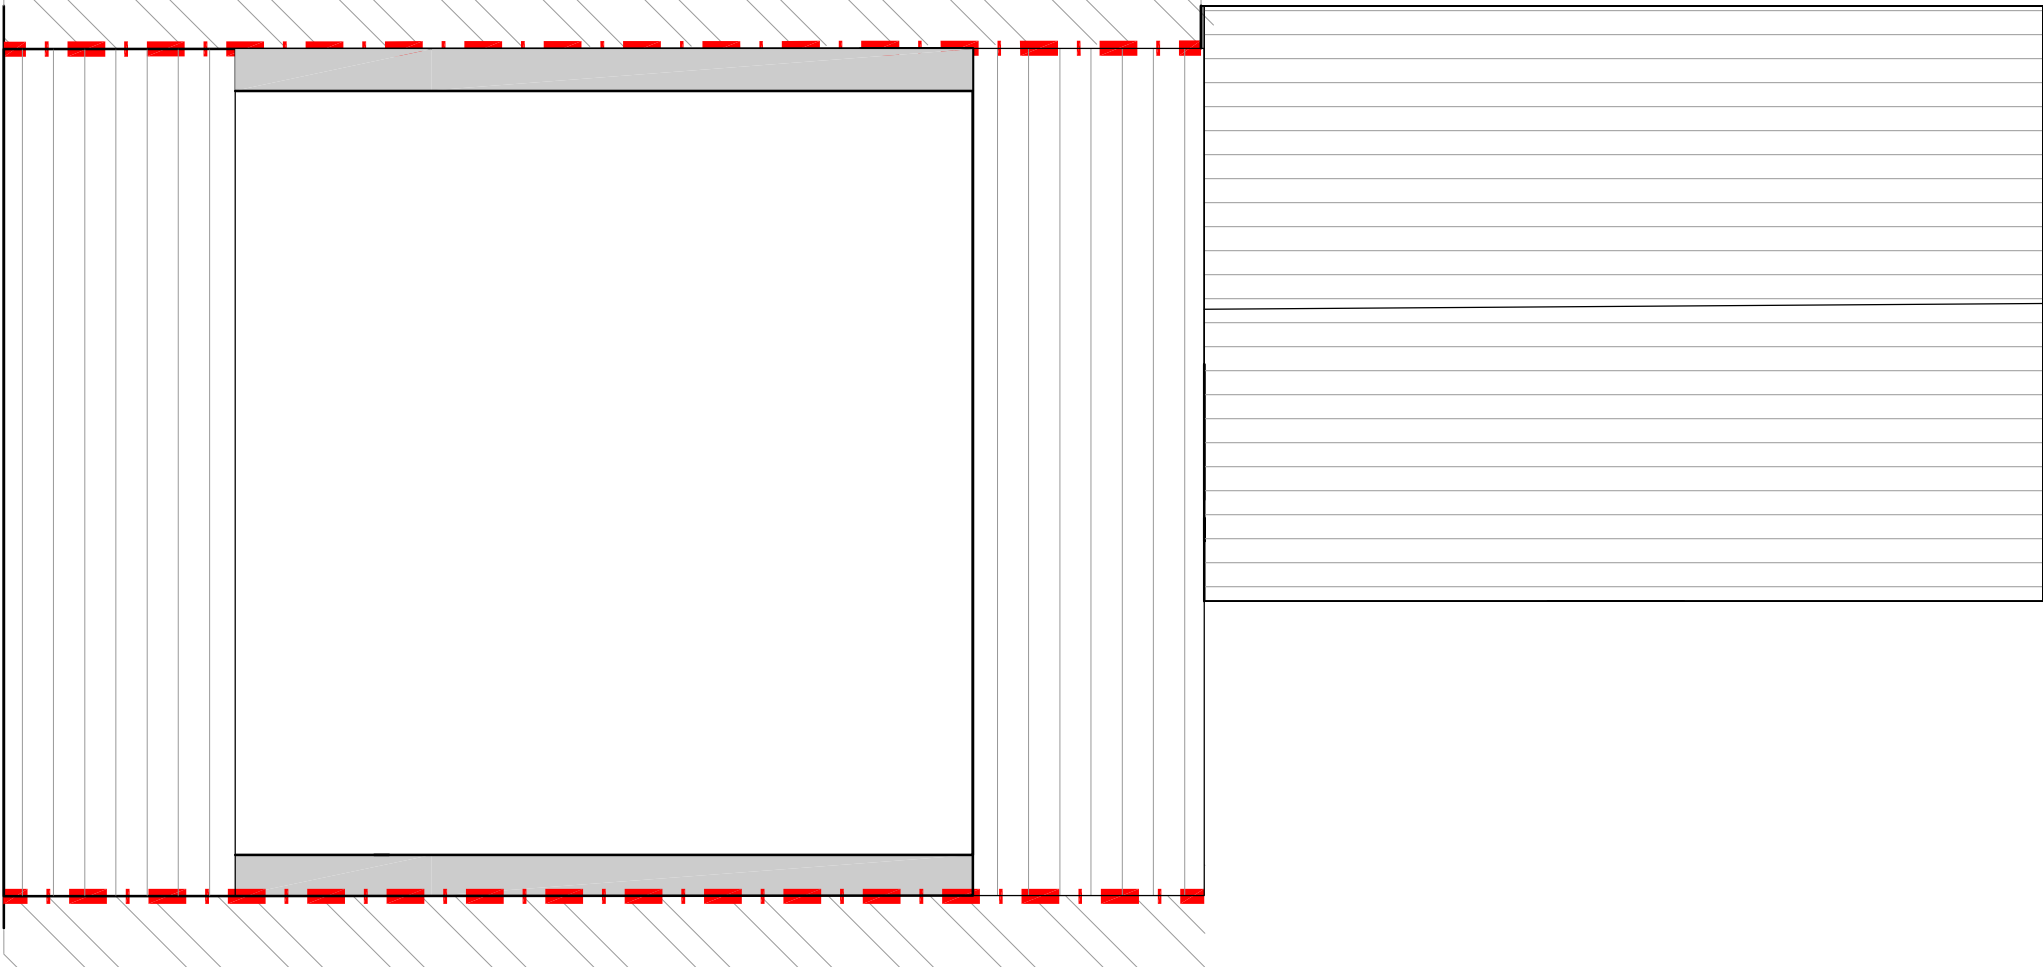

LOFT

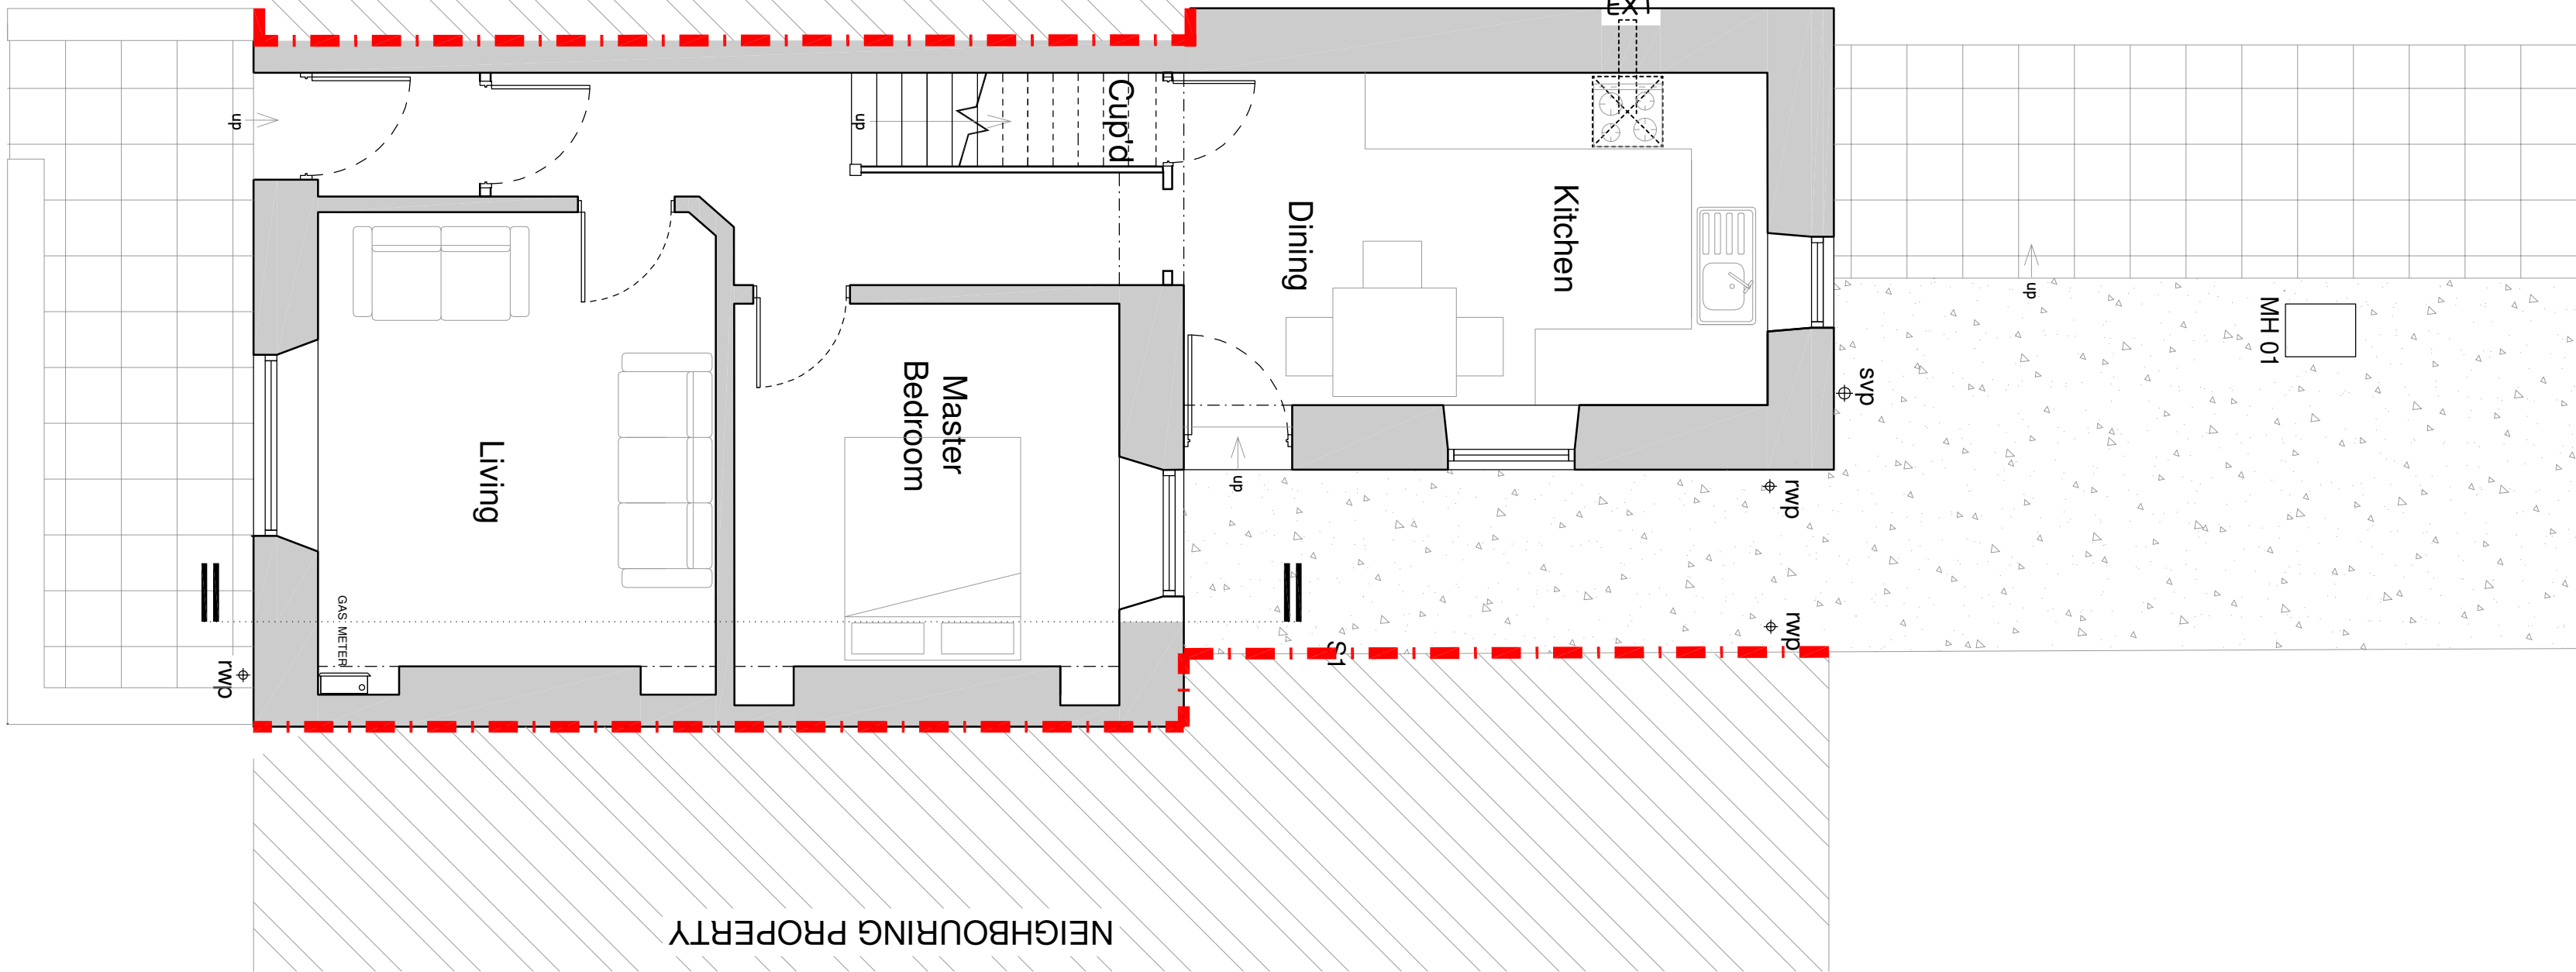

GROUND FLOOR