
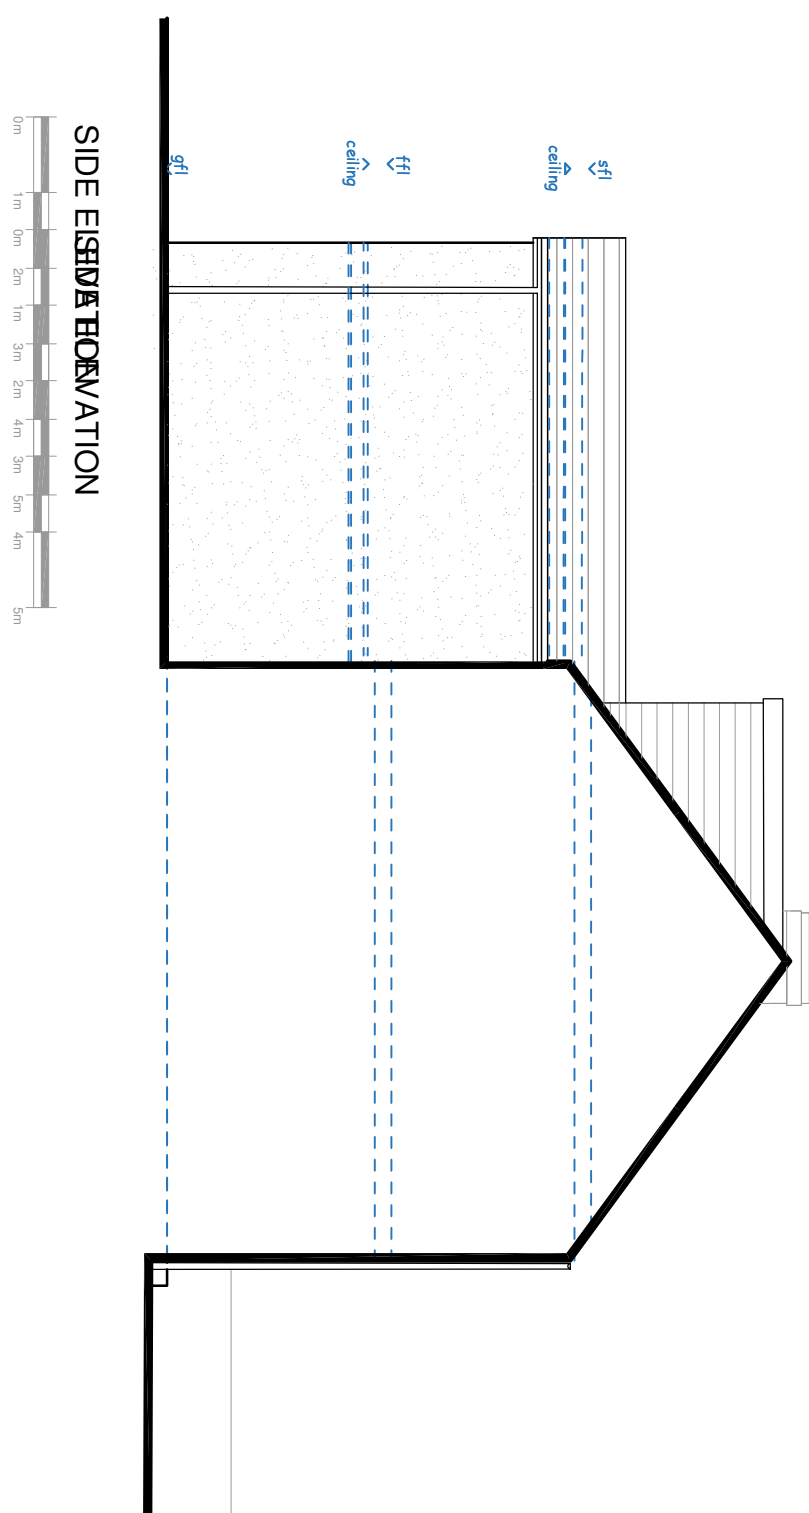
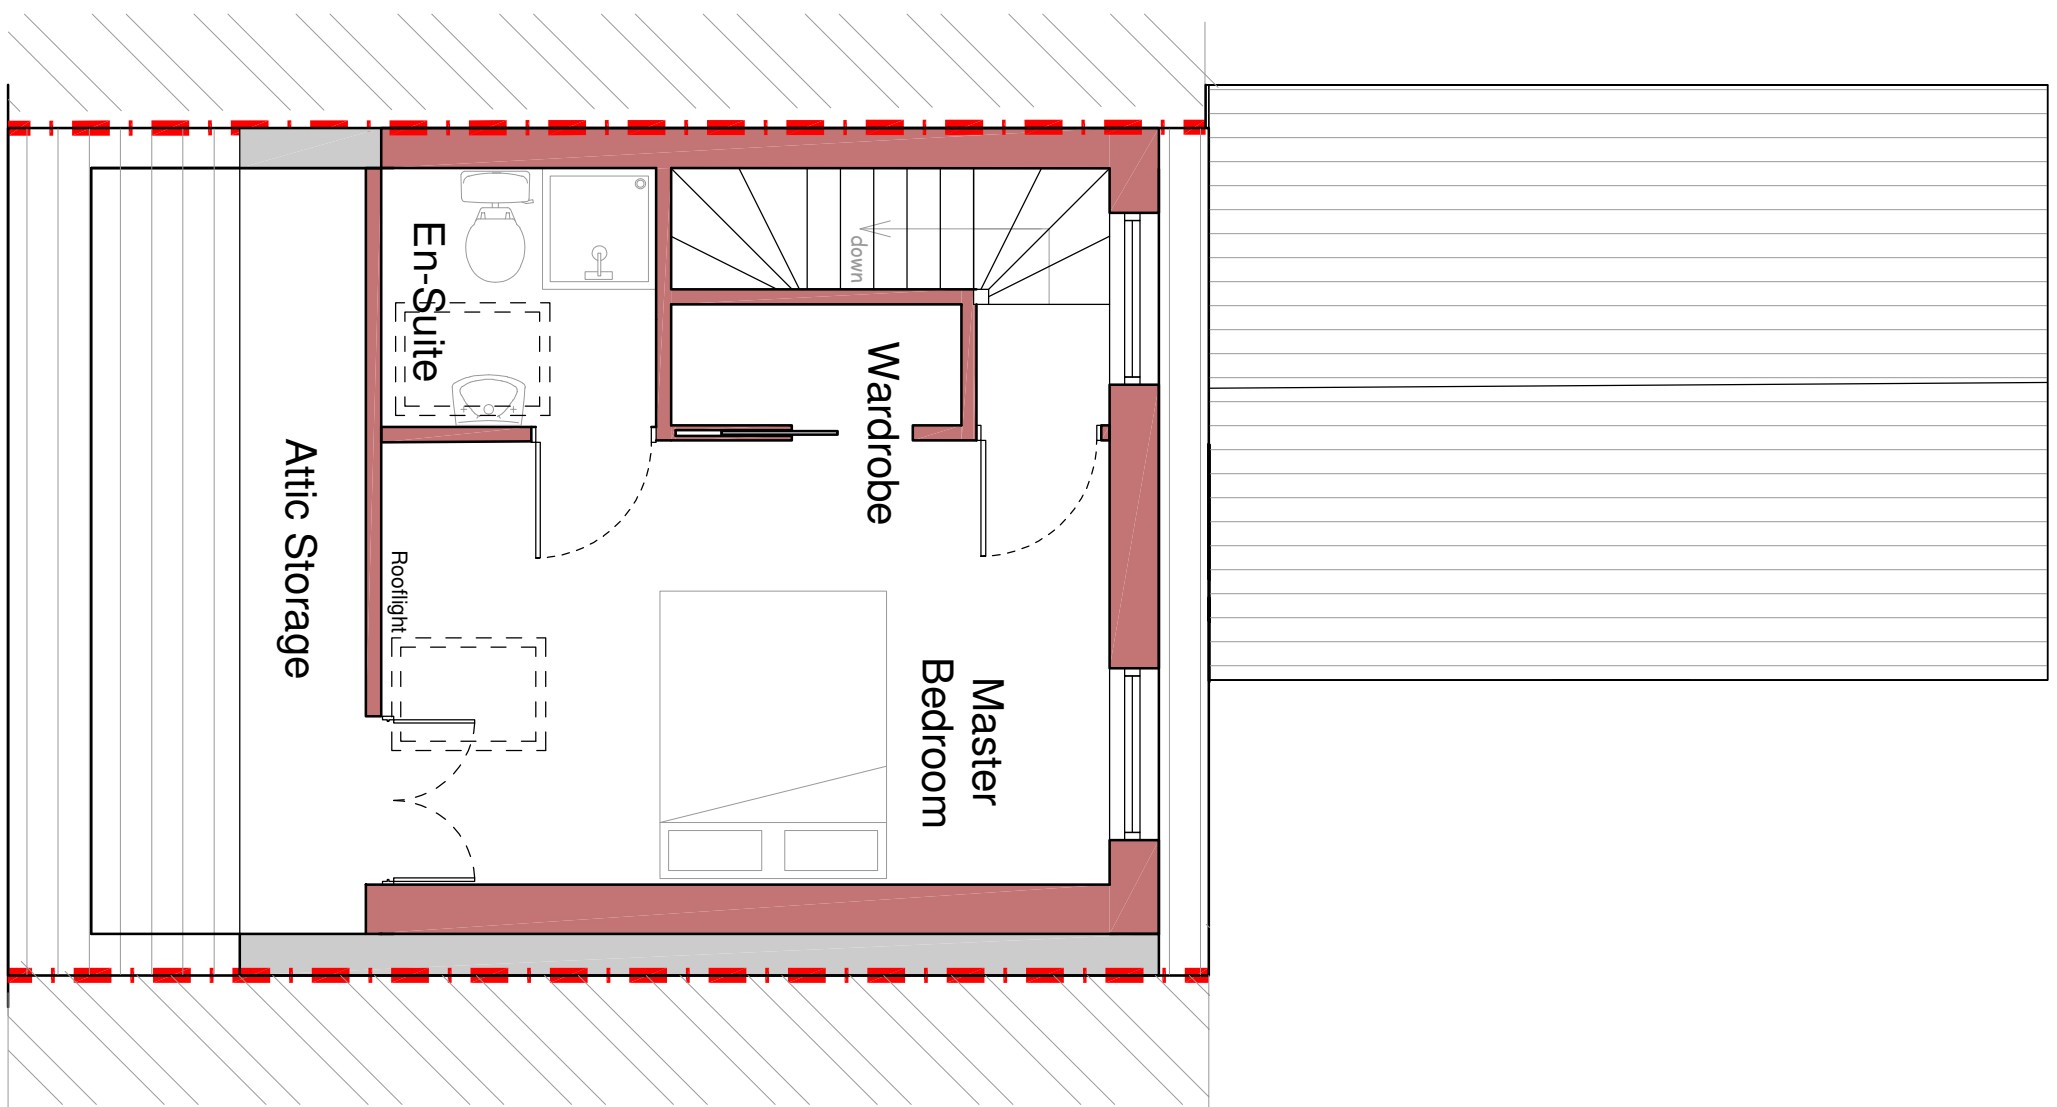
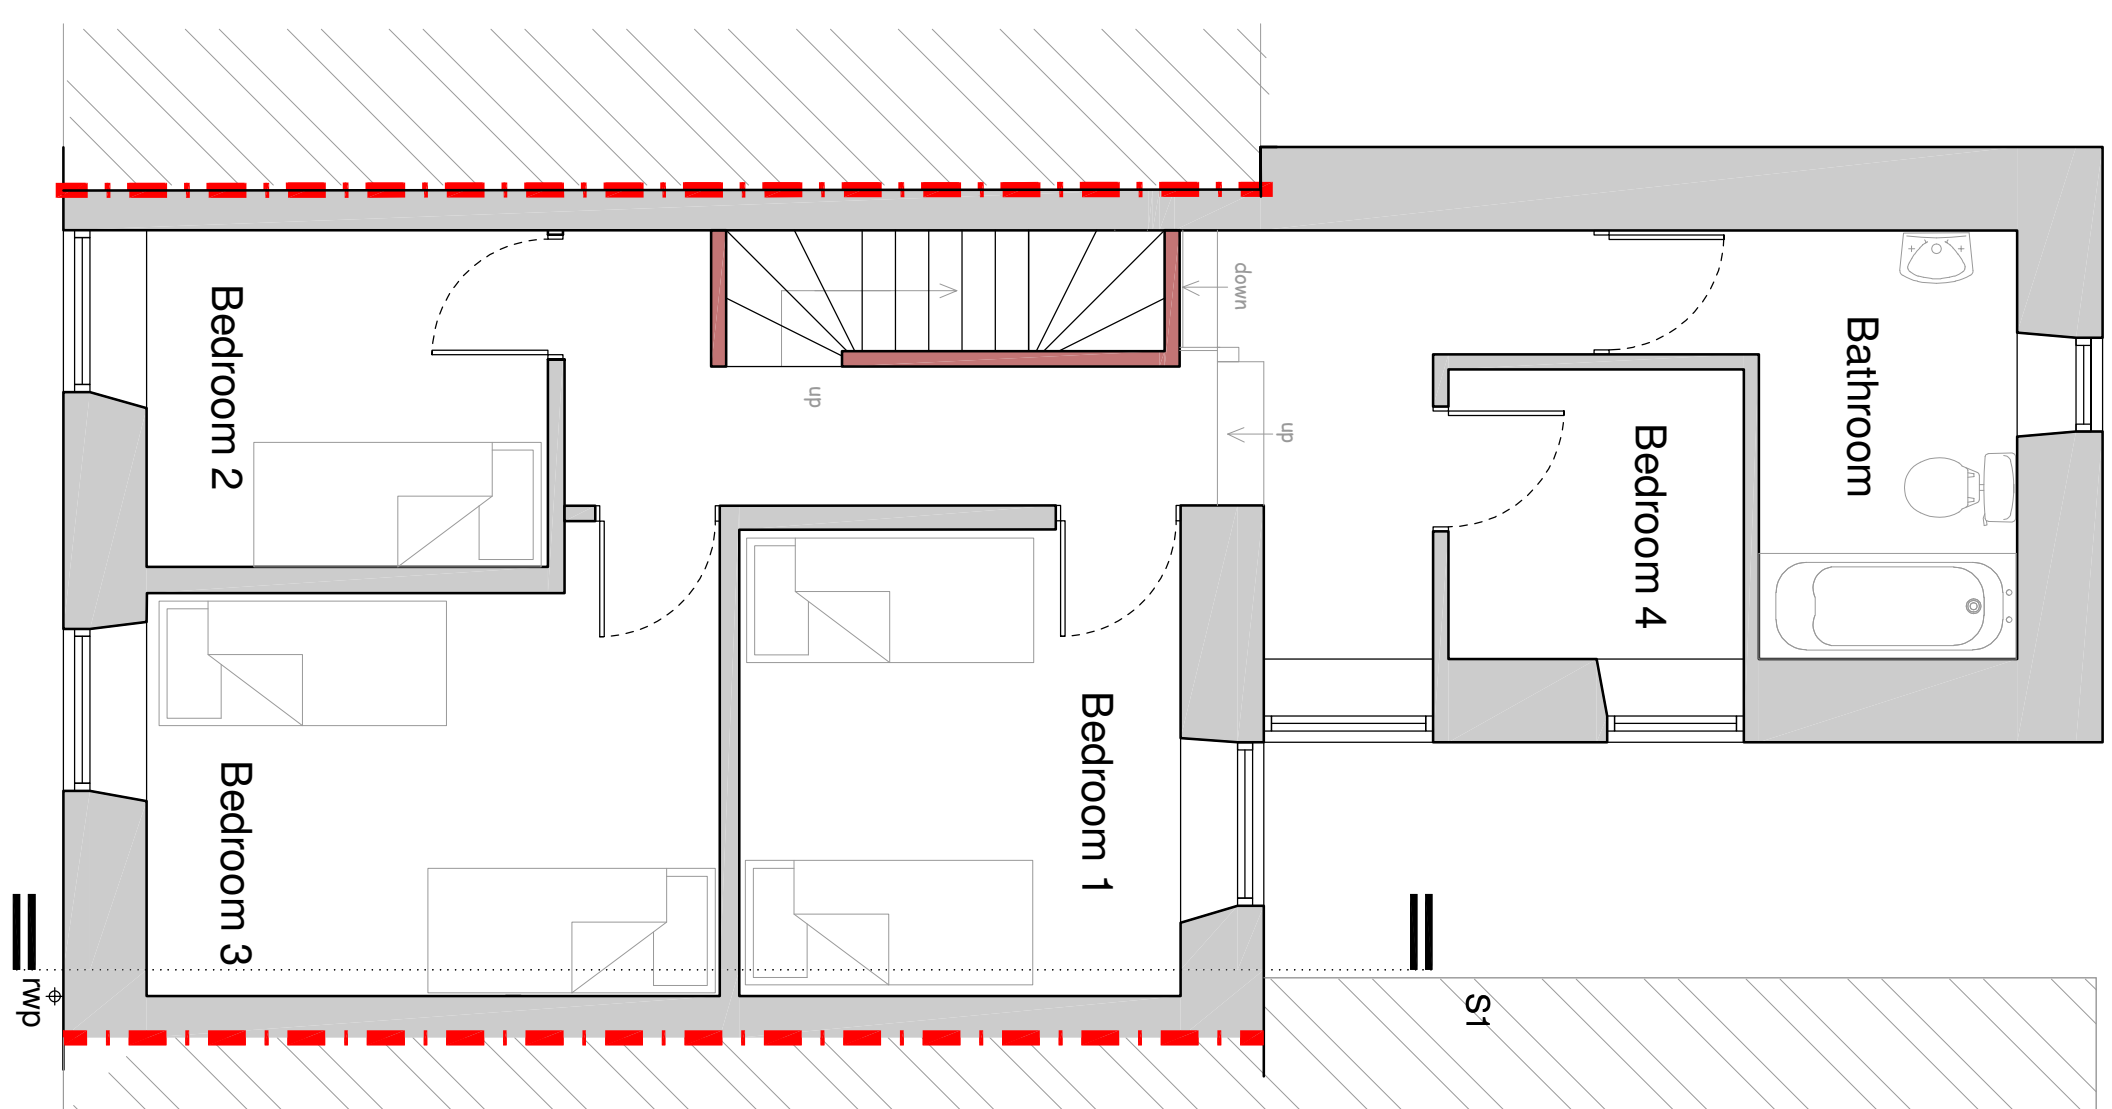
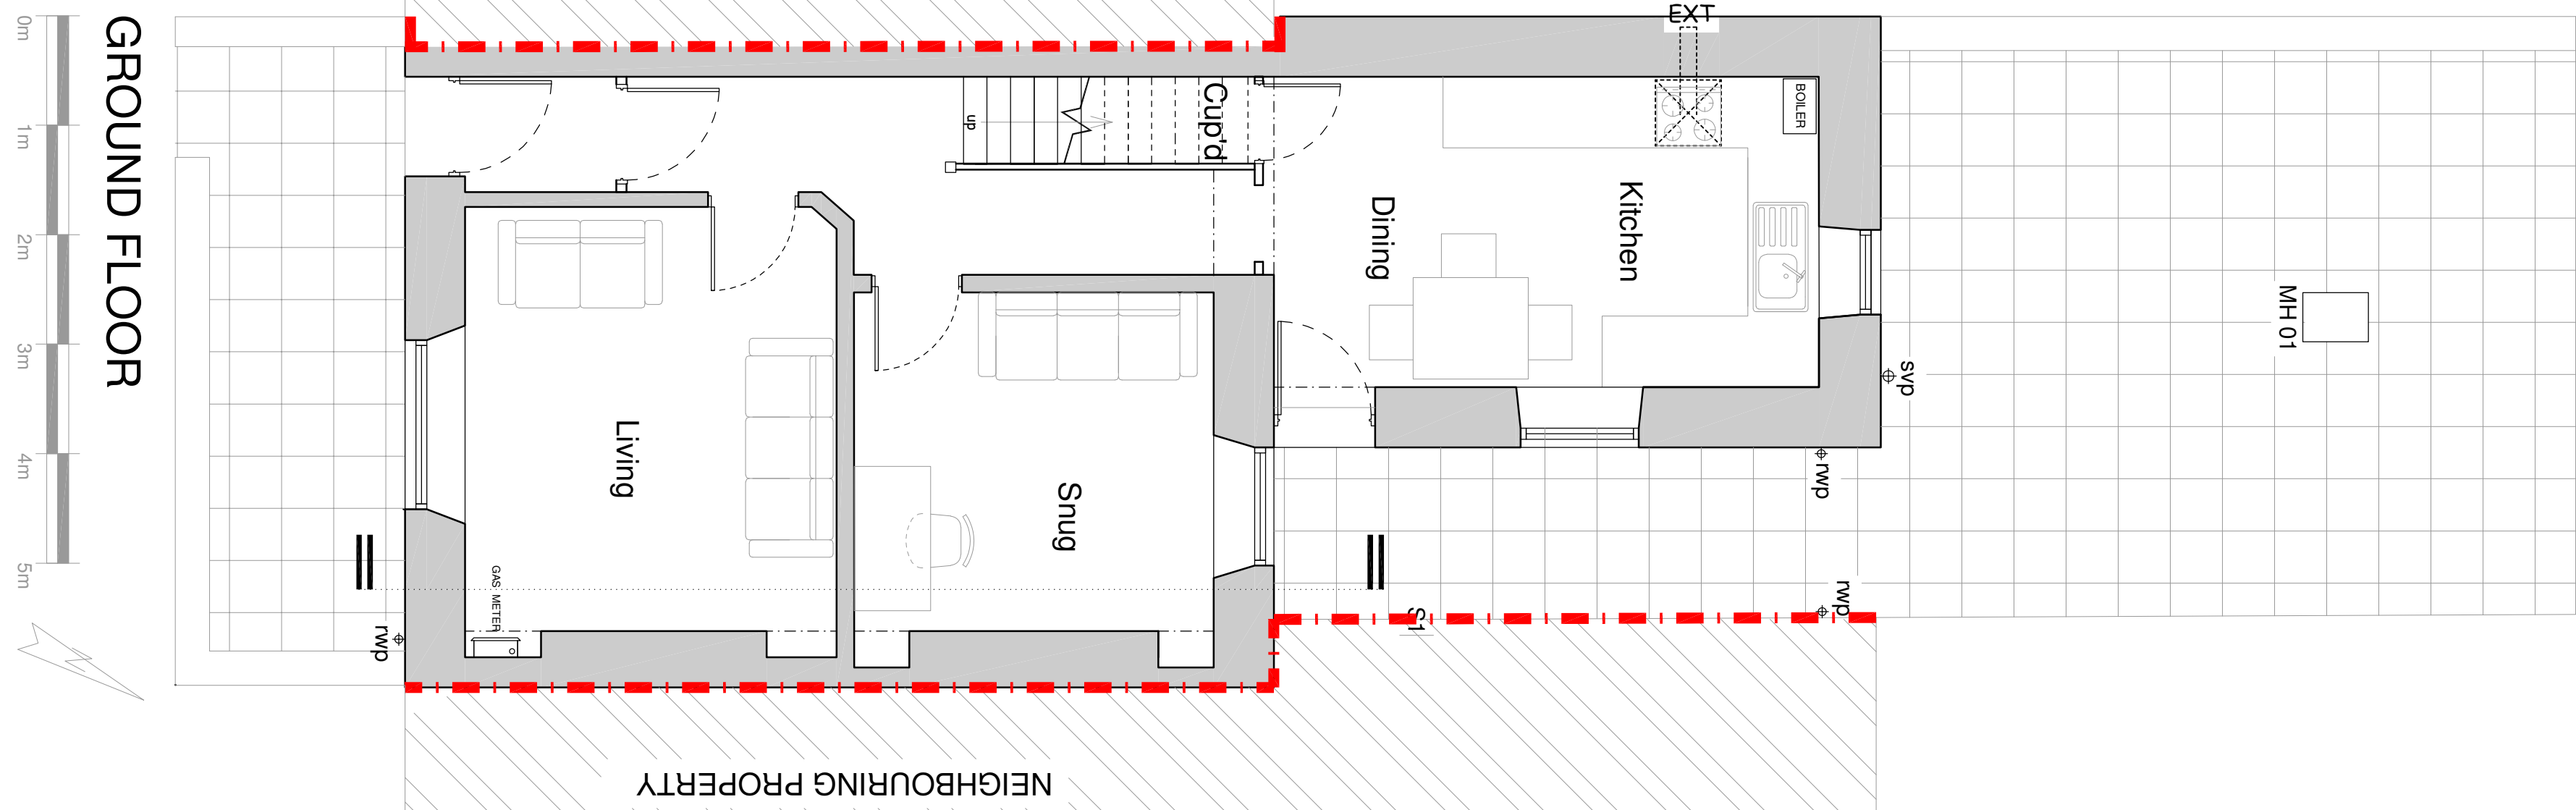
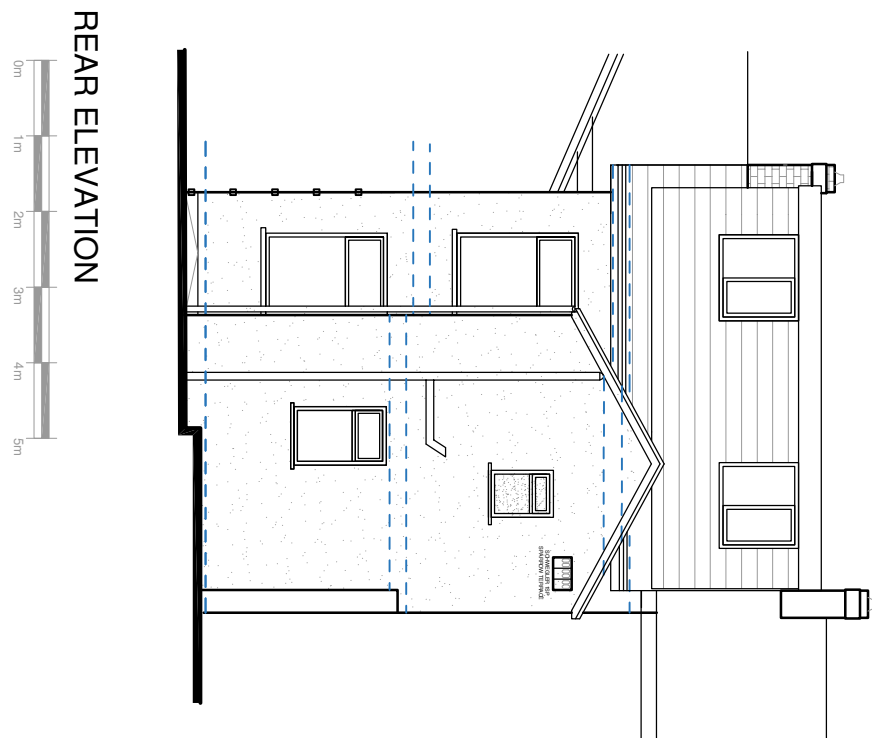
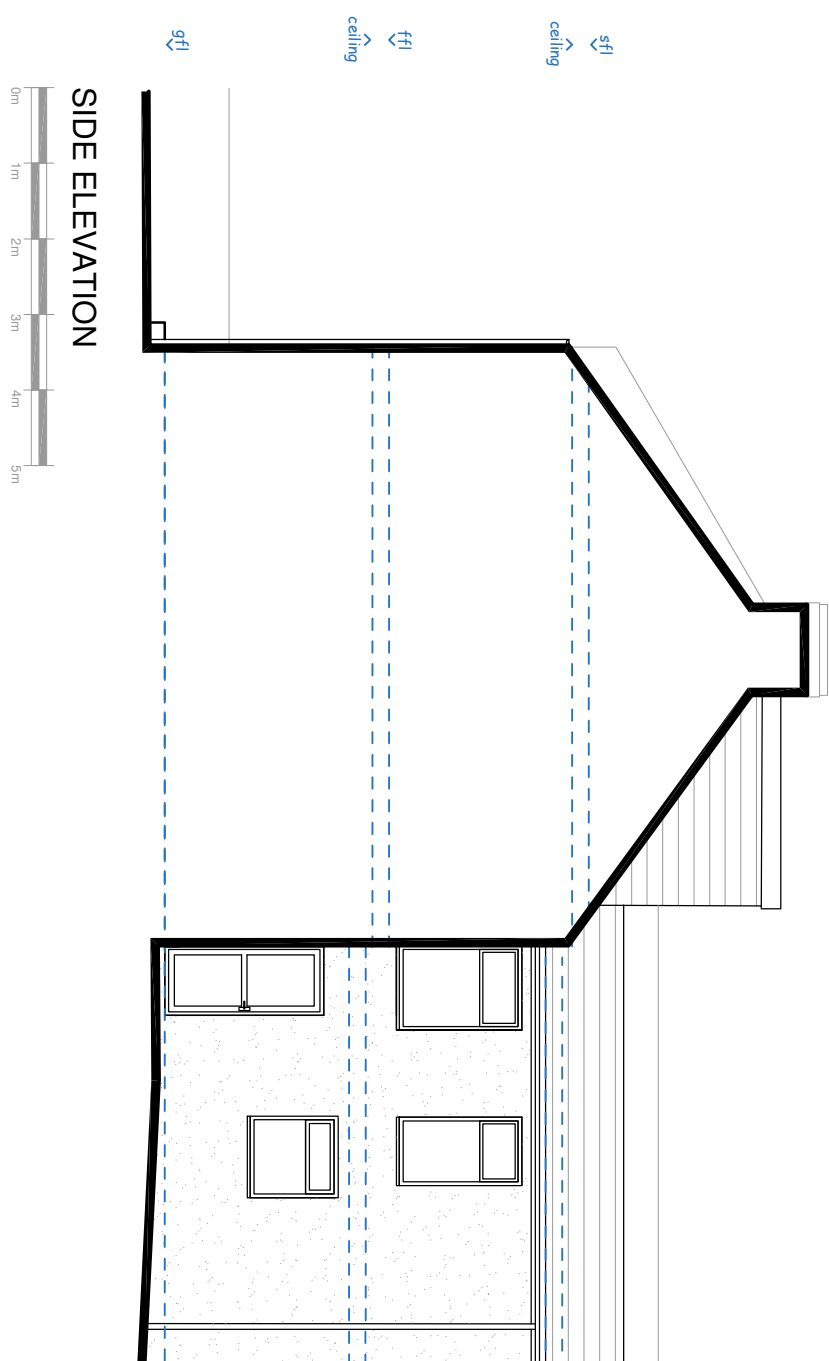
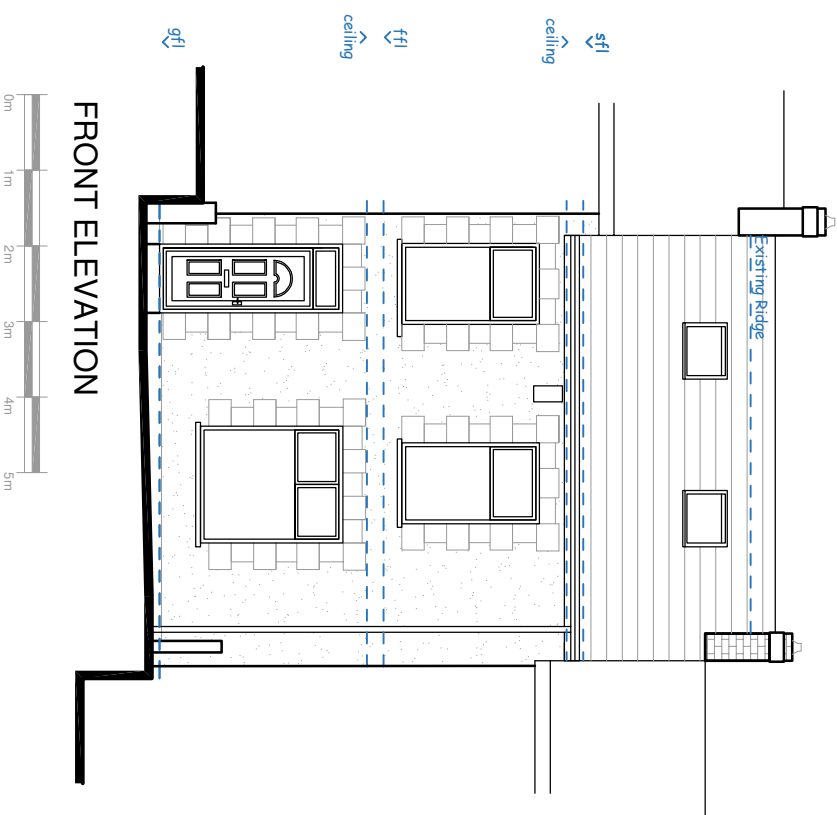


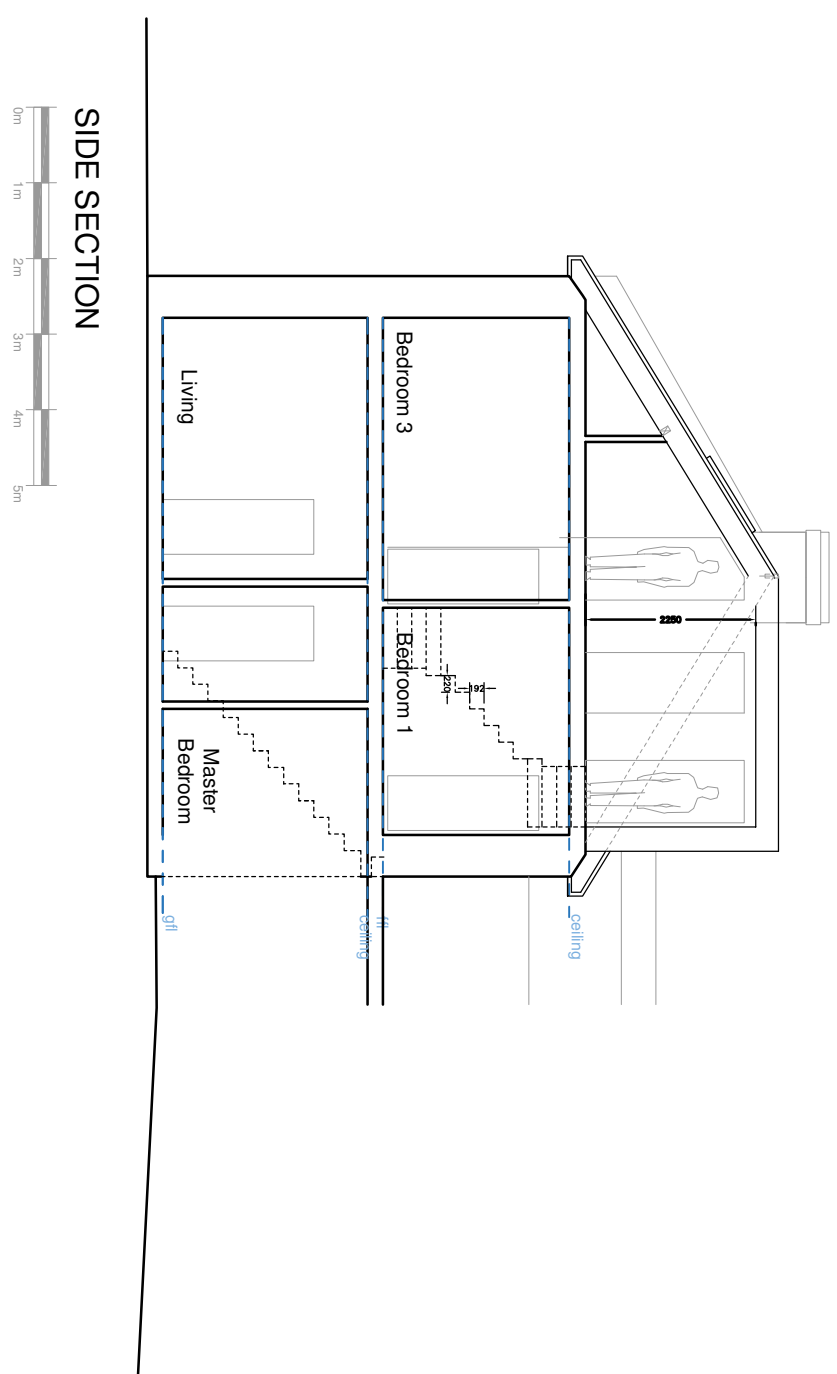

REVIEWS	1	
	1	
	1	

 **RICHARD ANDREW
ARCHITECTS**
SUSTAINABLE. MODERN. CREATIVE.

SUITE 2.3, THE ESTATES OFFICE, 25/26
GOLD TOPS, NEWPORT, NP20 4PG

PHONE: 01633 74144
EMAIL: adam@ra-architects.co.uk

Richard Andrews Architects Ltd
Registered in England & Wales No.272711
Registered Office: Companies House, Crown Way, Cardiff, CF14 3UZ
www.ra-architects.co.uk

Job
5 Morlais Stree
Merthyr Tydfil
CF48 3AY

Drawing

Proposed Plans, Elevations and Section

Number	R924-02			A1
Scale	Date	Drawn	Checked	
1:50+100	11/25	BH	LS	