


PROPOSED GROUND FLOOR SCALE 1:50

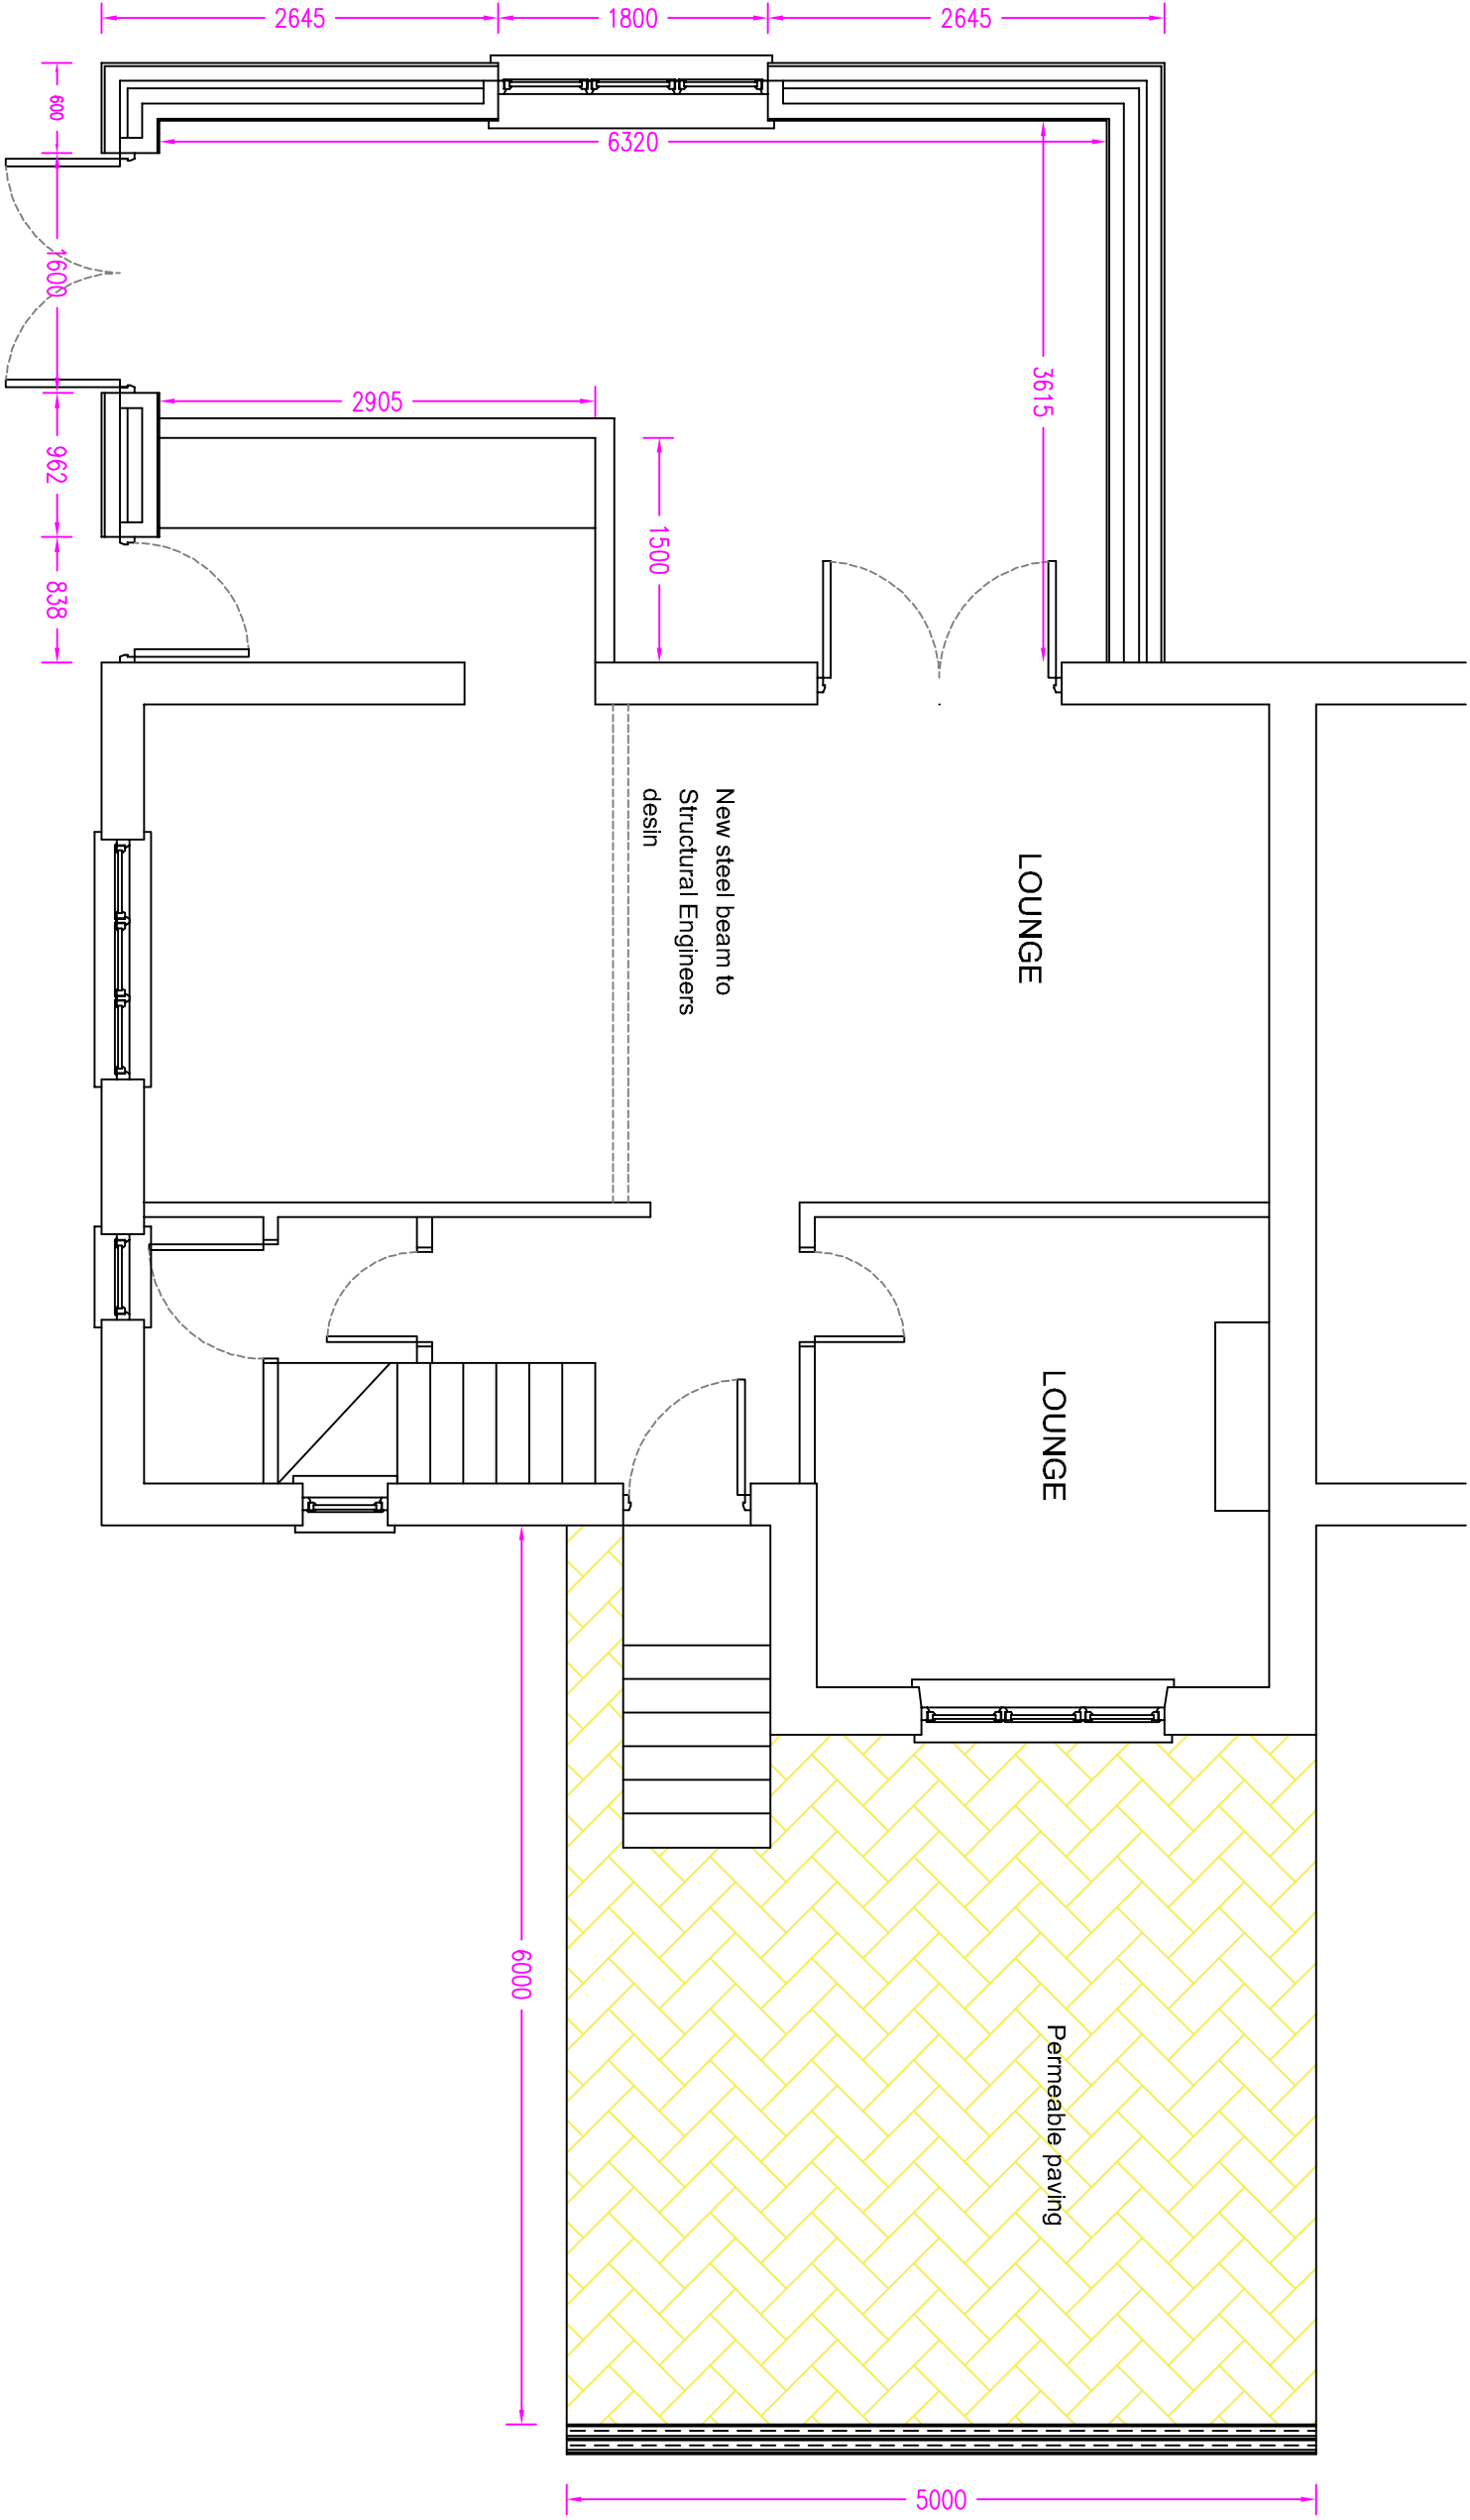

PROPOSED FIRST FLOOR SCALE 1:50