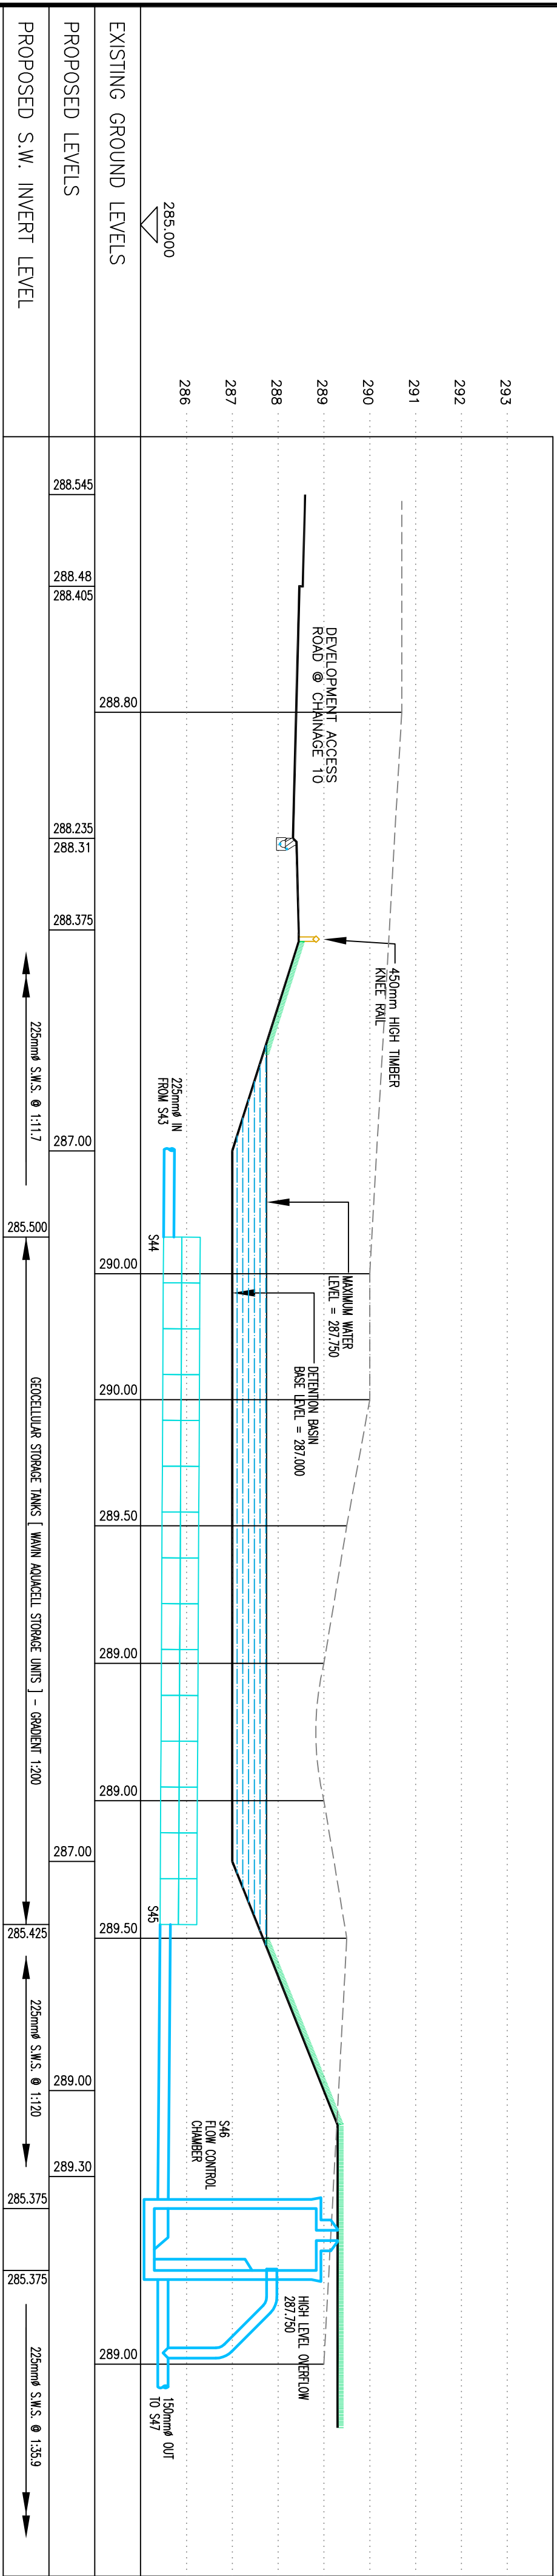
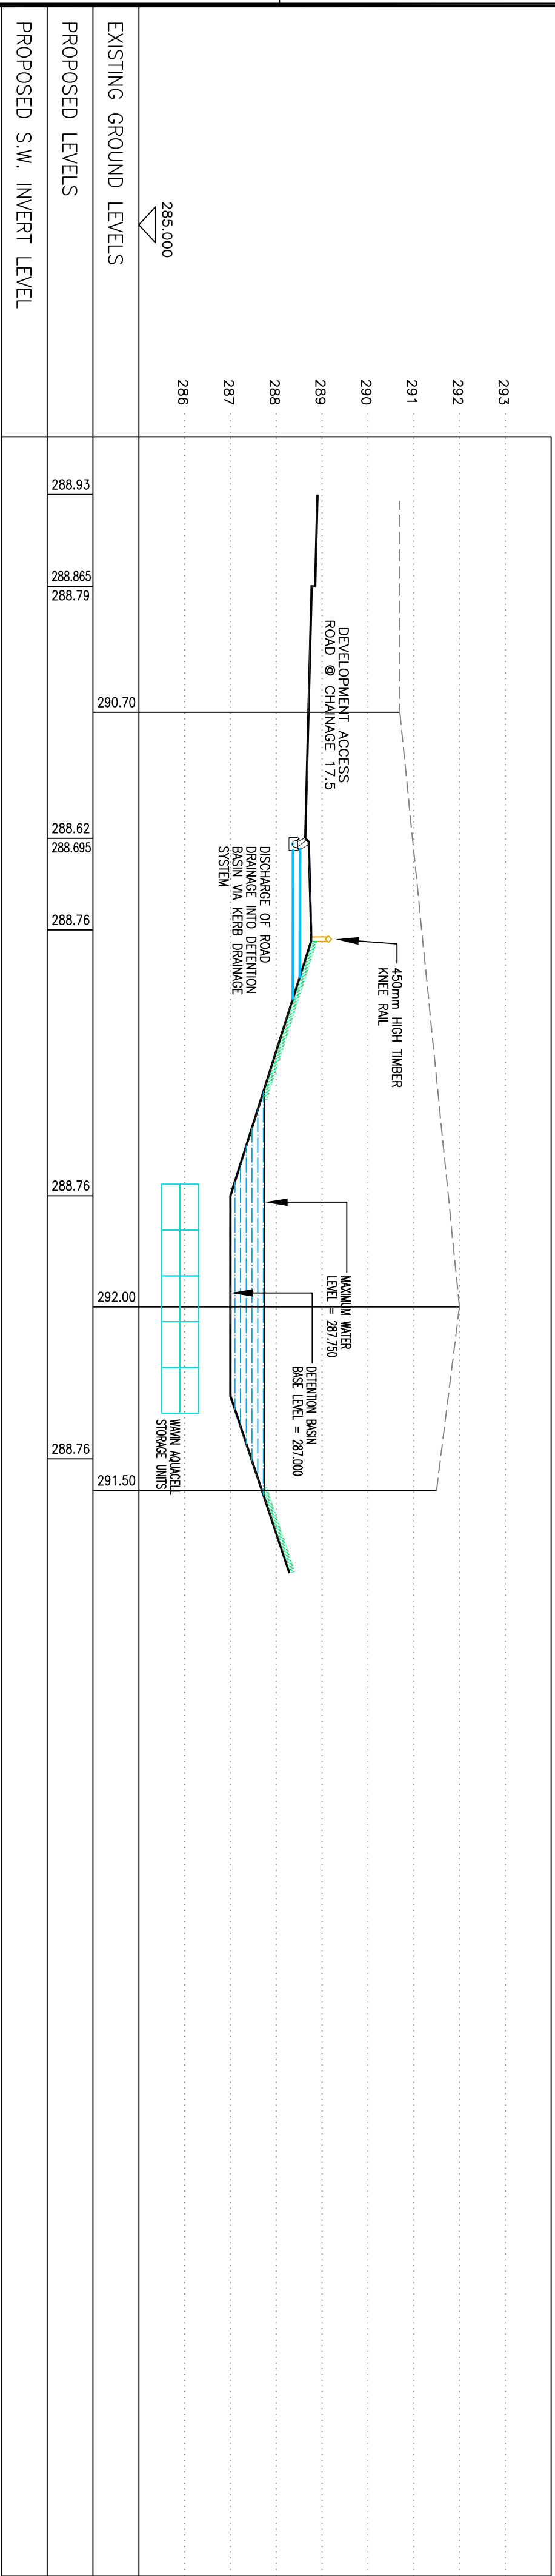
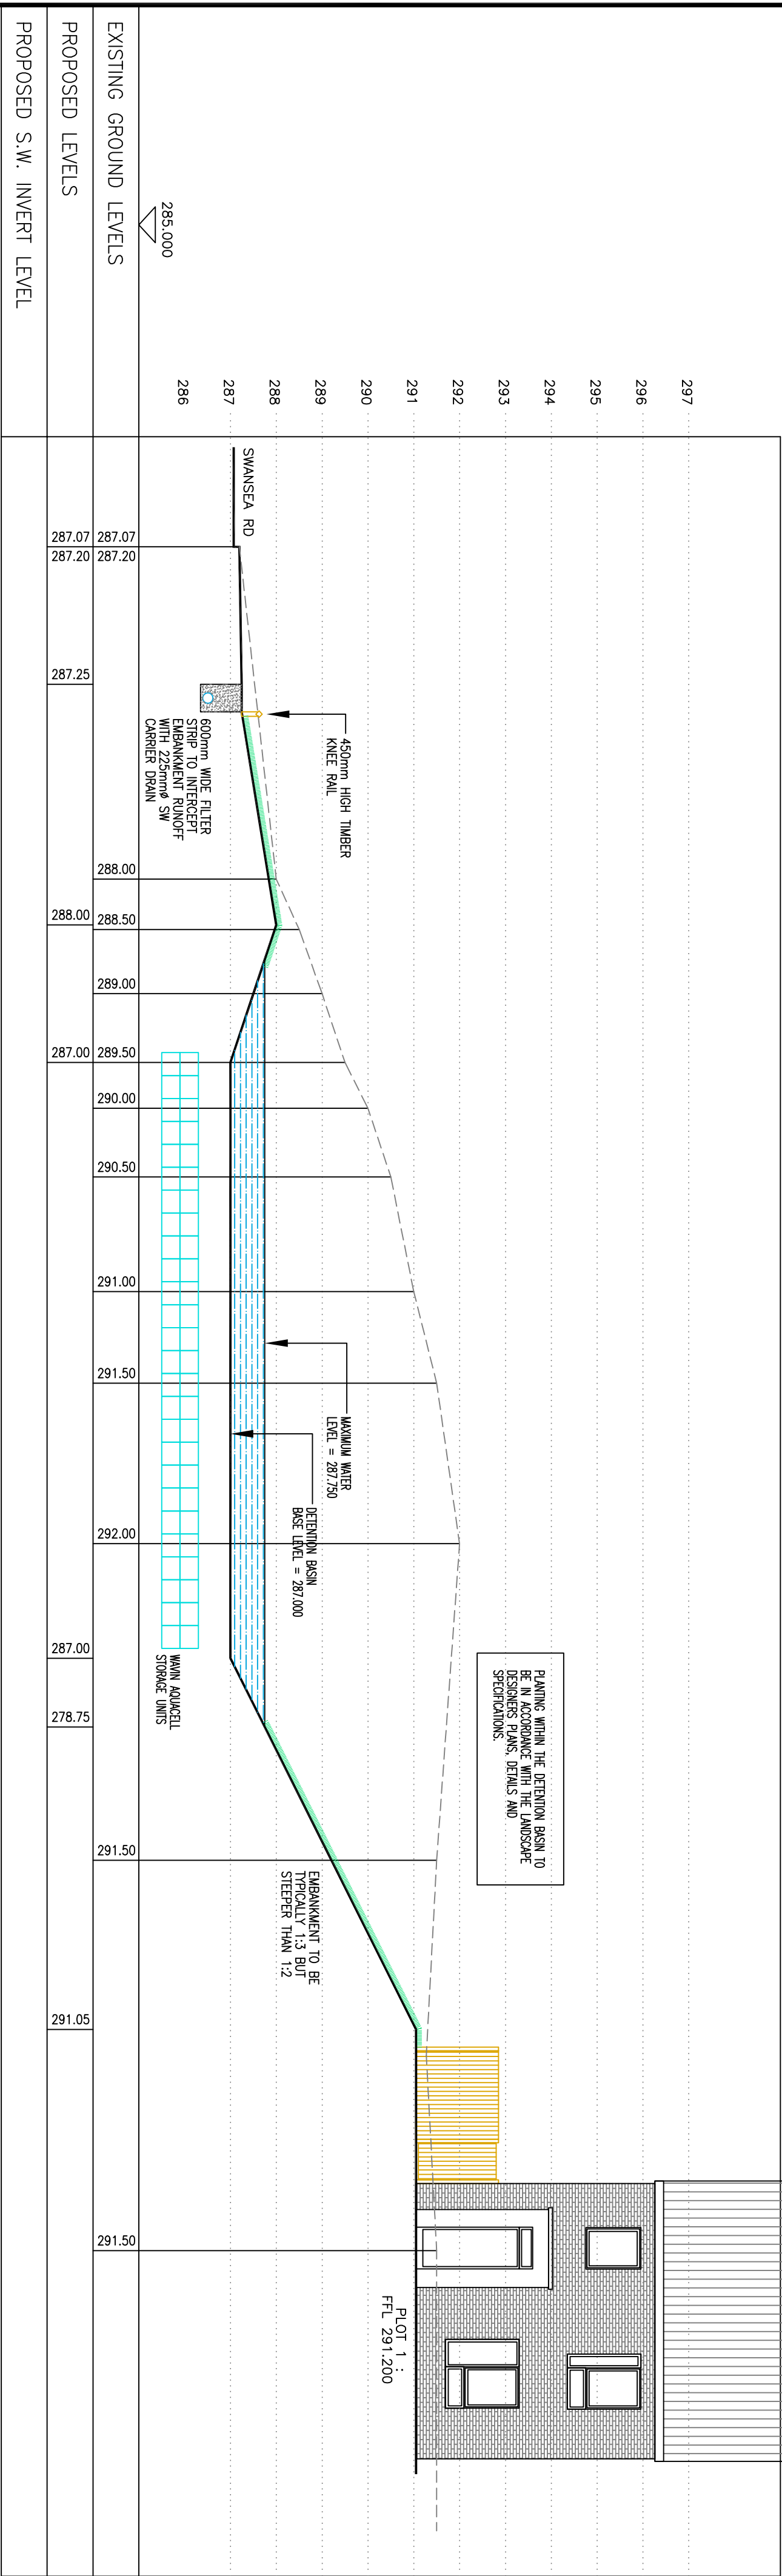


- NOTES
1. This drawing is copyright.
 2. All dimensions are to be checked prior to construction or manufacture. Any discrepancy to be reported to the Engineers immediately.
 3. Do not scale this drawing, work to figured dimensions only.

[illegible]

SMART ASSOCIATES Consulting Civil & Structural Engineers				 32 Lamborne Crescent Cardiff Business Park Lamborne, Cardiff CF14 4GB		TEL: 029 20764501 FAX: 029 20764502	
Project Title DEVELOPMENT AT SWANSEA ROAD MERTHYR TYDFIL				Drawing Title SAB : SITE SECTIONS THROUGH PROPOSED DETENTION BASIN			
Scales 1:50 VERTICAL & 1:50 HORIZONTAL @ A1		Drawn or ☒ Checked		Date APR 2023		Drawing Number S.7810-SAB-006	
Client MERTHYR TALENT HOMES		Architect C23 ARCHITECTS		REV A			