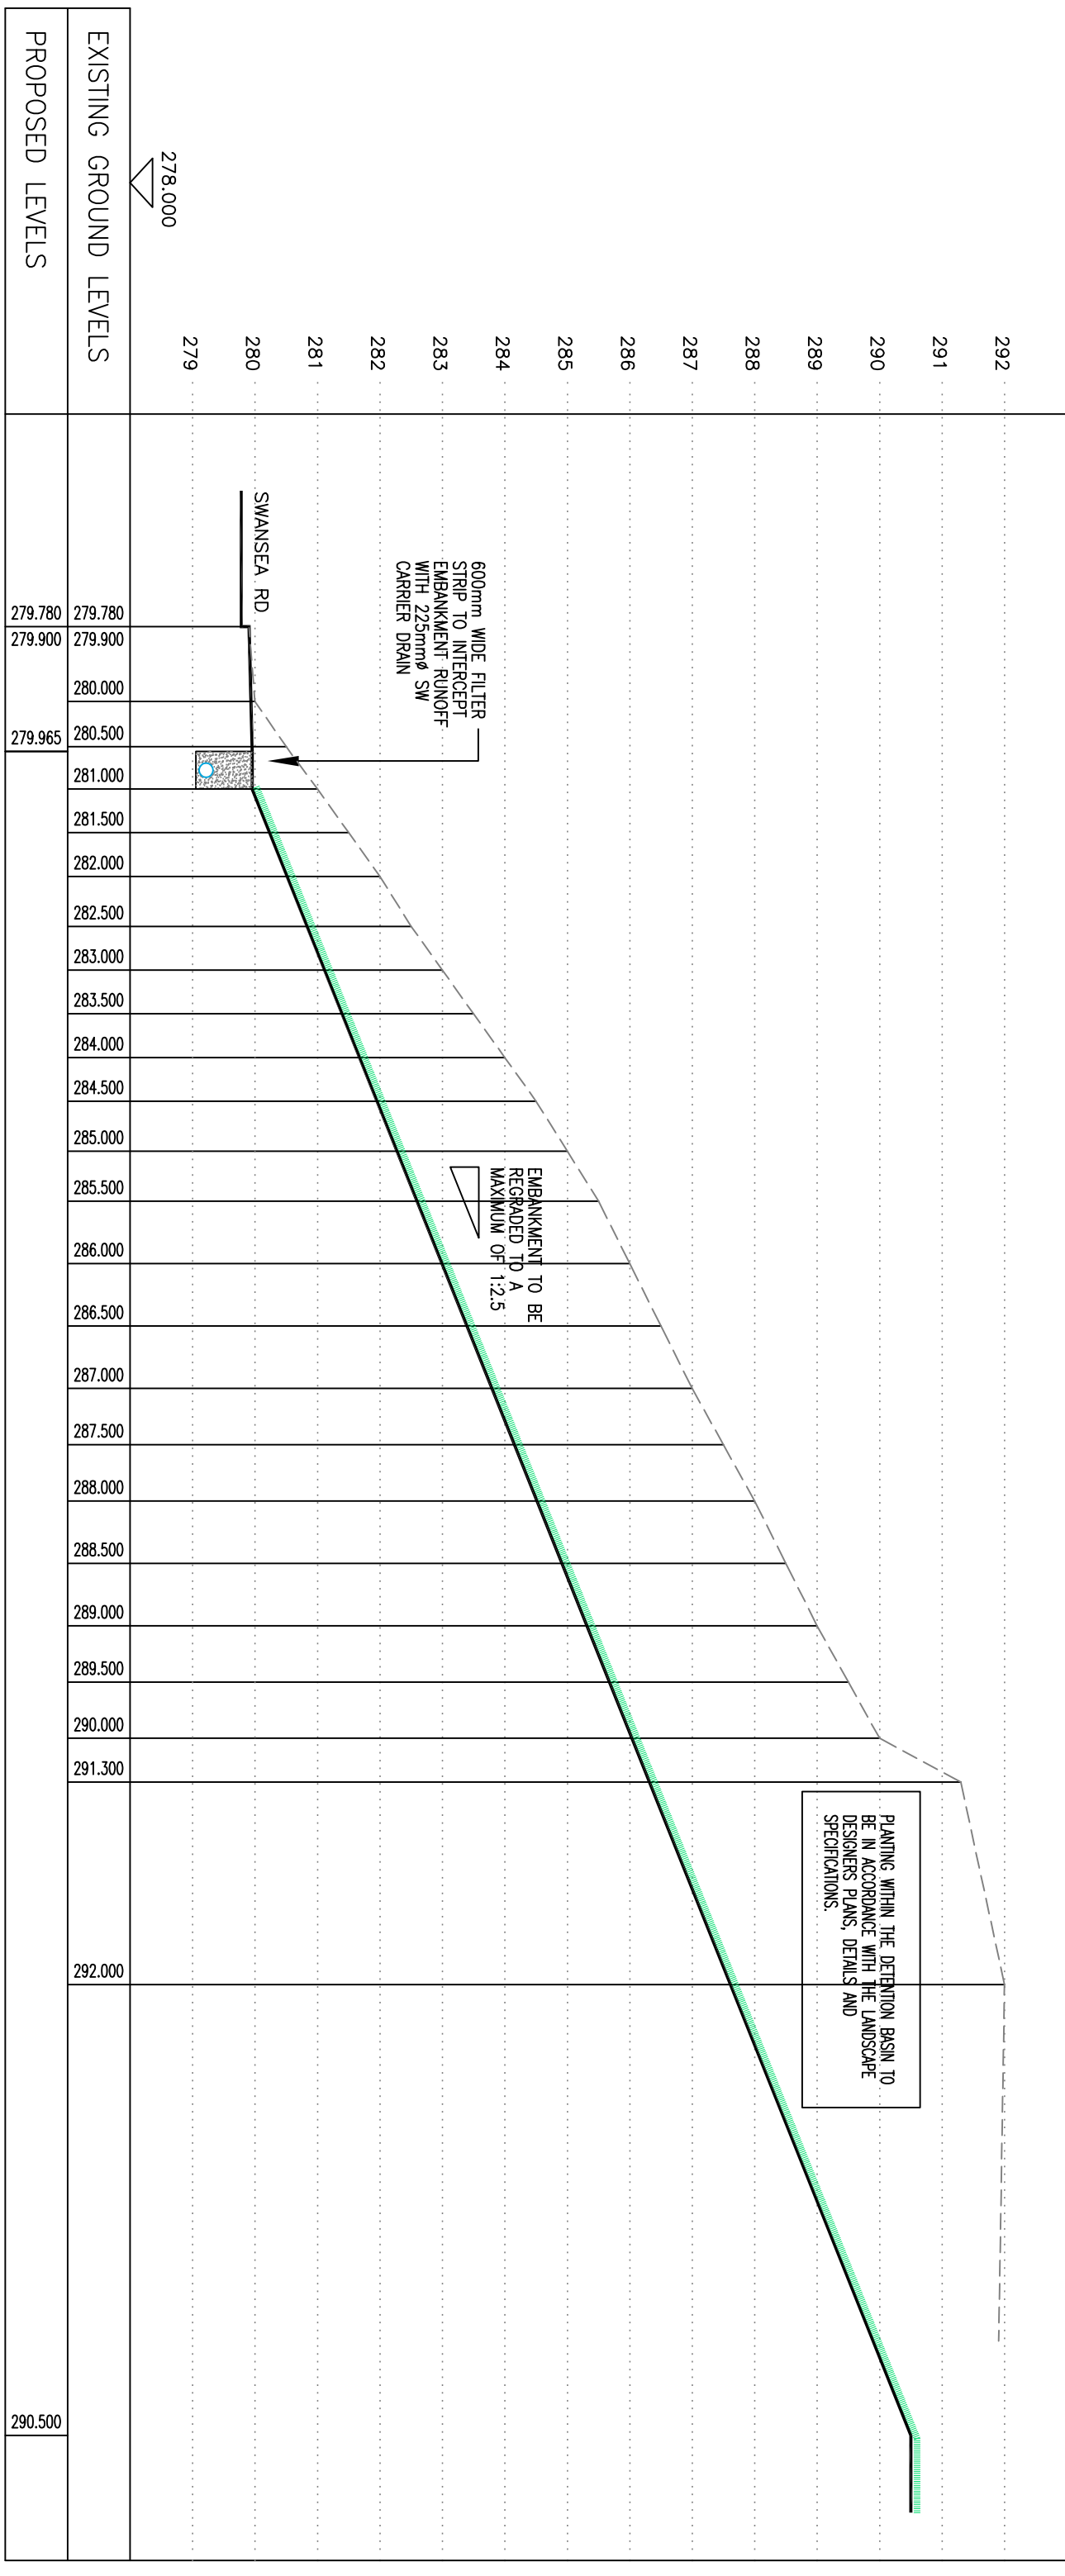
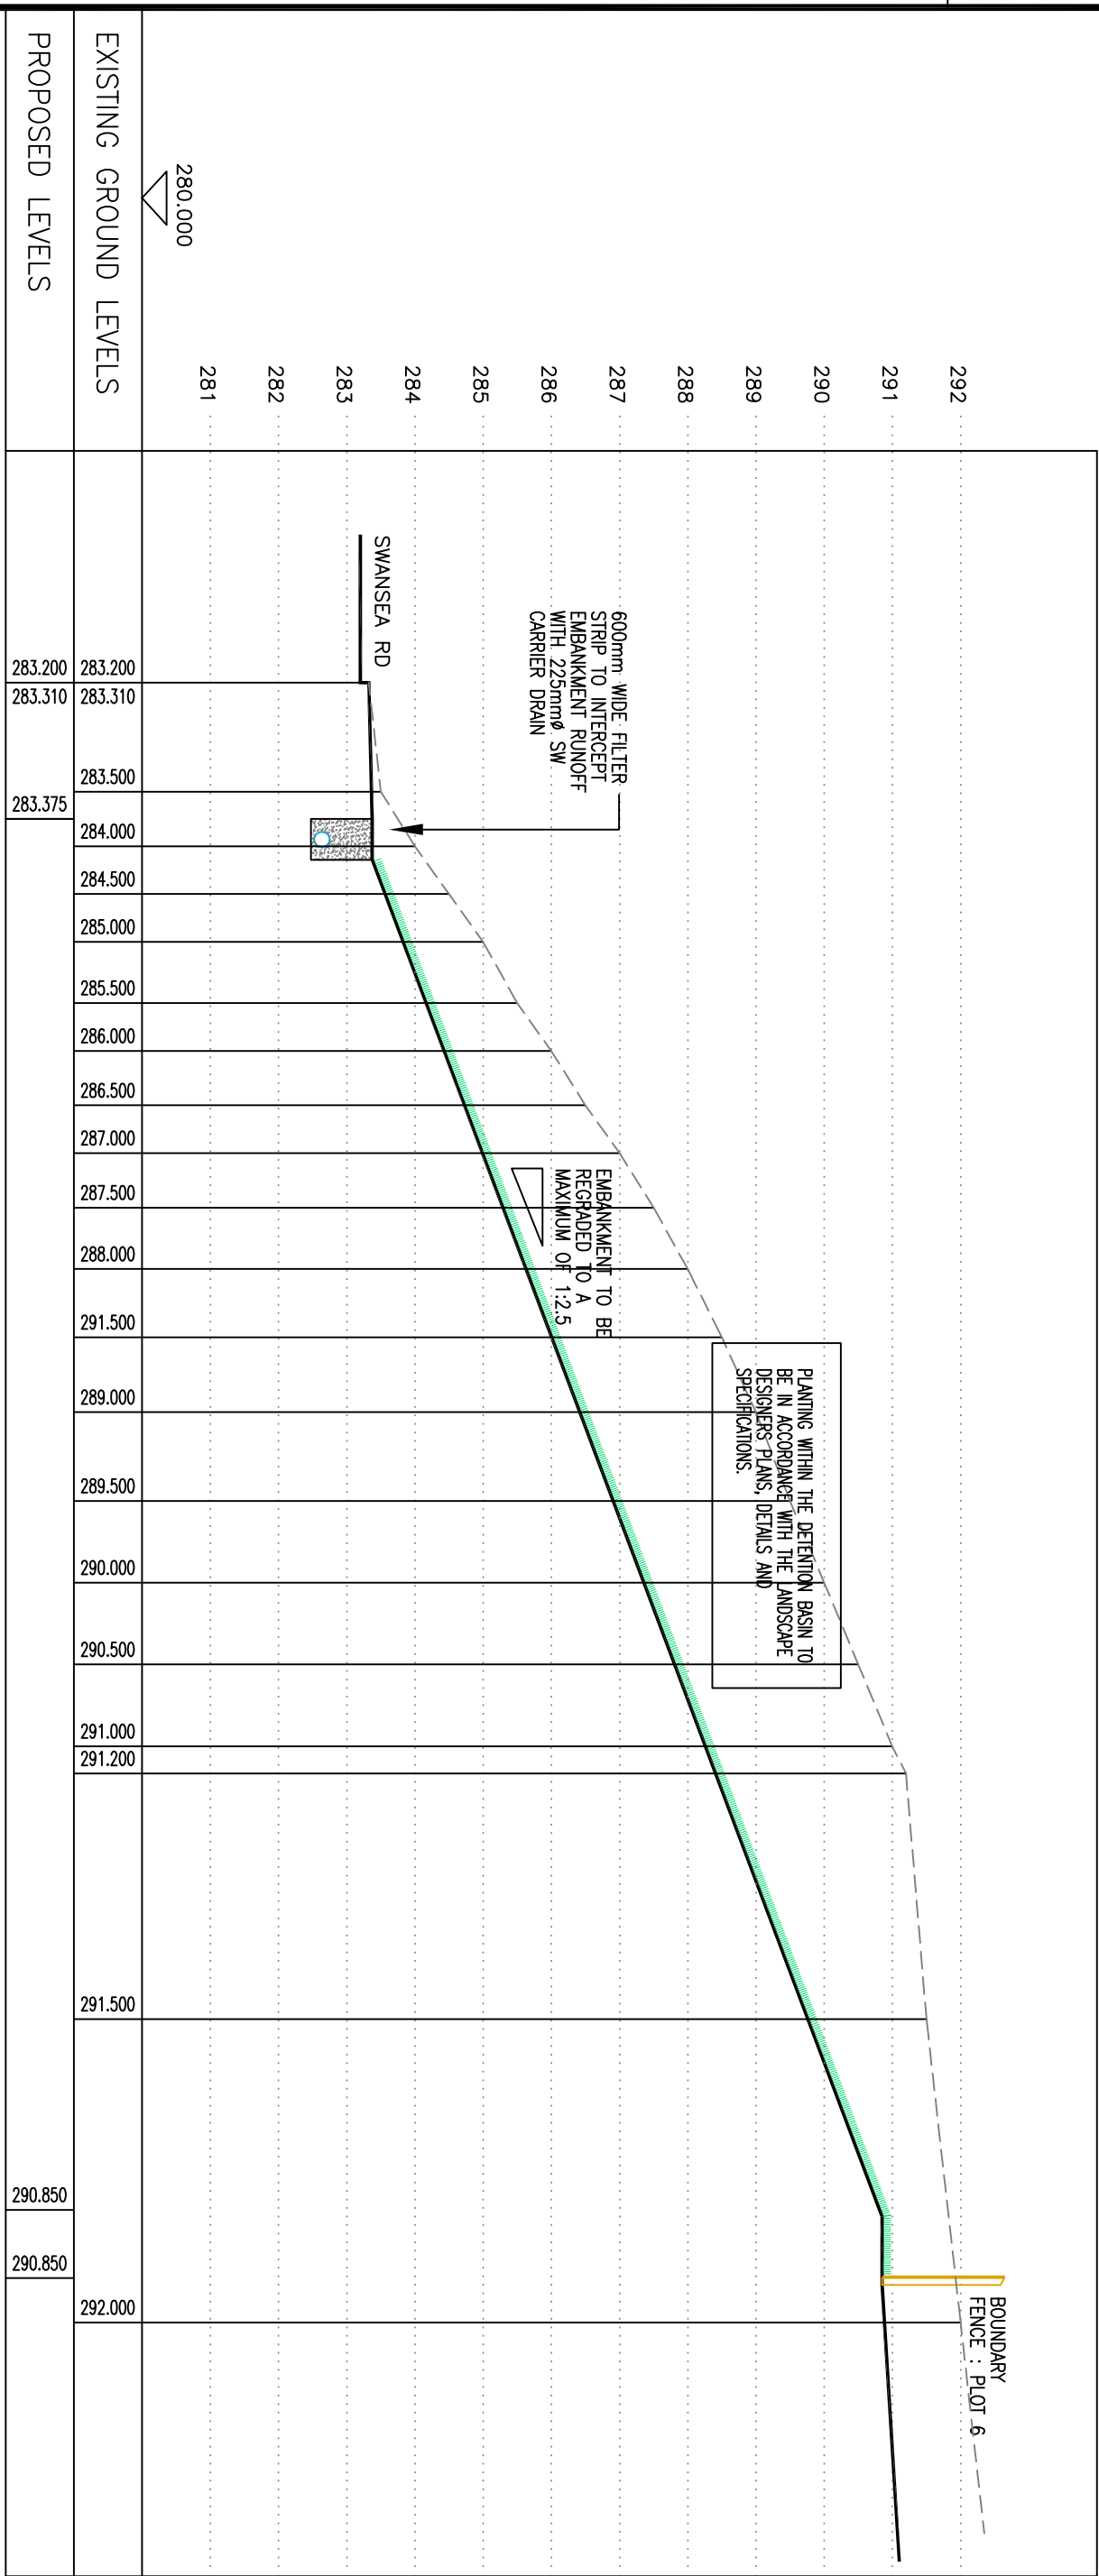
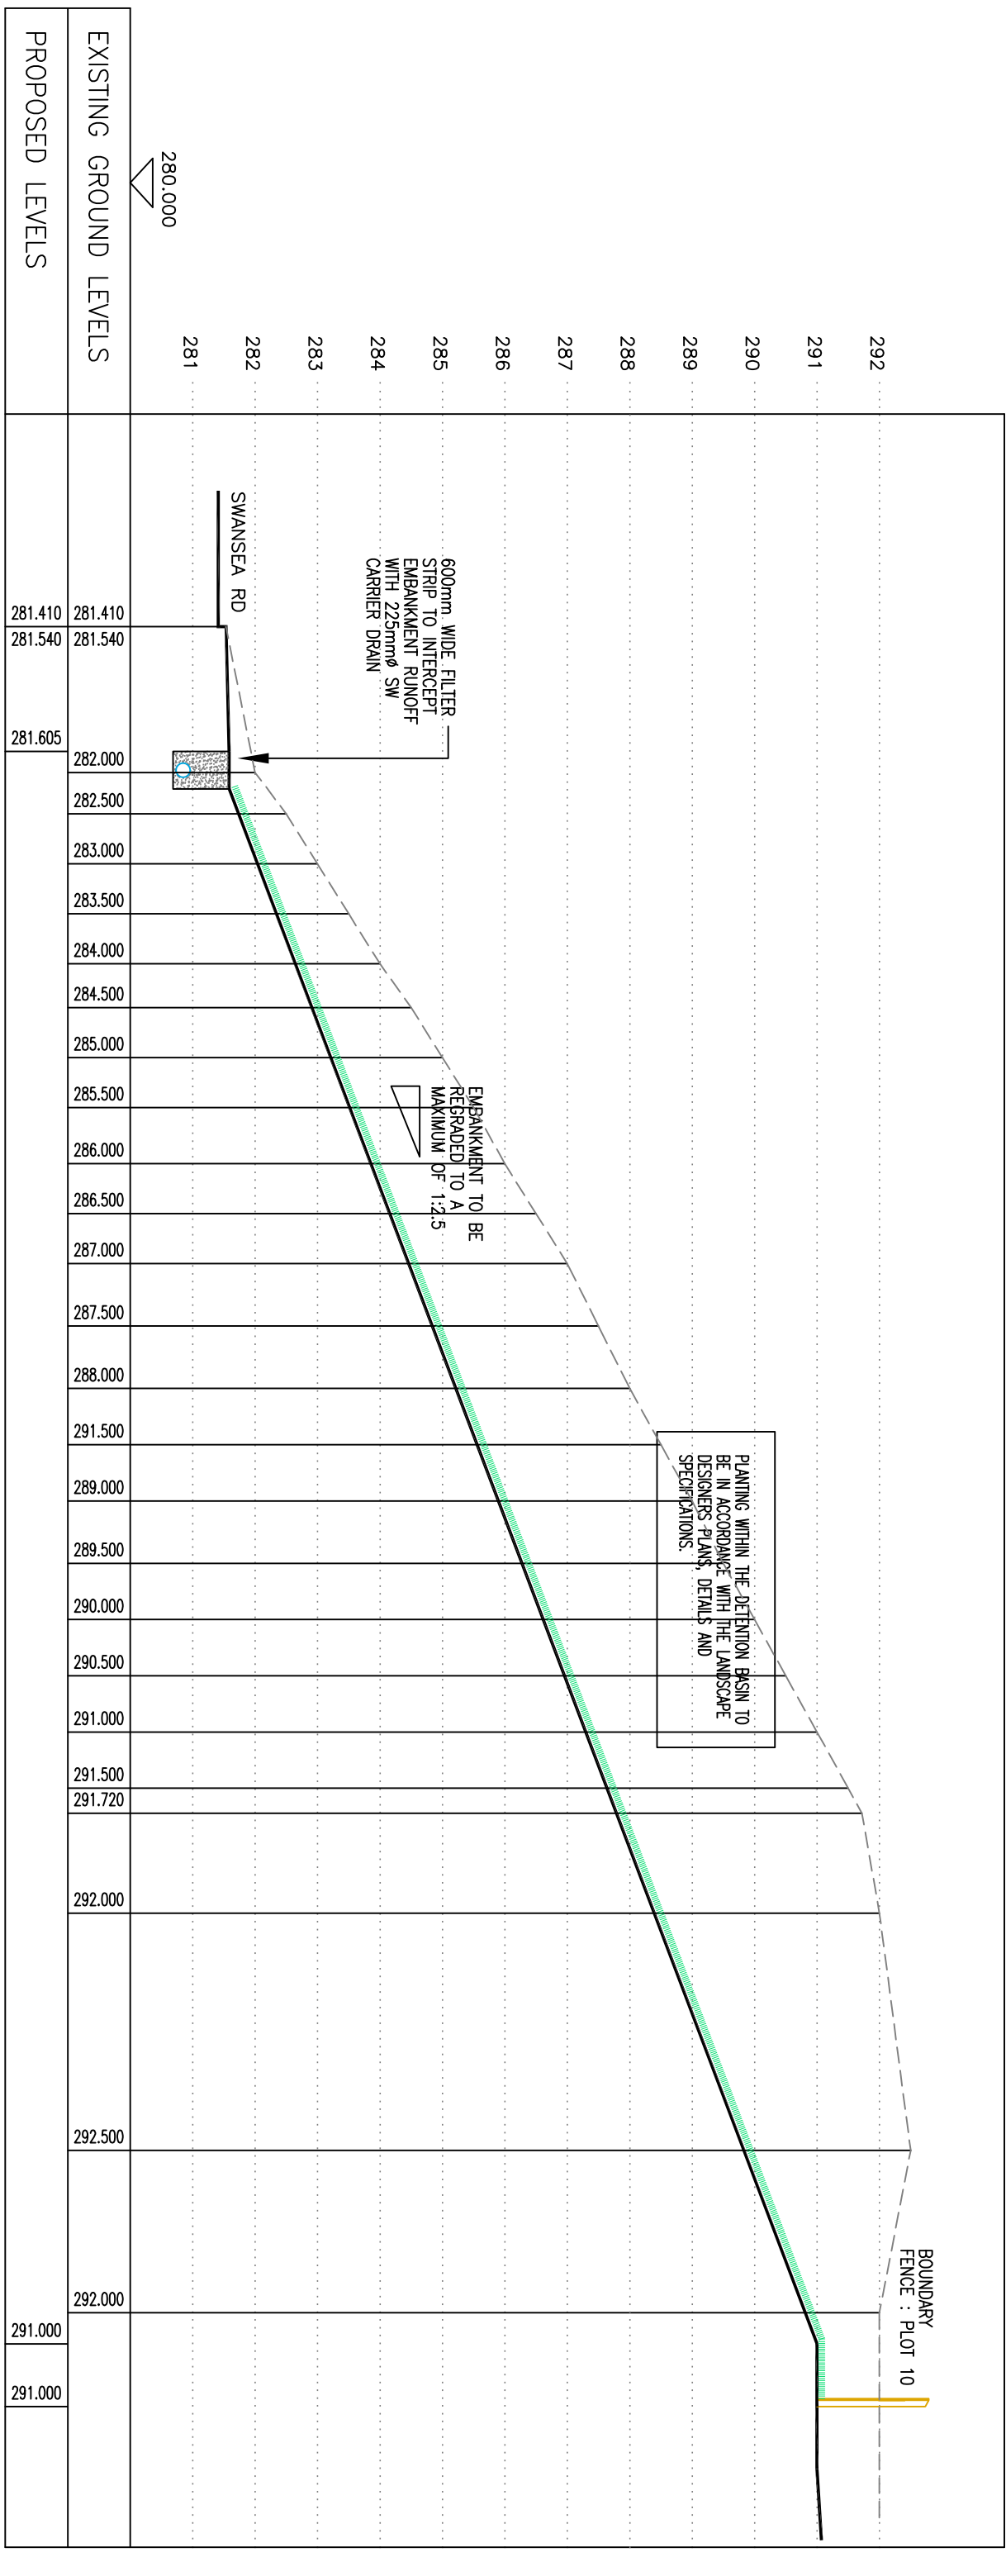
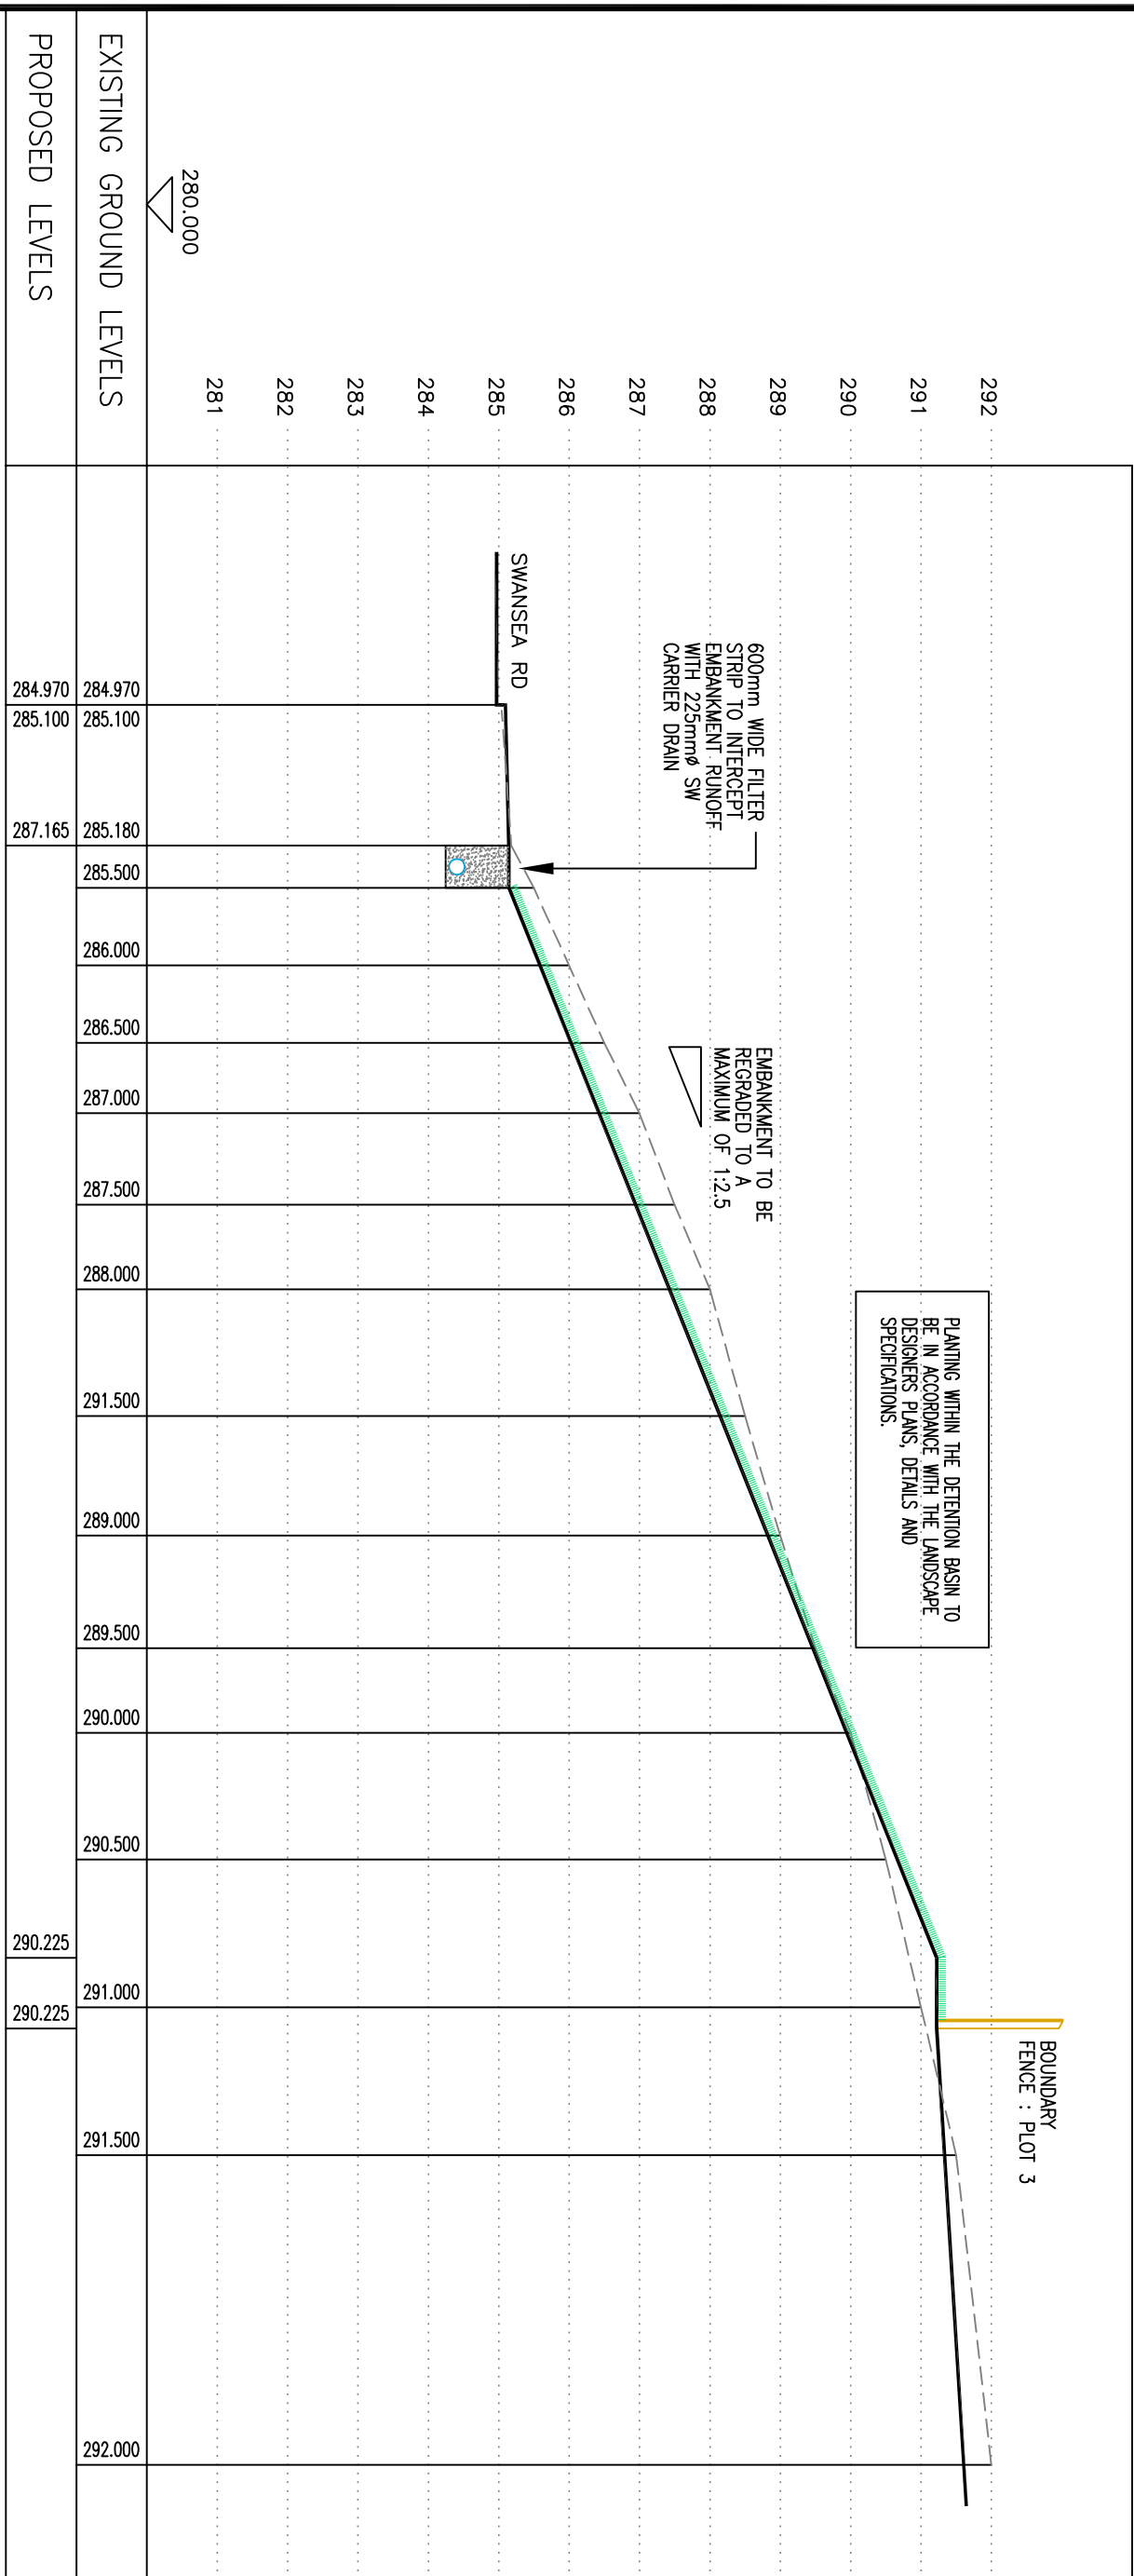


1. This drawing is **copyright**.
2. All dimensions are to be checked prior to construction or manufacture. Any discrepancy to be reported to the Engineers immediately.
3. Do not scale this drawing, work to figured dimensions only.

[illegible]

SMART ASSOCIATES Consulting Civil & Structural Engineers				 82 Llanymyneir Road Cardiff Business Park Llanymyneir, Cardiff CF14 5SG		TEL: 029 20734521 FAX: 029 20734522	
Project Title DEVELOPMENT AT SWANSEA ROAD MERTHYR TYDFIL				Drawing Title SAB : SITE SECTIONS THROUGH EMBANKMENT : SHEET 1			
Scales 1:50 VERTICAL & 1:50 HORIZONTAL @ A1				Drawing Number			
Drawn or checked		Date JUN 2003		REV			
Client MERTHYR TYDFIL HOMES				S.7810-SAB-007			
Architect C21 ARCHITECTS							