

NOTES


1. This drawing is copyright.
2. All dimensions are to be checked prior to construction or manufacture. Any discrepancy to be reported to the Engineers immediately.
3. Do not scale this drawing, work to figured dimensions only.

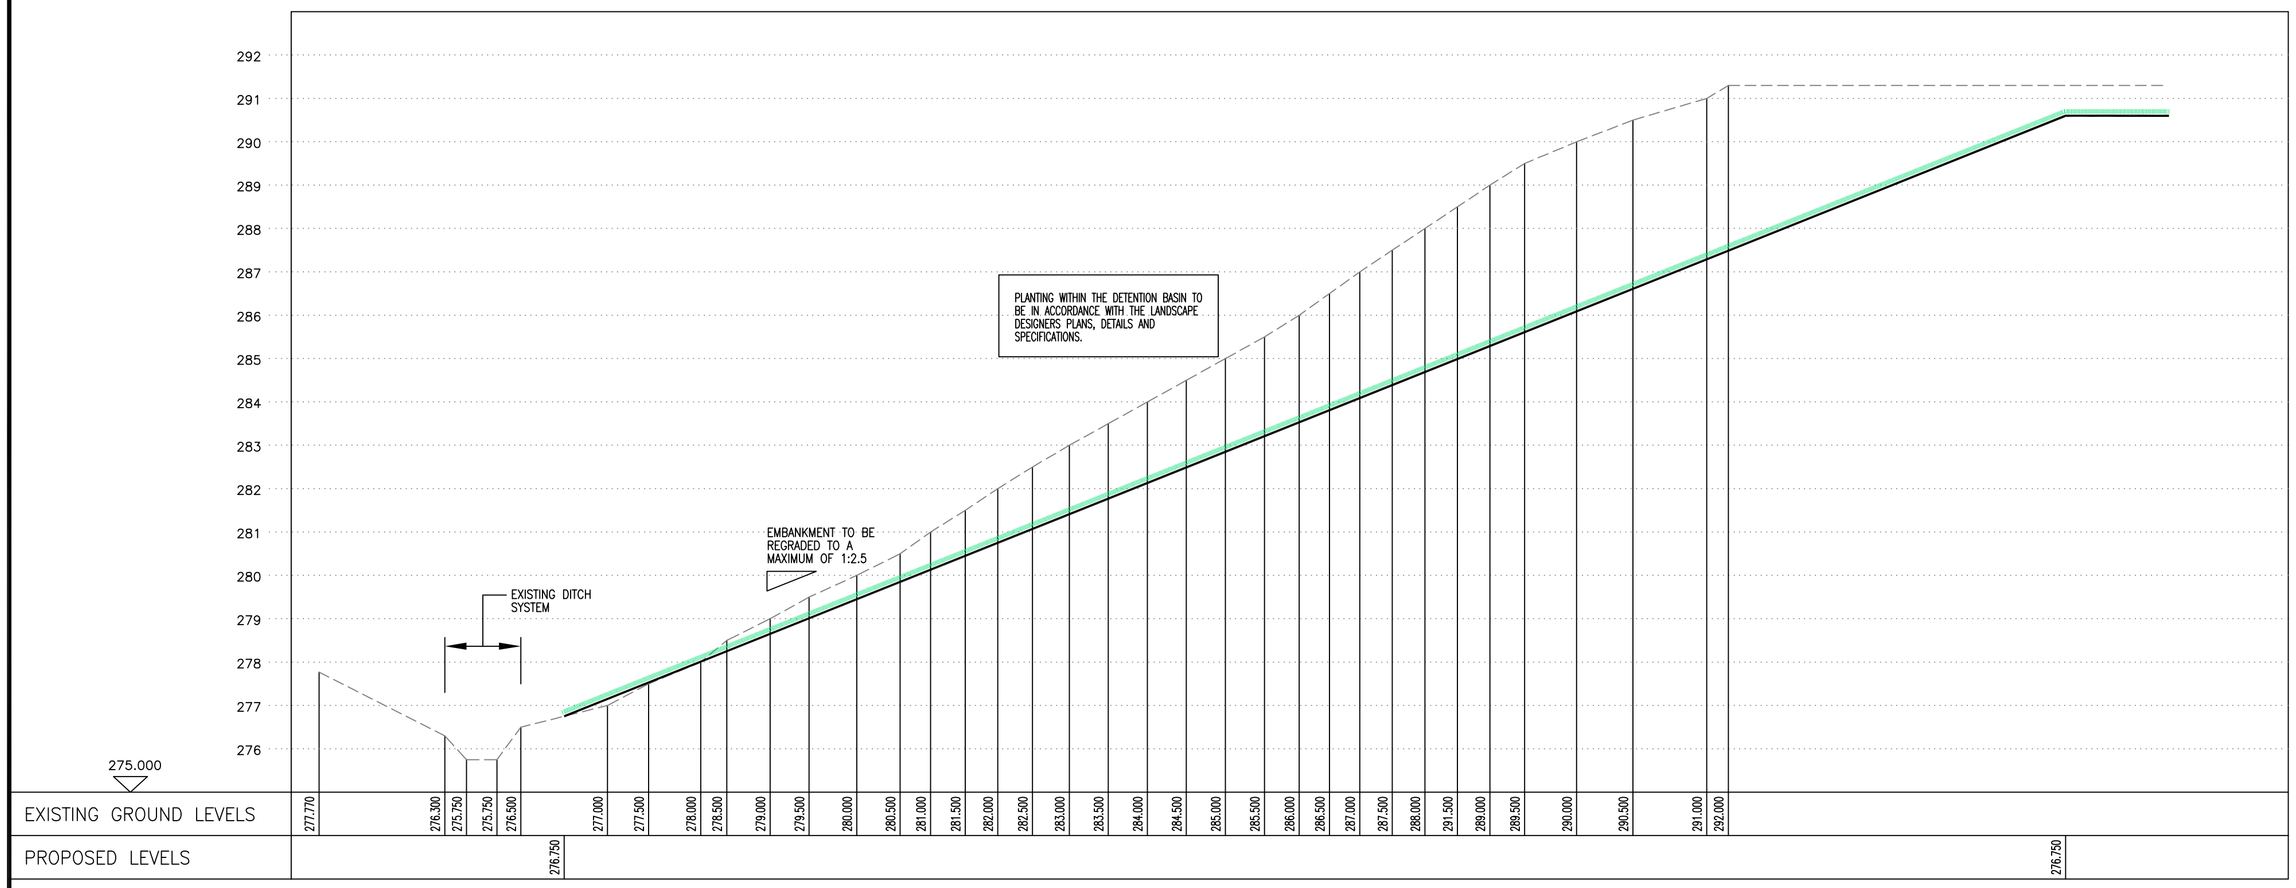


SECTION H–H

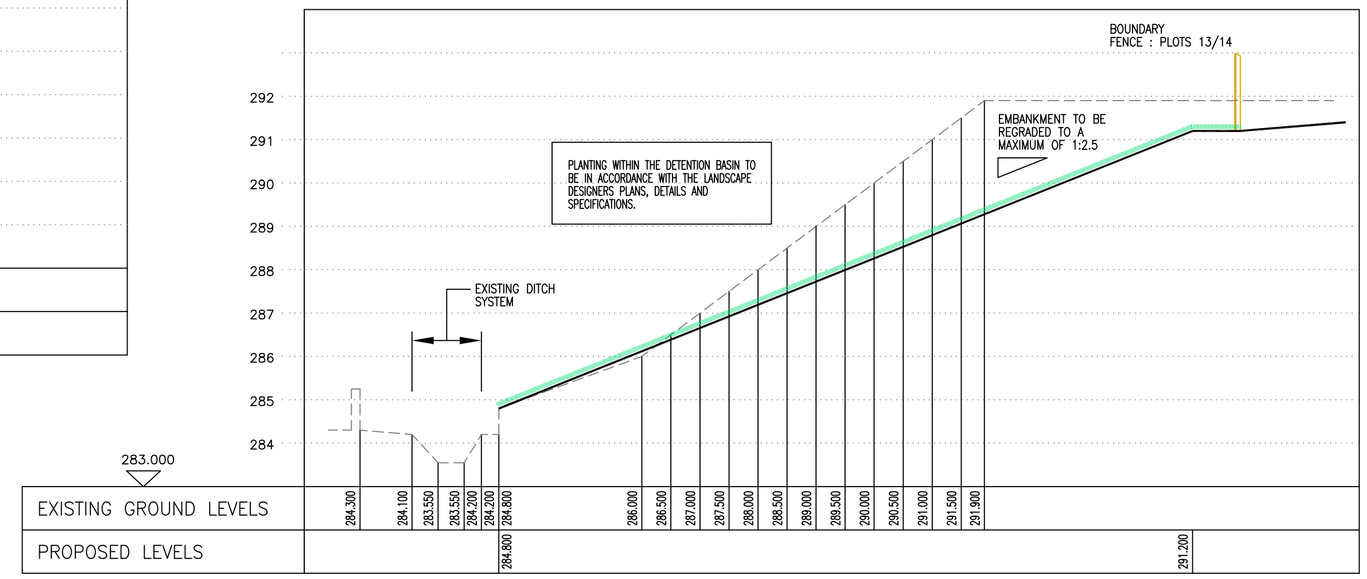

SECTION K–K

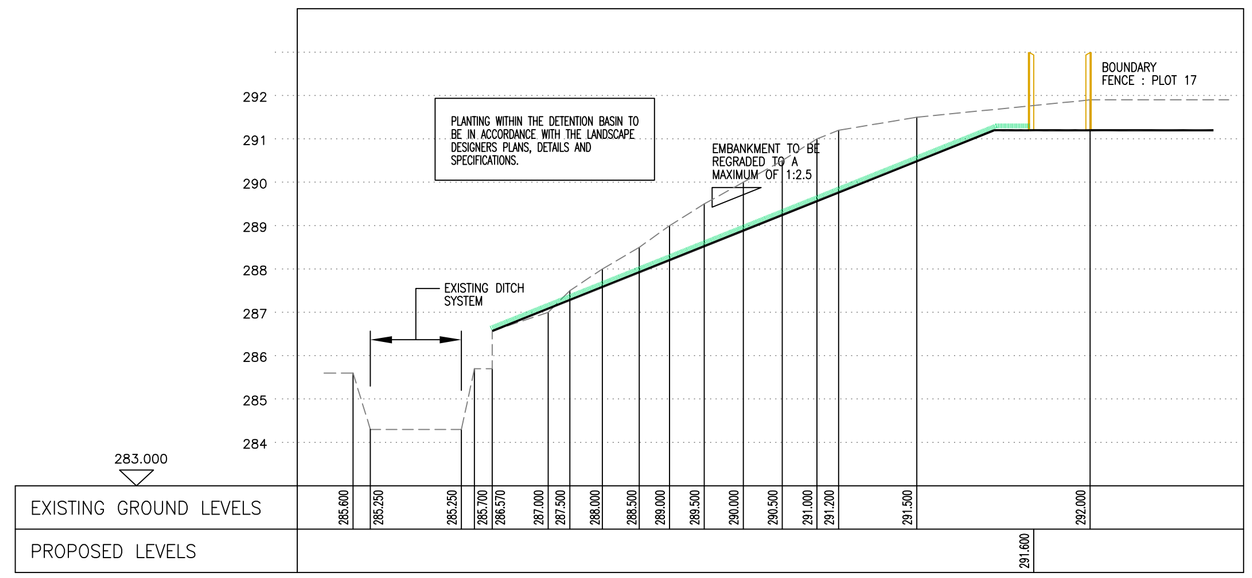

SECTION L–L

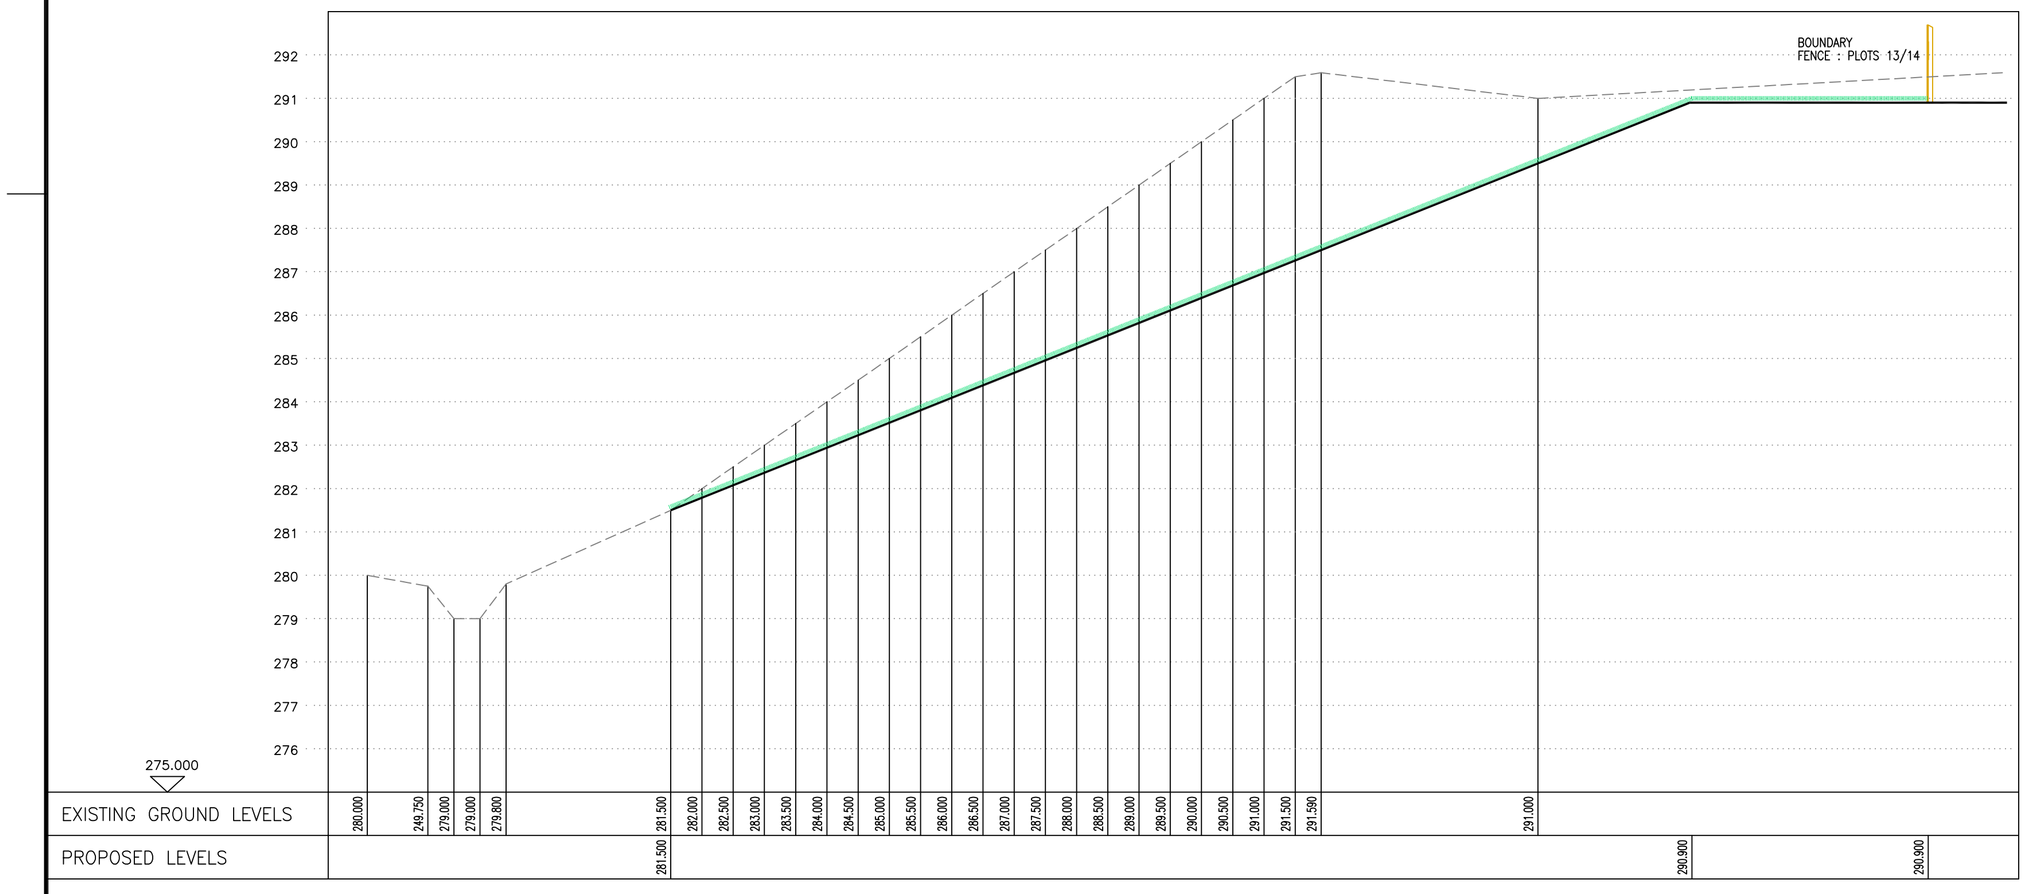

SECTION J–J

MERTHYR VALLEYS HOMES

SMART ASSOCIATES
Consulting Civil & Structural Engineers
32 Lambourne Crescent
Cardiff Business Park
Llanishen, Cardiff
CF14 5GG
TEL: 029 20754321

Project Title	Drawing Title
DEVELOPMENT AT SWANSEA ROAD MERTHYR TYDFIL	SAB : SITE SECTIONS THROUGH EMBANKMENT : SHEET 2

Scales	1:50 VERTICAL & 1:50 HORIZONTAL @ A1	Drawing Number	REV
Drawn	ov	Checked	Date JUN 2023
Client	MERTHYR VALLEYS HOMES	S.7810–SAB–008	·
Architect	C2J ARCHITECTS		

REV	DATE	BY	REVISIONS
.	.	.	