




100
0 10
Millimetres

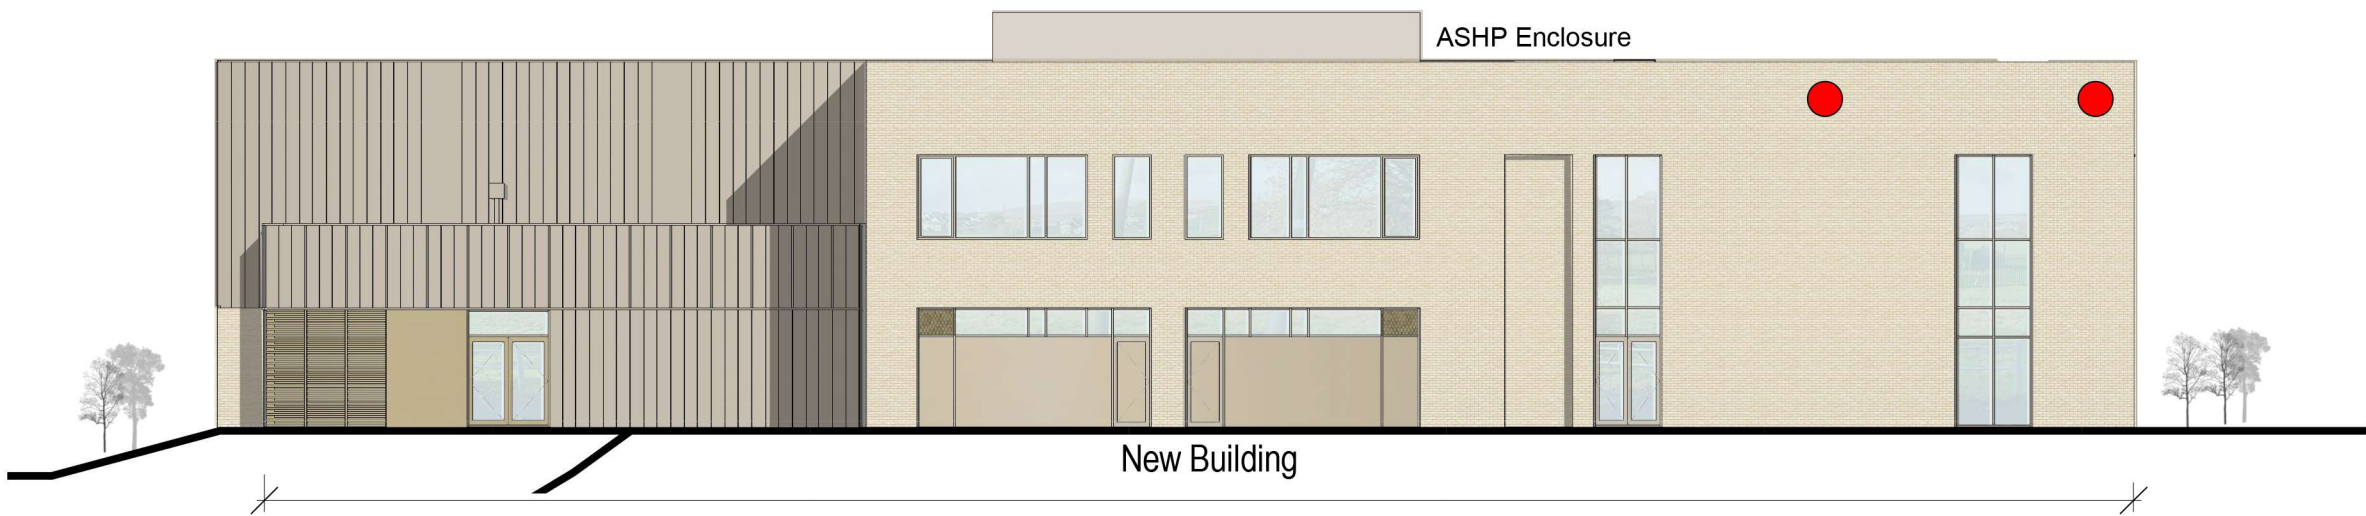

1 Planning Elevation 1
016001 SCALE 1 : 200

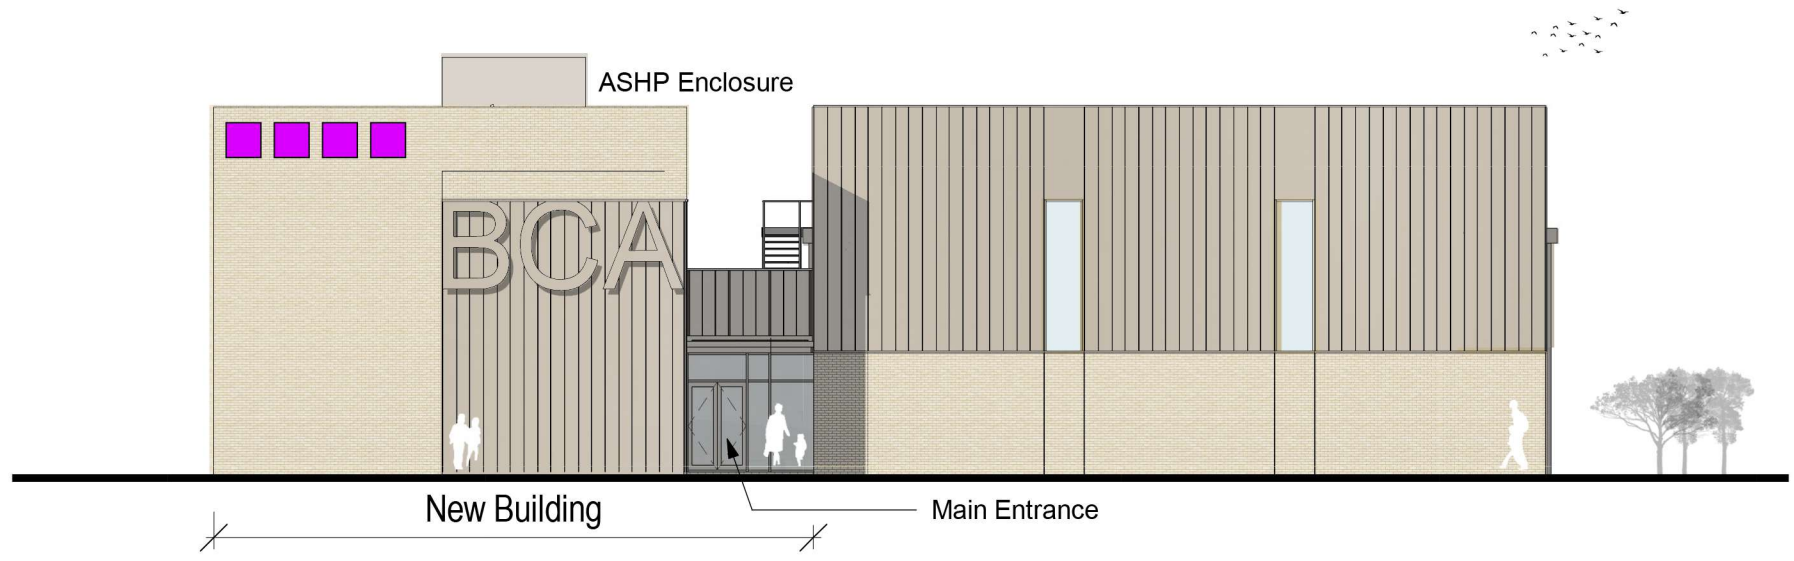


2 Planning Elevation 2
016001 SCALE 1 : 200

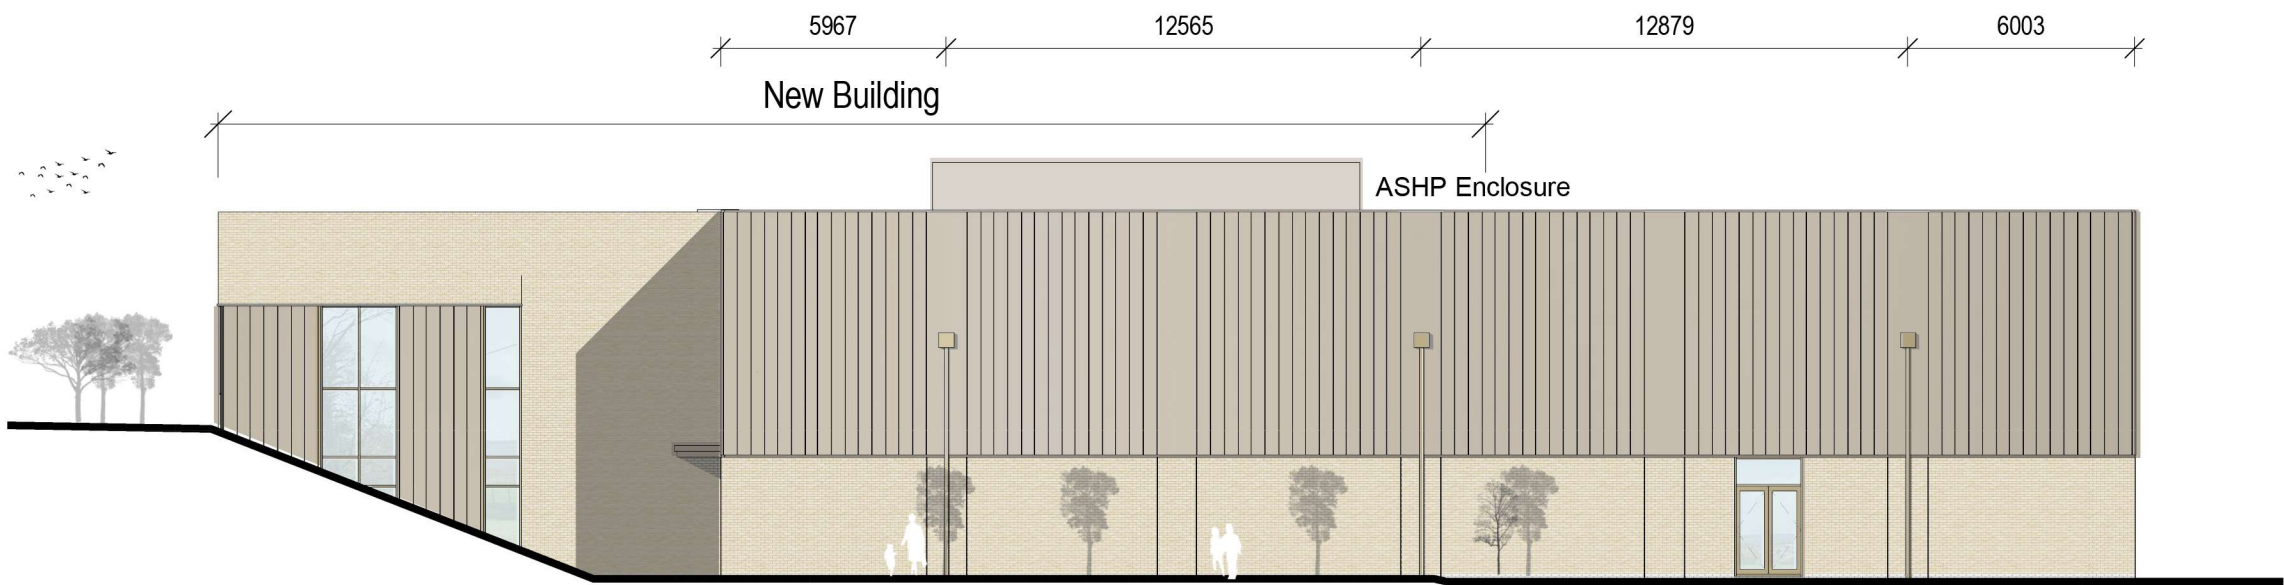


4 Planning Elevation 4
016001 SCALE 1 : 200



3 Planning Elevation 3
016001 SCALE 1 : 200

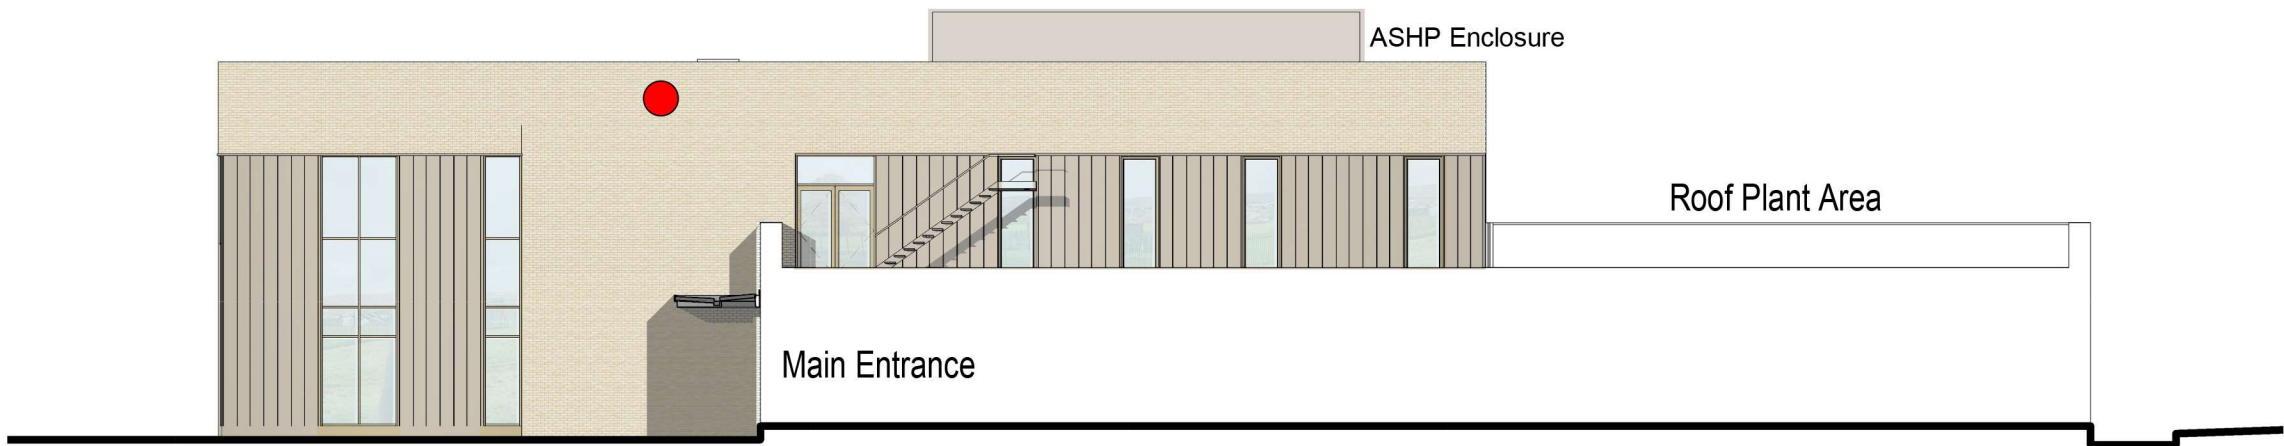


5 Planning Elevation 5
016001 SCALE 1 : 200

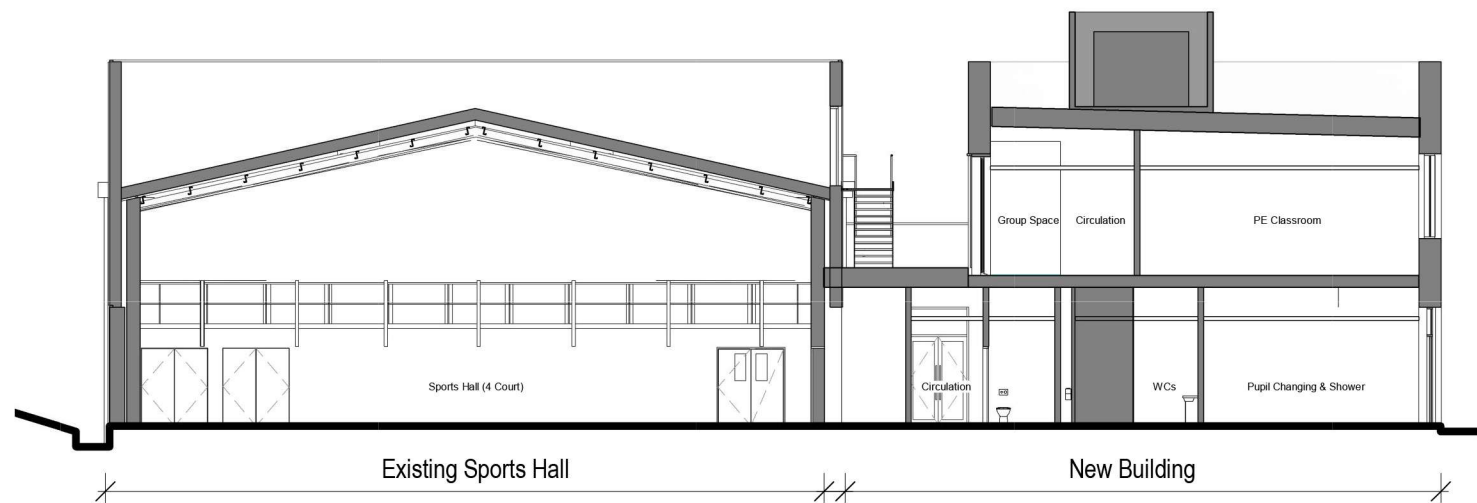

6 Planning Section
016001 SCALE 1 : 200

- KEY**
- Starling Box - Smooth Brick
 - Terraced Sparrow Box - Custom Facing Brick
 - Swift Box - Custom Brick
 - Location of bat boxes Ibstock Enclosed Bat Box Type B or similar

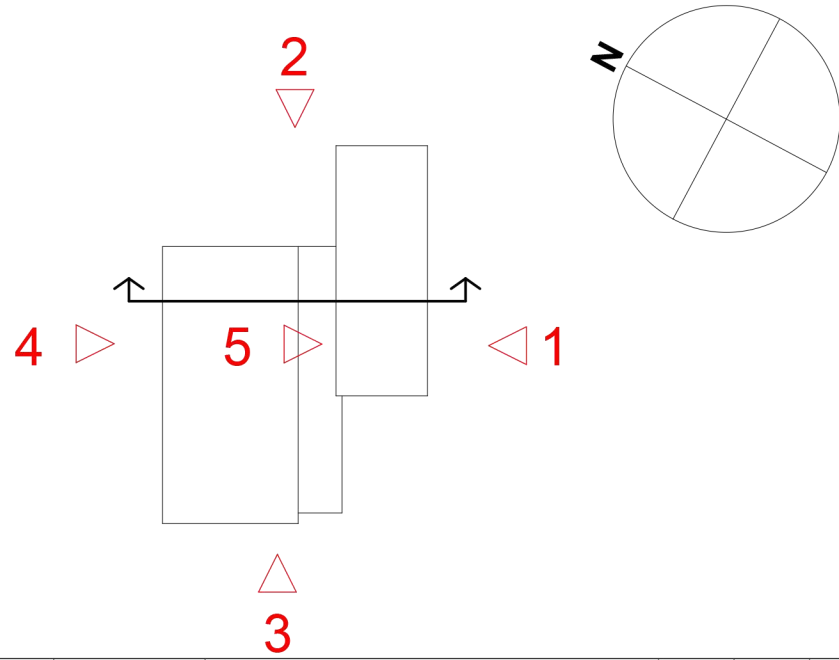

P4	11/10/2023	Issued For Planning	AH	AH	TH
P3	13/09/2023	Issued For Planning	AH	FG	TH
P2	17/02/2023	For Stage 3 Approval	HJ	CR	TH
P1	08/02/2023	Issued for Planning	AH	FG	TH
Rev.	Date	Description	By	Chk'd	App'd

Drawing Suitability **FOR PLANNING** Status **S2**

SNC-LAVALIN
Member of the SNC-Lavalin Group

ATKINS
Member of the SNC-Lavalin Group

The HUB
500 Park Avenue
Almondsbury
Bristol
BS32 4RZ
Tel: +44 1454 618217
www.atkinsglobal.com
© SNC-Lavalin (2019)

Client
Willmott Dixon Construction Ltd

Project Title
Blessed Carlo Acutis Catholic School

Drawing Title
Sports Hall GA Elevations and Section

Scale 1 : 1000	Designed FG	Drawn LM	Checked FG	Authorised TH
Original Size A1	Date 30/01/2023	Date 07/02/2023	Date 07/02/2023	Date 17/02/2023
Drawing Number BCA-ATK-V2-ZZ-DR-A-016001	Revision P4			