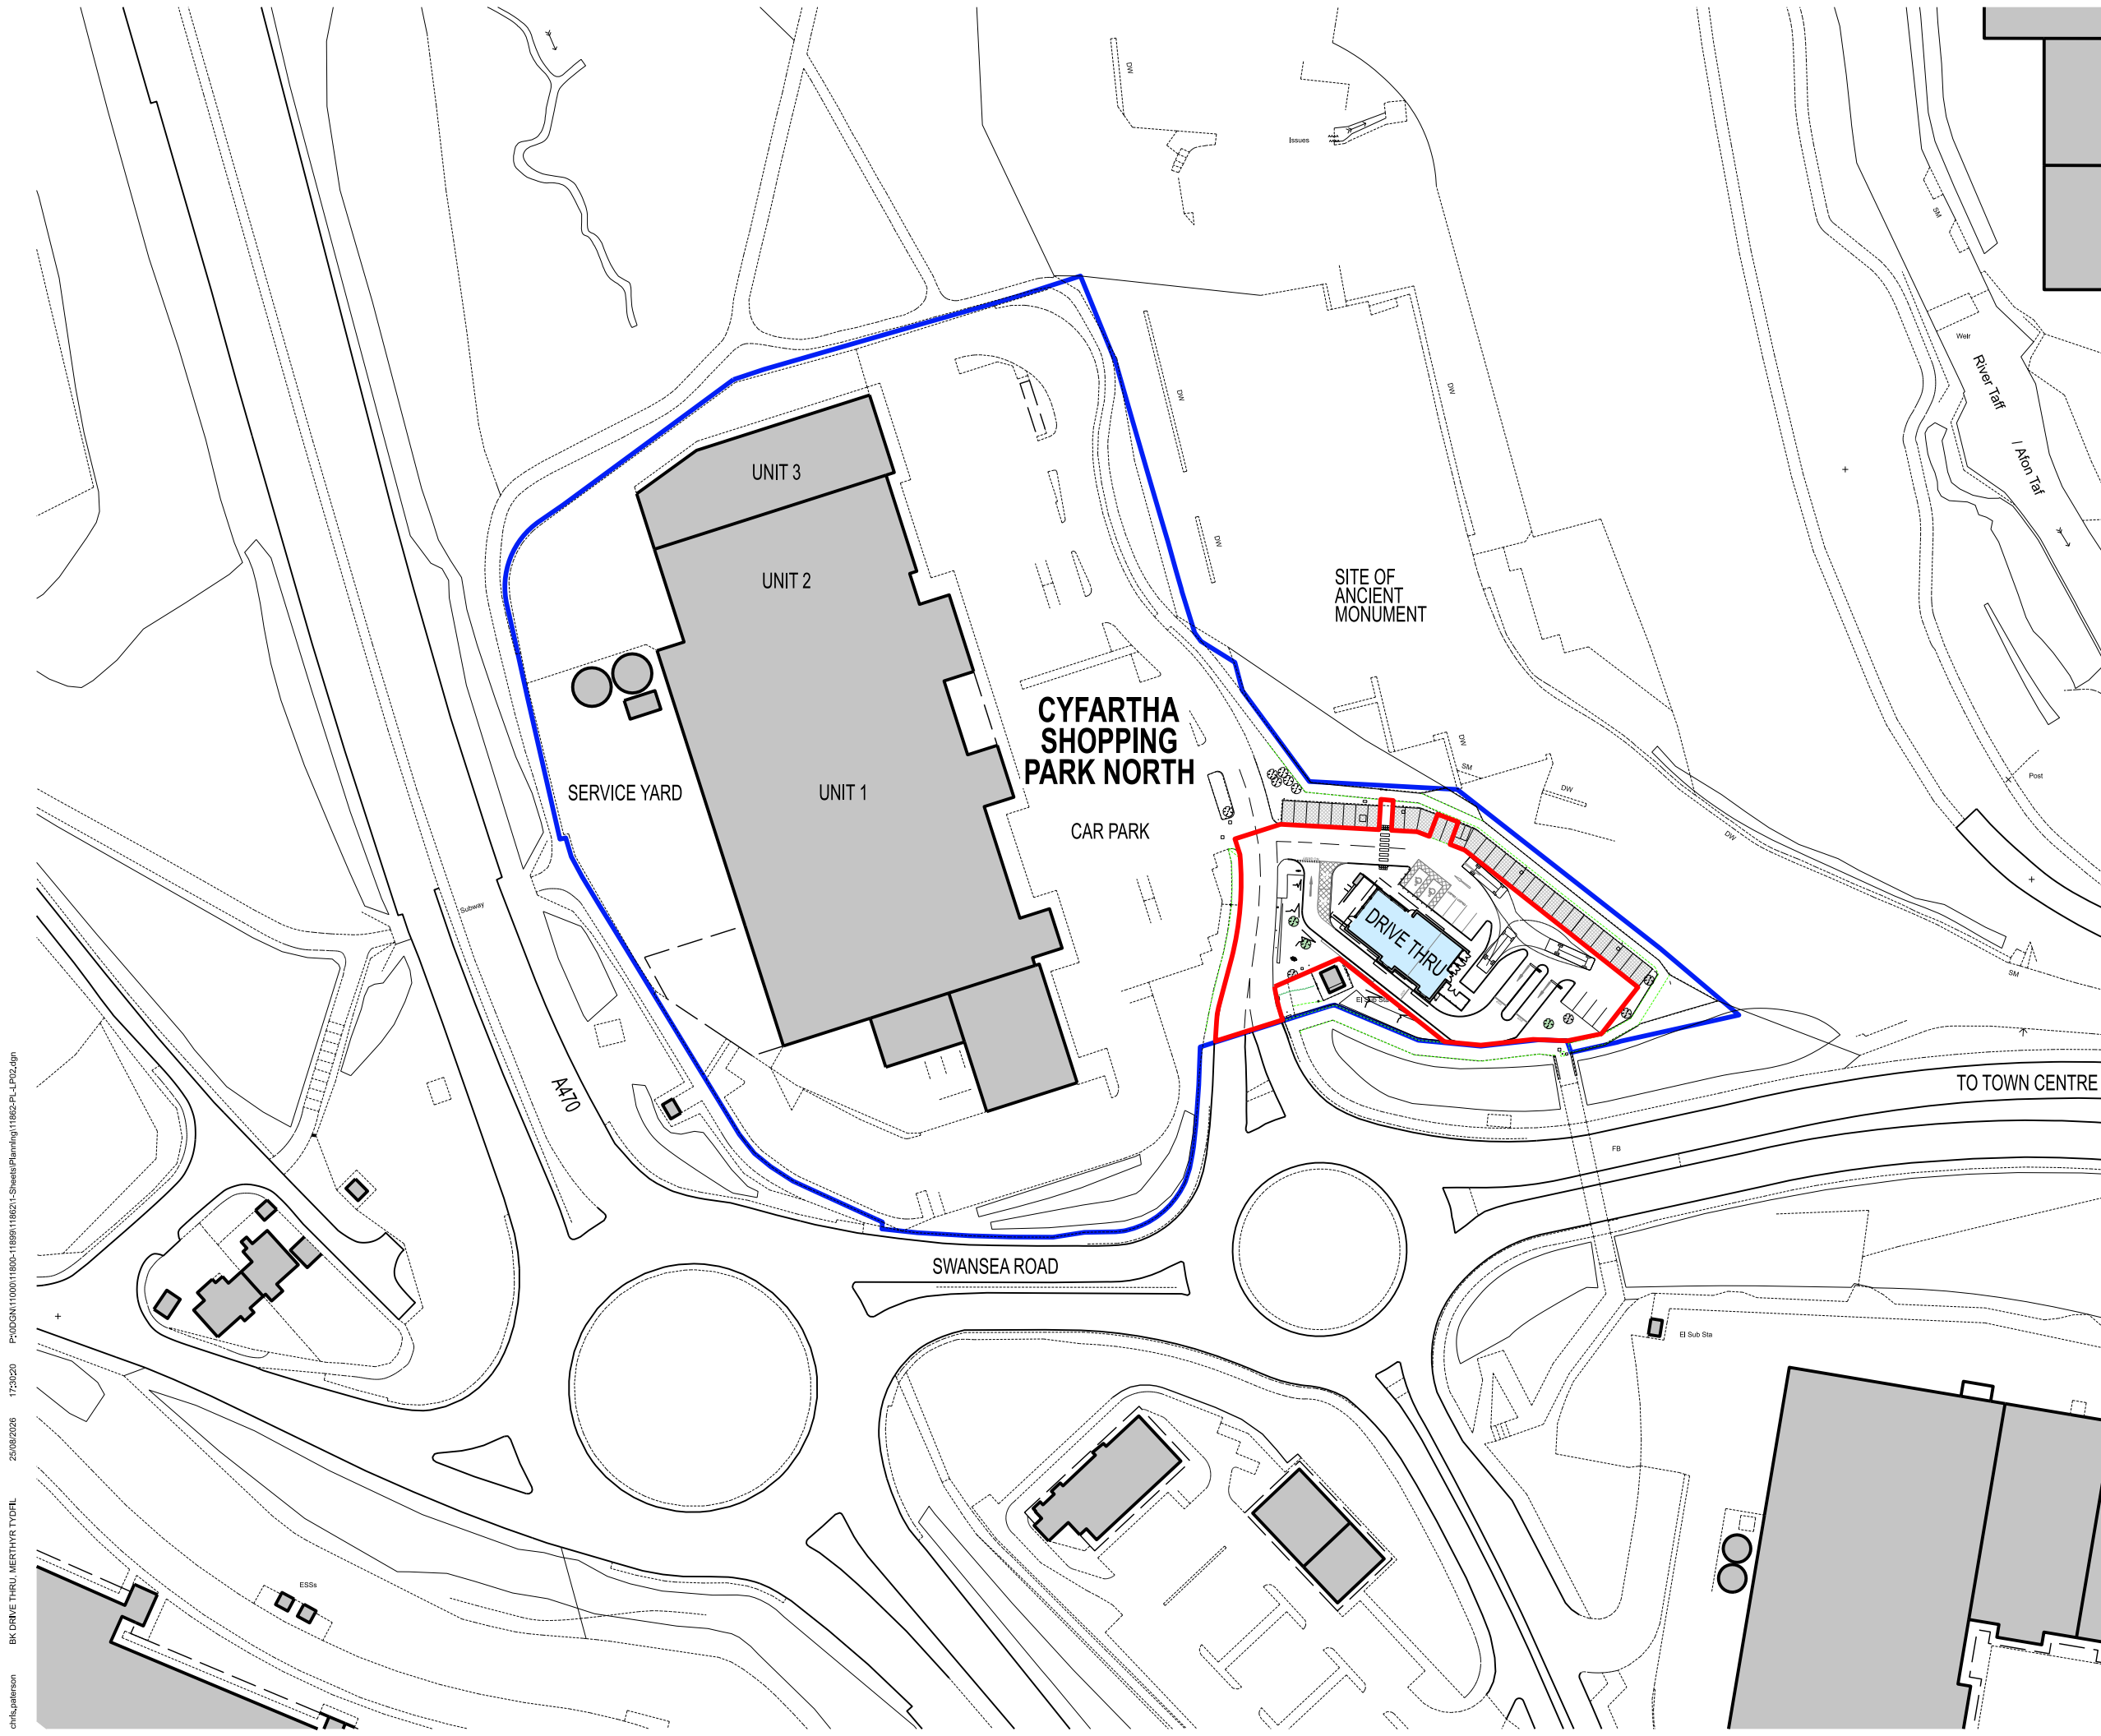


ORDNANCE SURVEY LICENCE

REPRODUCED FROM ORDNANCE SURVEY MASTERMAP DIGITAL DATA BY PERMISSION OF ORDNANCE SURVEY®. ON BEHALF OF HIS MAJESTY'S STATIONARY OFFICE. © CROWN COPYRIGHT AND DATABASE RIGHTS 2025. OS AC0000813445

KEY

— APPLICATION BOUNDARY

— OWNERSHIP BOUNDARY

A	25/08/26 PEDESTRIAN LINK ADDED. APPLICATION BOUNDARY AMENDED.	CMP
REV.	DATE	NOTES
		INIT.

CLIENT / PROJECT

BRITISH LAND

BURGER KING DT

MERTHYR TYDFIL

DRAWING TITLE

PROPOSED LOCATION PLAN

STATUS		PLANNING		
DATE	DRAWN	SCALE @ A3		
MAR 2026	RG	1:1250		
PROJECT NUMBER	UNIT / BLOCK	CI / SFB CODE	TYPE & NUMBER	REVISION LETTER
DRAWING NO.				
11862	PL	LP02	A	
Site Location Plans	L	GA Plans	P	Elevations
Sections	S	Details	D	Prefix: Colour

THE RATCLIFFE GROVES PARTNERSHIP

MANCHESTER
105 MANCHESTER ROAD
BURY LANCASHIRE BL9 0TD
T. 0161 797 6000 E. manchester@rgp.uk.com
www.rgp.uk.com

LONDON
19 BEDFORD ROW
LONDON WC1R 4EB
T. 020 7600 6666 E. london@rgp.uk.com

chf:galerson
25/08/2026 17:30:20 P:\ODGN\1100011800-11899\11862\1-Sheets\Planning\11862-PL-LP02.dgn
BK DRIVE THRU, MERTHYR TYDFIL