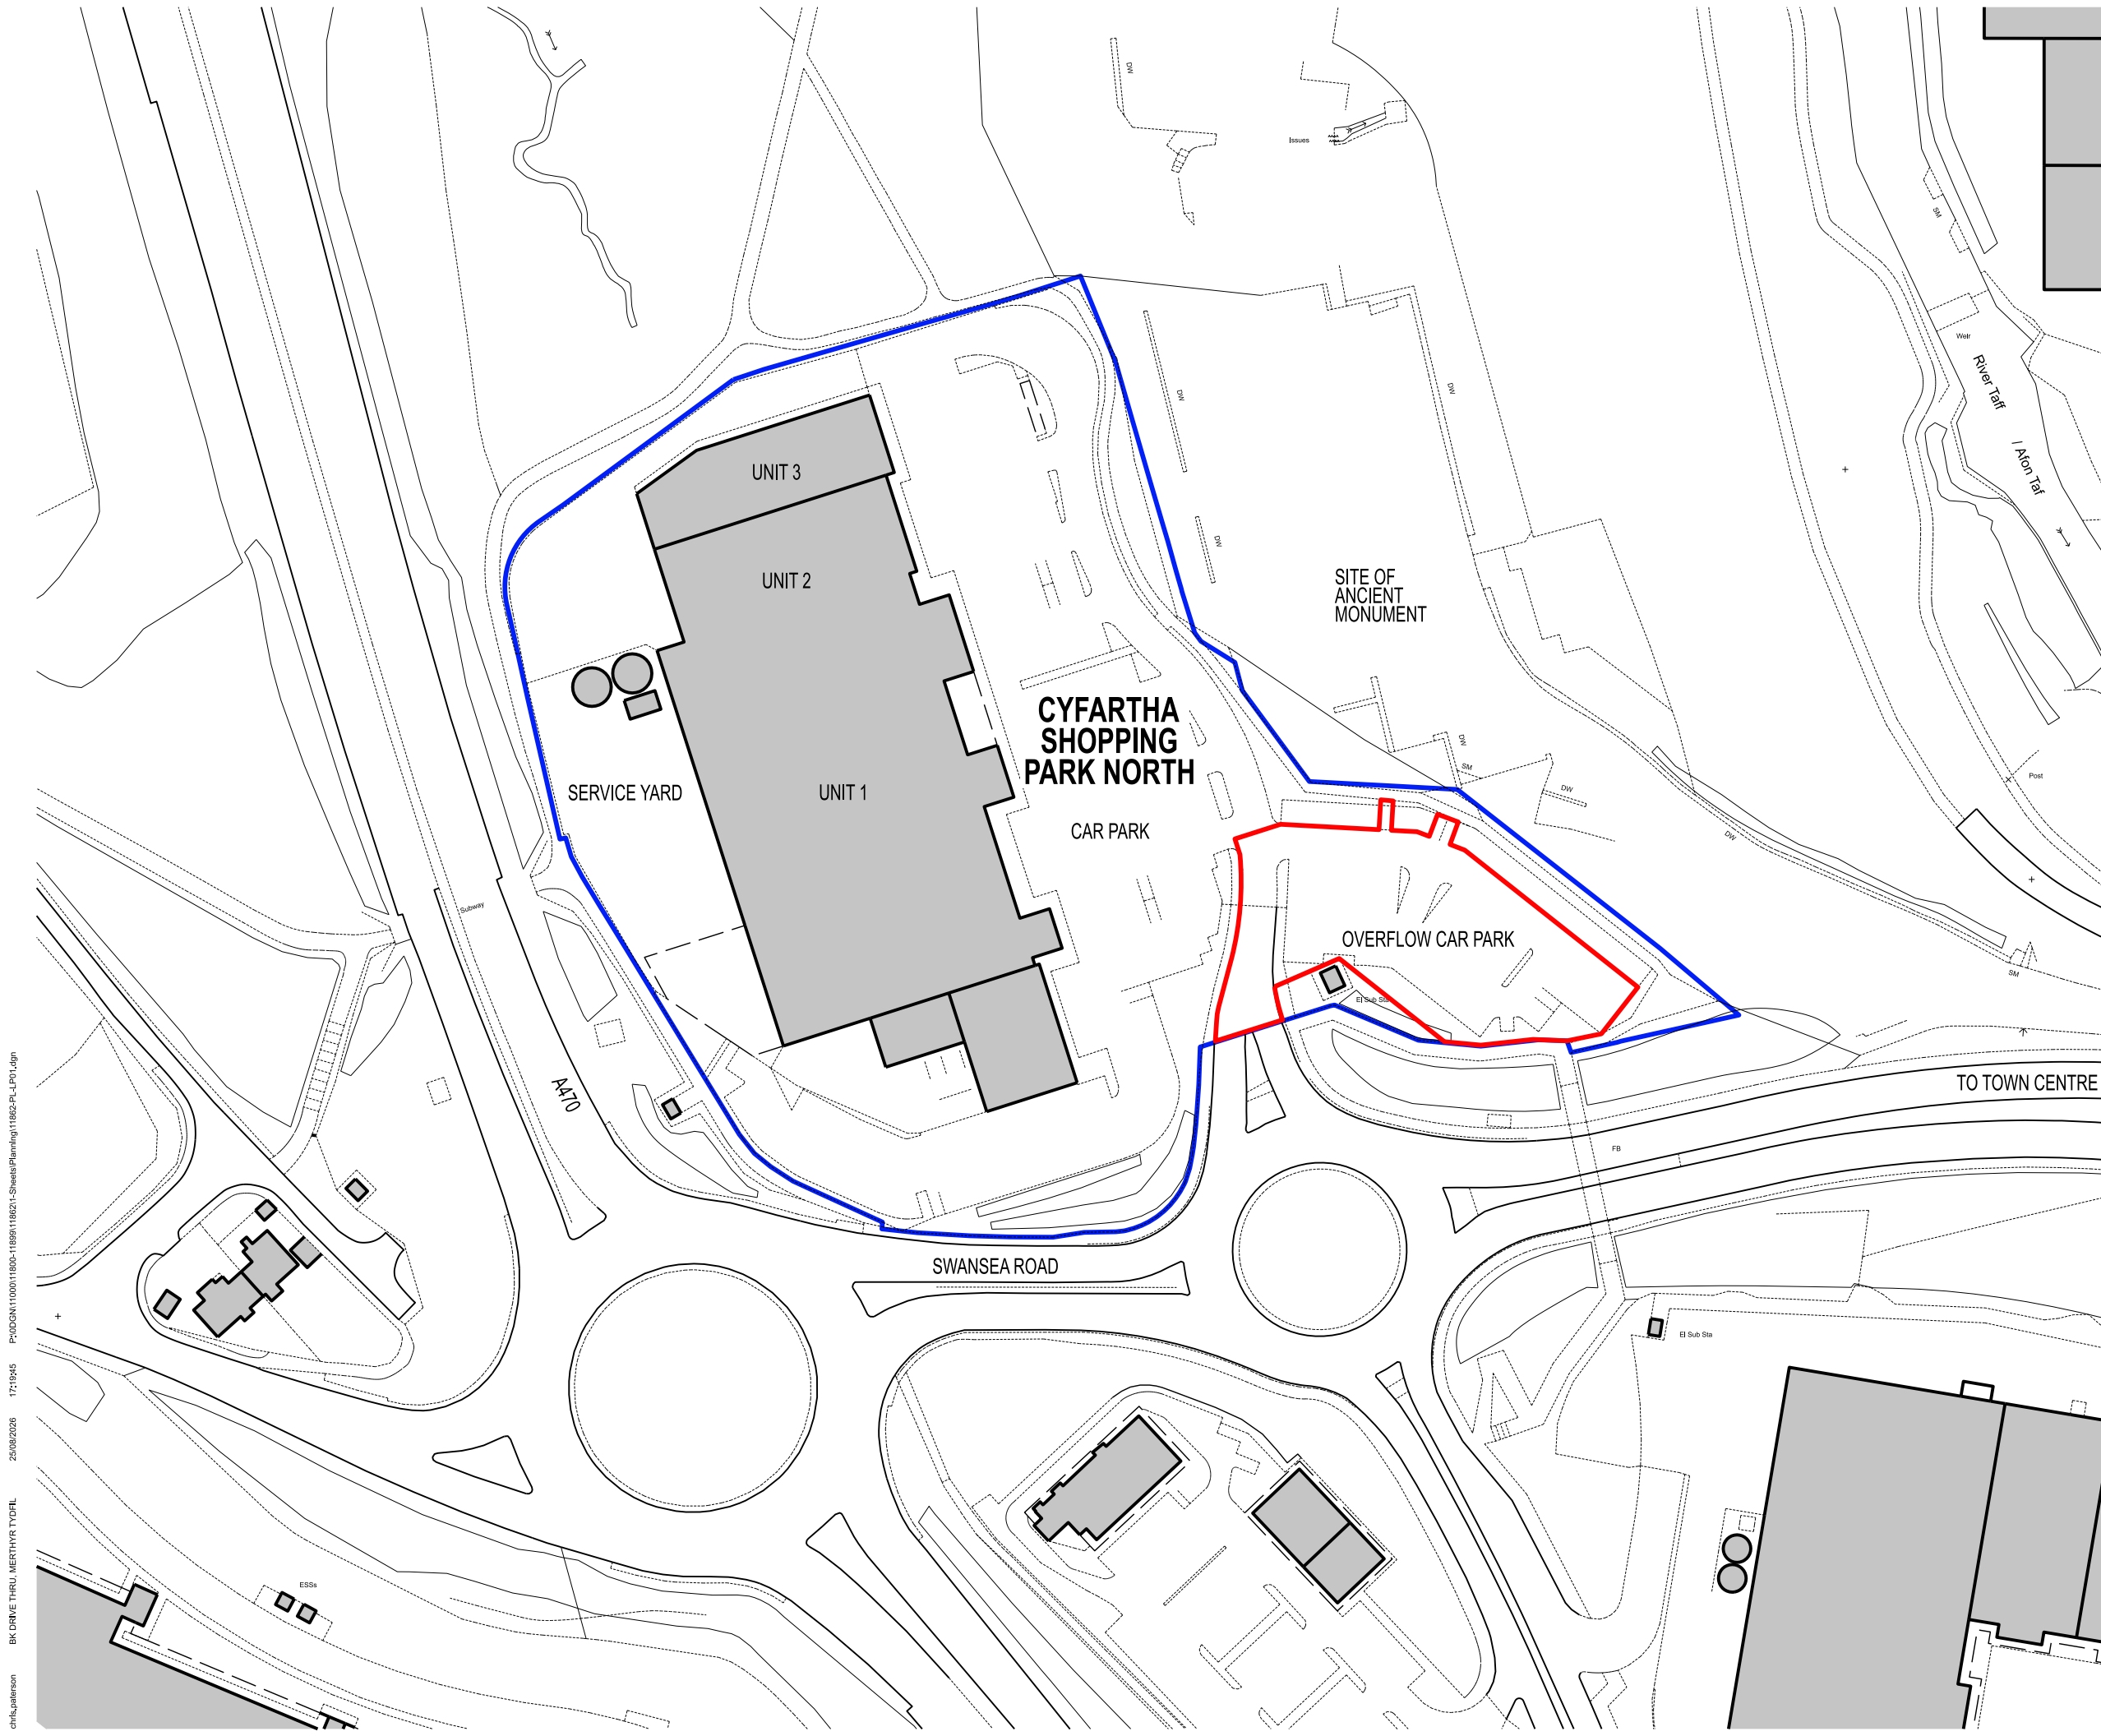


ORDNANCE SURVEY LICENCE

REPRODUCED FROM ORDNANCE SURVEY MASTERMAP DIGITAL DATA BY PERMISSION OF ORDNANCE SURVEY®. ON BEHALF OF HIS MAJESTY'S STATIONARY OFFICE. © CROWN COPYRIGHT AND DATABASE RIGHTS 2025. OS AC0000813445

KEY

- APPLICATION BOUNDARY
- OWNERSHIP BOUNDARY

B	25/08/26	APPLICATION BOUNDARY UPDATED	CMP
A	18/03/26	APPLICATION BOUNDARY UPDATED	AM
REV.	DATE	NOTES	INIT.

CLIENT / PROJECT

BRITISH LAND

BURGER KING DT

MERTHYR TYDFIL

DRAWING TITLE

LOCATION PLAN

STATUS

PLANNING

DATE	DRAWN	SCALE @ A3
MAR 2026	CMP	1:1250

PROJECT NUMBER	UNIT / BLOCK	CI / SFB CODE	TYPE & NUMBER	REVISION LETTER
----------------	--------------	---------------	---------------	-----------------

DRAWING NO.	11862	PL	LP01	B
Site Location Plans	L	GA Plans	P	Elevations
Sections	S	Details	D	Prefix: Colour

THE RATCLIFFE GROVES PARTNERSHIP

MANCHESTER
105 MANCHESTER ROAD
BURY LANCASHIRE BL9 0TD
T. 0161 797 6000 E. manchester@rgp.uk.com
www.rgp.uk.com

LONDON
19 BEDFORD ROW
LONDON WC1R 4EB
T. 020 7600 6666 E. london@rgp.uk.com

chf:galerson 17:19:45 P:\DGN\1100011800-11899\11862-1-Sheets\Planning\11862-PL-P01.dgn 25/08/2026