




**SITE LOCATION PLAN 1:500**

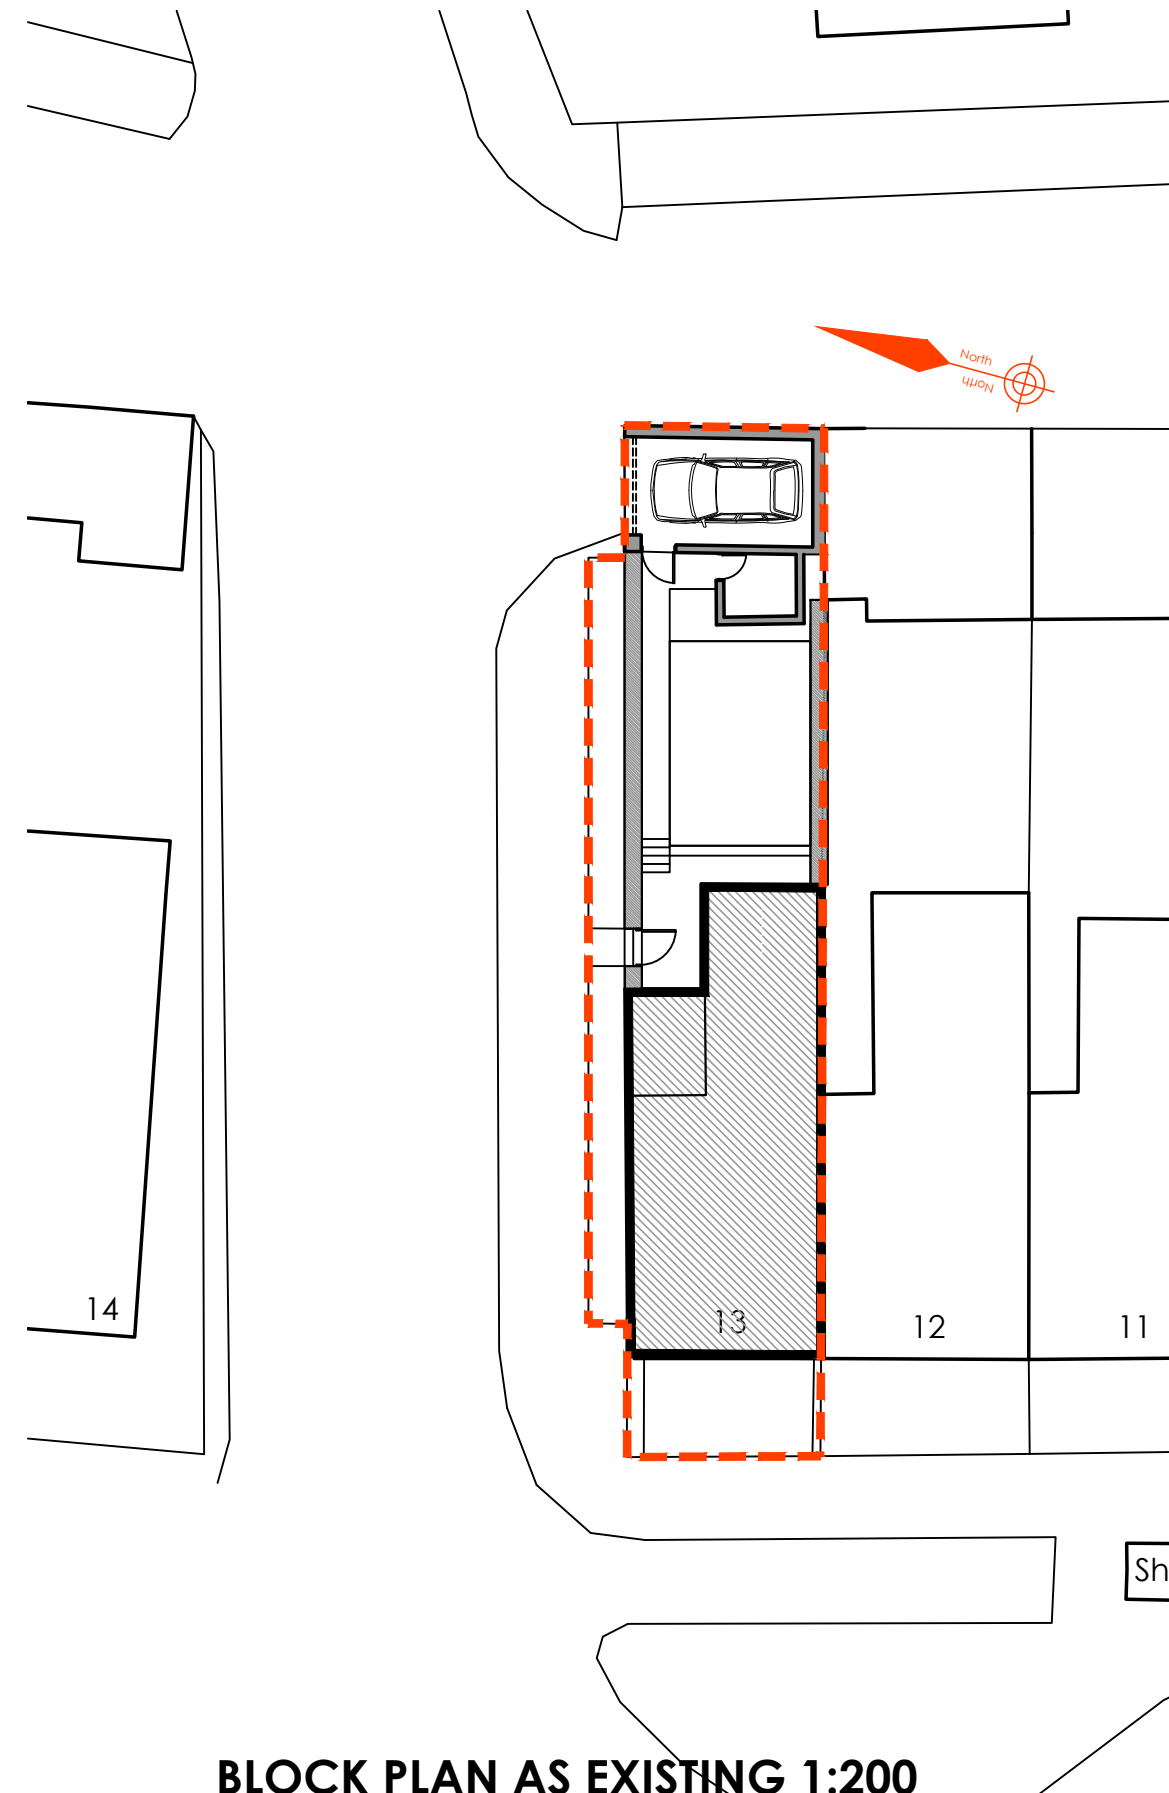

**BLOCK PLAN AS EXISTING 1:200**

ISSUED FOR:

**PLANNING  
APPLICATION  
PURPOSES**

 **Creation Design**

**Creation Design - Wales**

Tel: 01495 616277 / 07508890294  
[www.creationdesign-wales.com](http://www.creationdesign-wales.com)  
 E-mail: info@creationdesign-wales.com

**PROPOSED GARAGE**

13 MACKINTOSH TERRACE  
 TRELEWIS  
 CF46 6DA

**SITE & LOCATION PLAN**

|                                        |                                   |                  |
|----------------------------------------|-----------------------------------|------------------|
| DATE:<br><b>July 2021</b>              | DRAWN BY:<br><b>P.P.</b>          |                  |
| SCALE(S):<br><b>1:500 / 1:200 @ A3</b> | DRAWING NO:<br><b>21-093/P/01</b> | REV:<br><b>A</b> |