
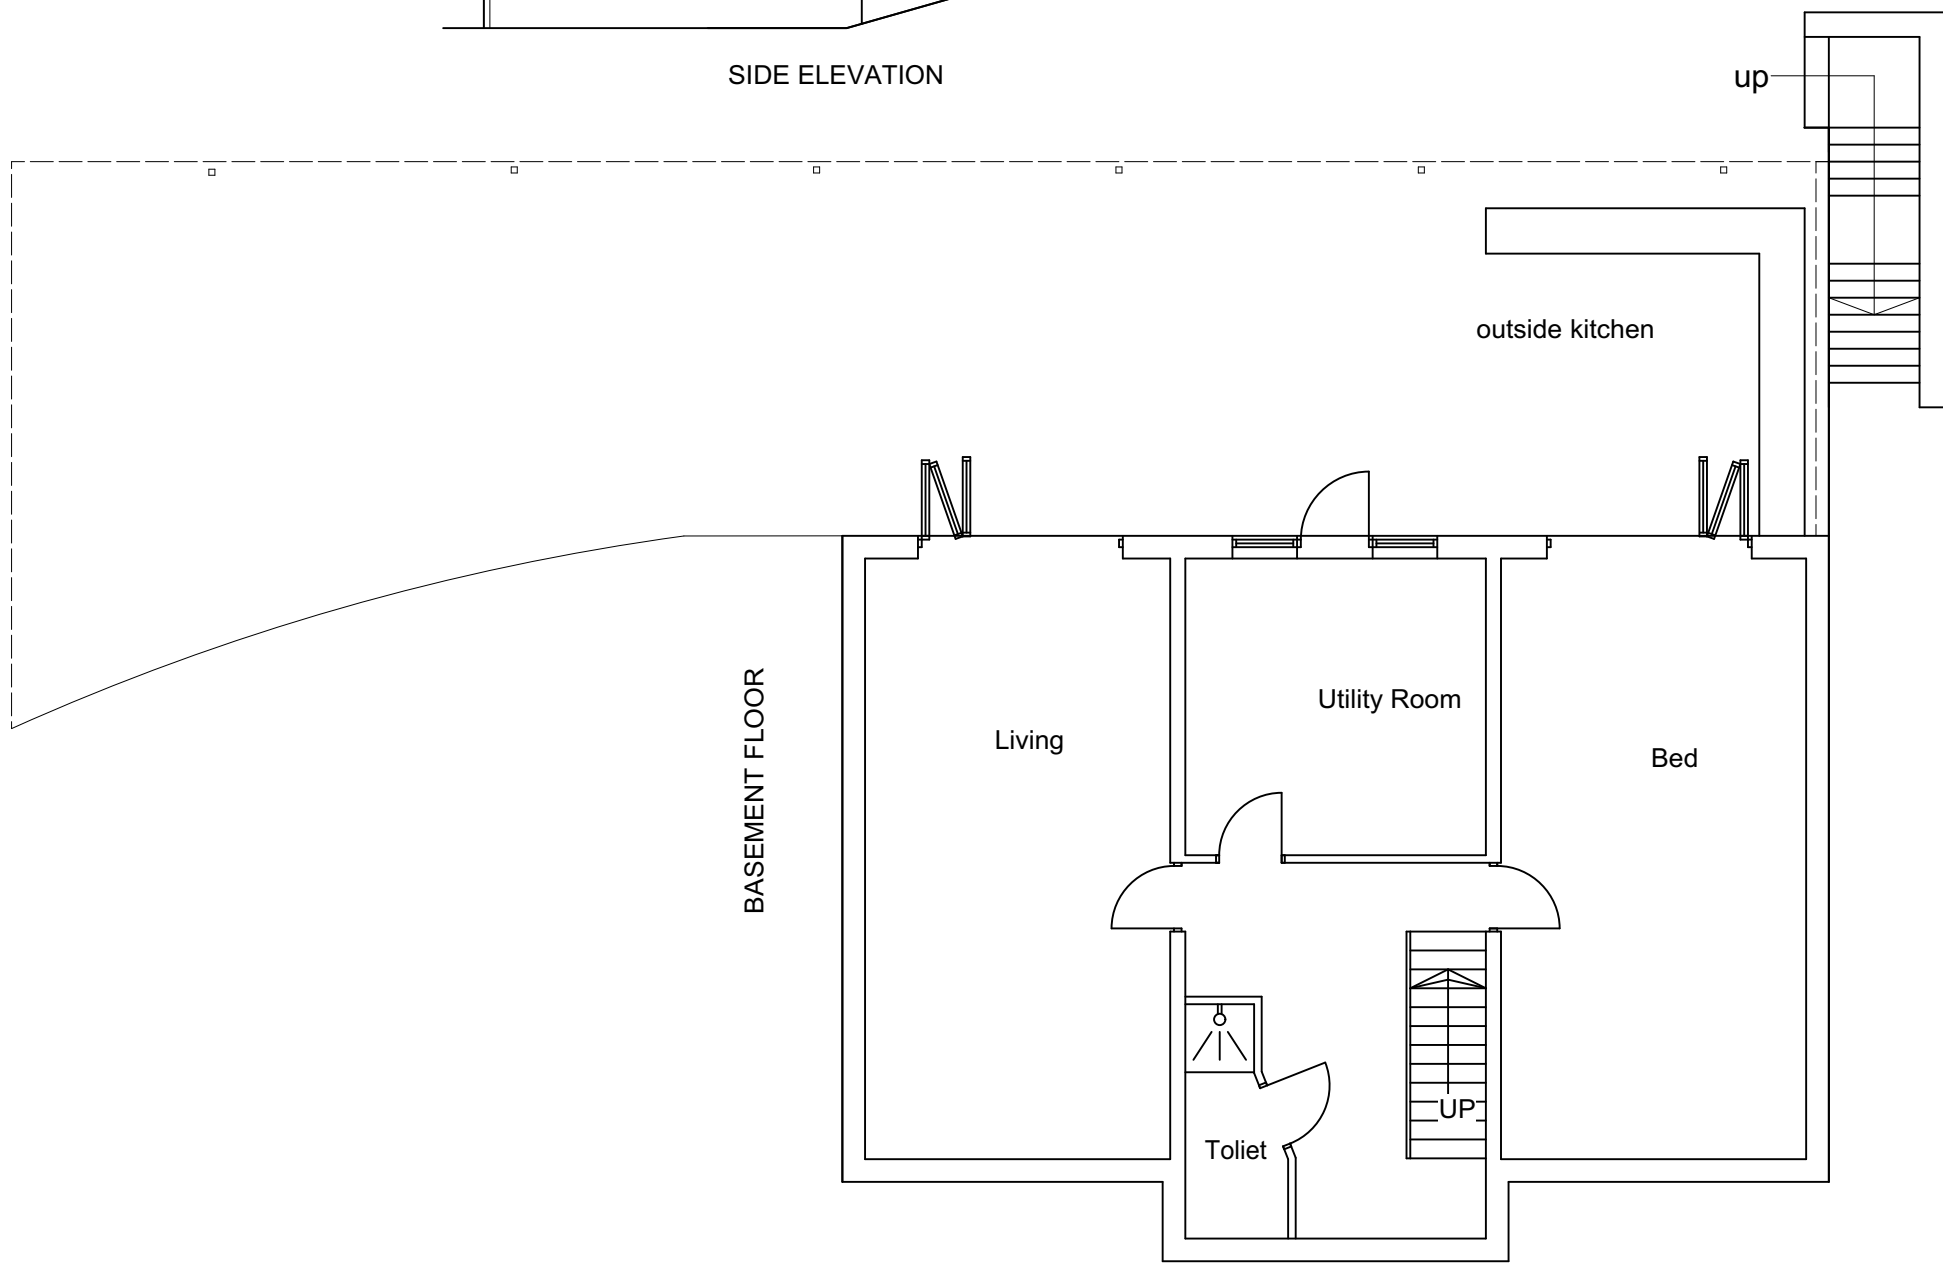
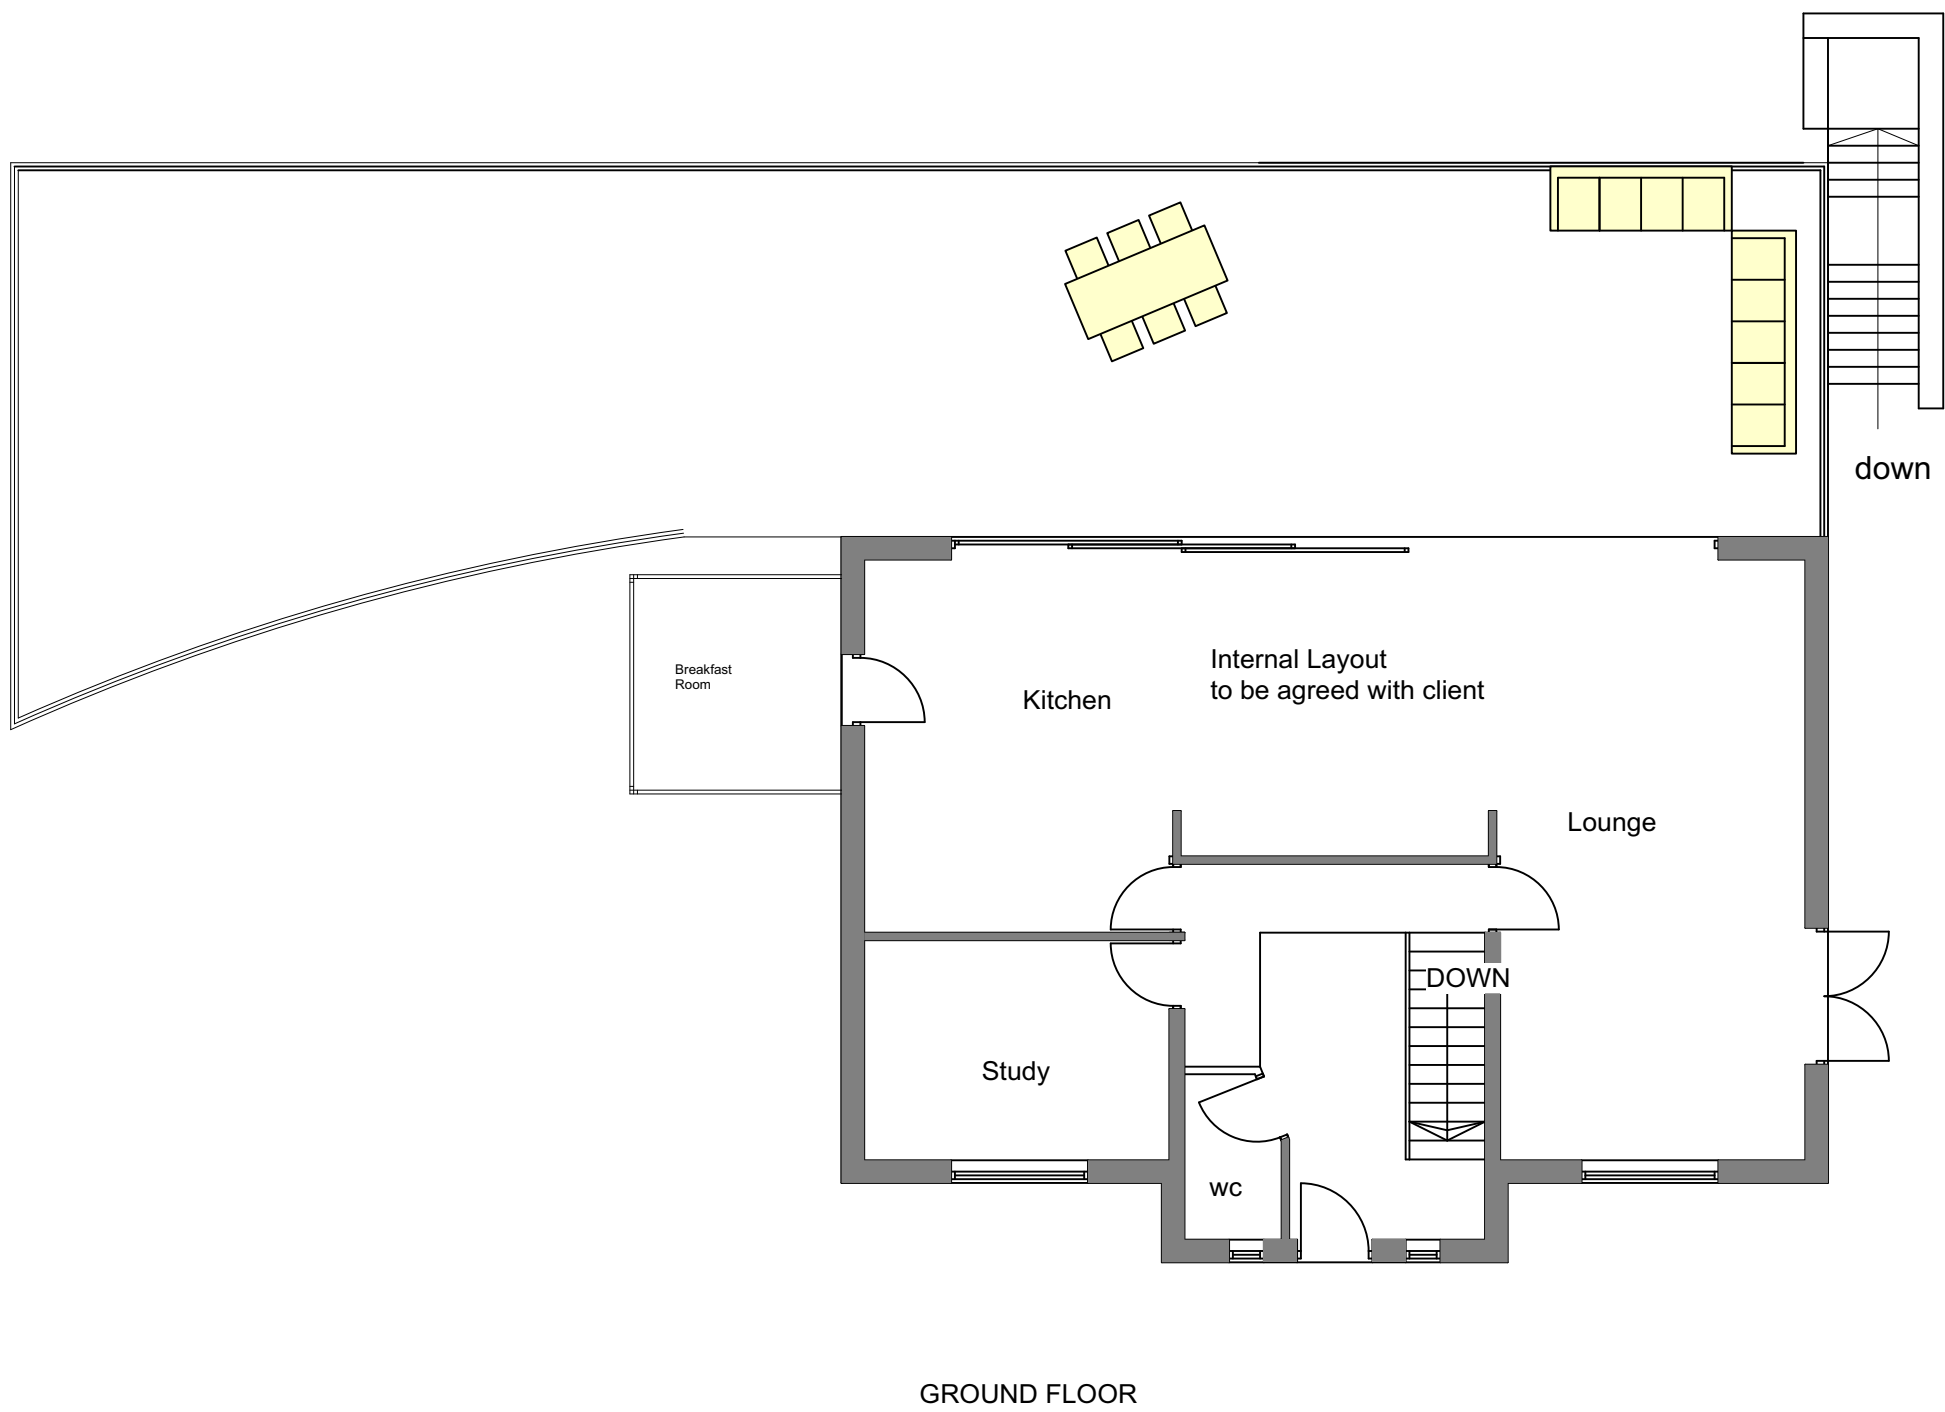


 George and Co.

Proposed new deck and garage
out house to TY BEILI GLAS, 29
WINCHFAWR, HEOLGERRIG,
Merthyr Tydfil, CF48 1RD

807.10		PLANS	
planning	1:100@A1	April '22	CG
1st Floor Woodfired Studios 62 High St Merthyr Tydfil CF37 8DE 07830328652 hello@georgeandco.studio www.georgeandco.studio			
DO NOT SCALE THIS DRAWING			©George and Co.

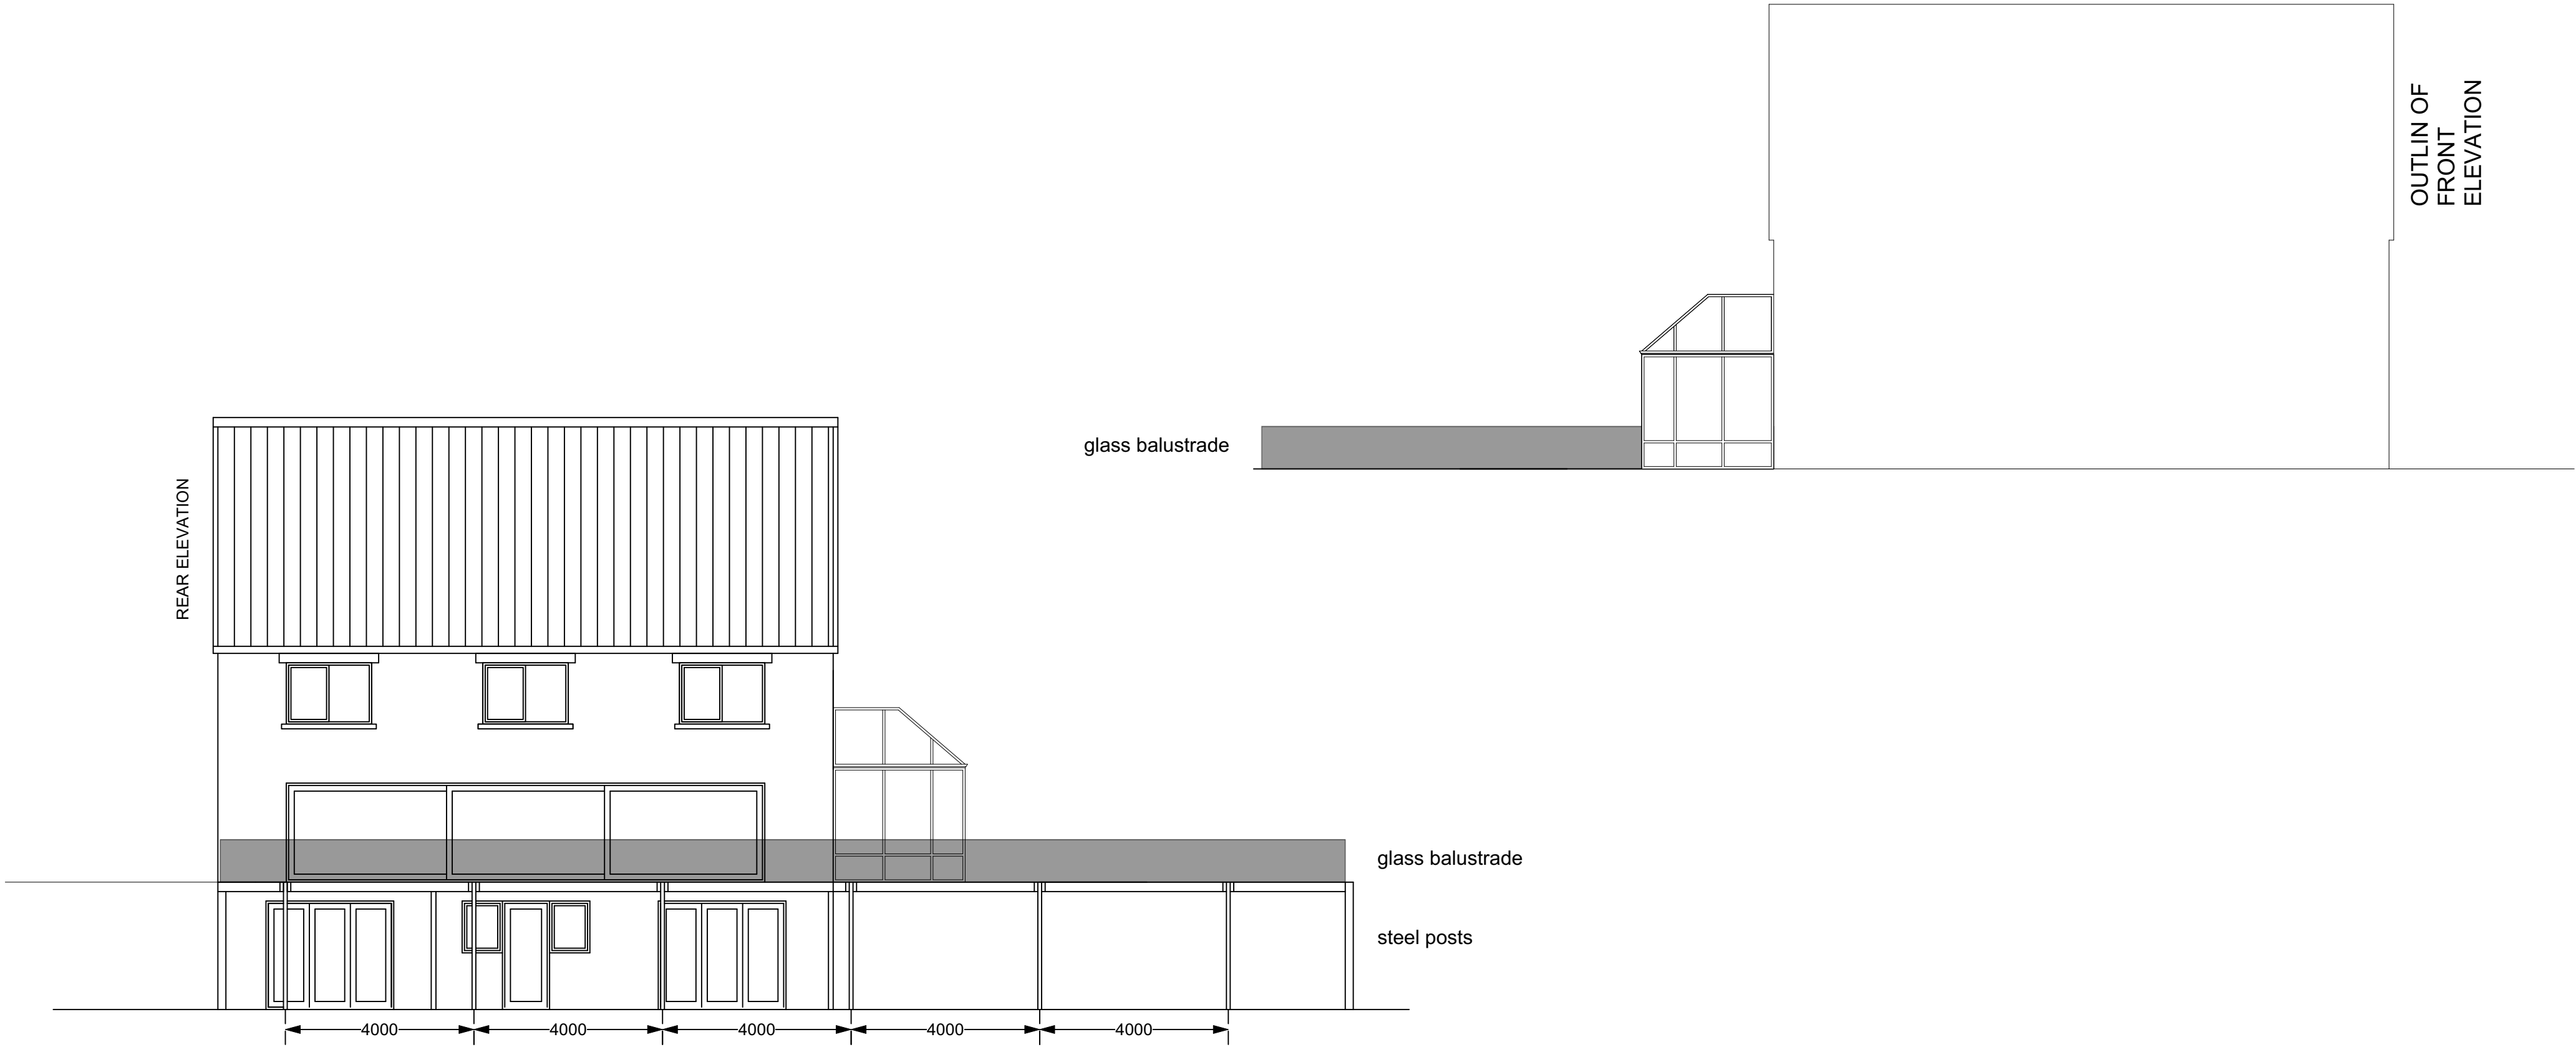

George and Co.

Proposed new deck and garage
out house to TY BEILI GLAS, 29
WINCHFAWR, HEOLGERRIG,
Merthyr Tydfil, CF48 1RD

807.11	PLANS		
planning	1:100@A1	April '22	CG
1st Floor Woodfired Studios 62 High St Merthyr Tydfil CF37 8DE 07830328652 hello@georgeandco.studio www.georgeandco.studio			
DO NOT SCALE THIS DRAWING			©George and Co.

REAR ELEVATION




SIDE ELEVATION



SIDE ELEVATION




GROUND FLOOR

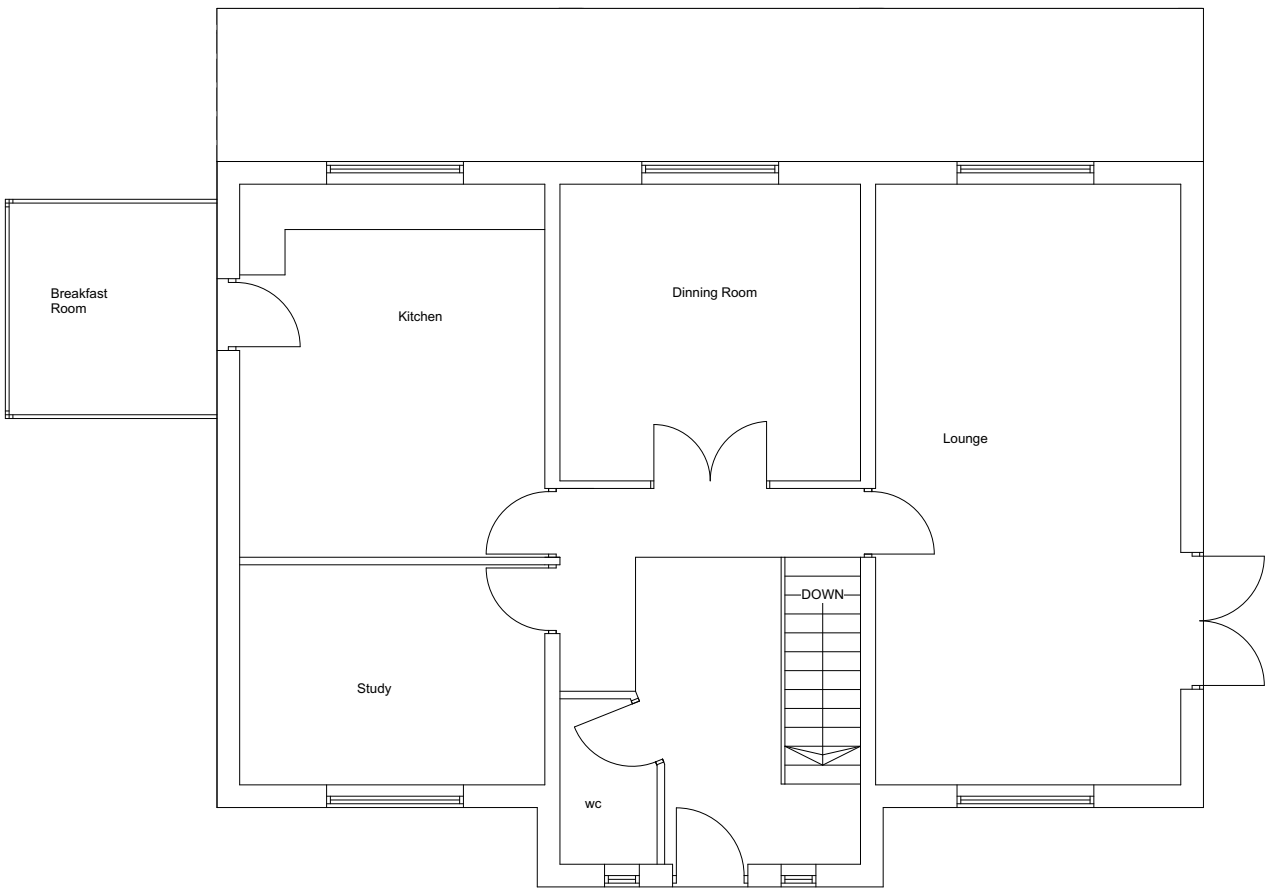

OUTLIN OF
FRONT
ELEVATION



BASEMENT FLOOR

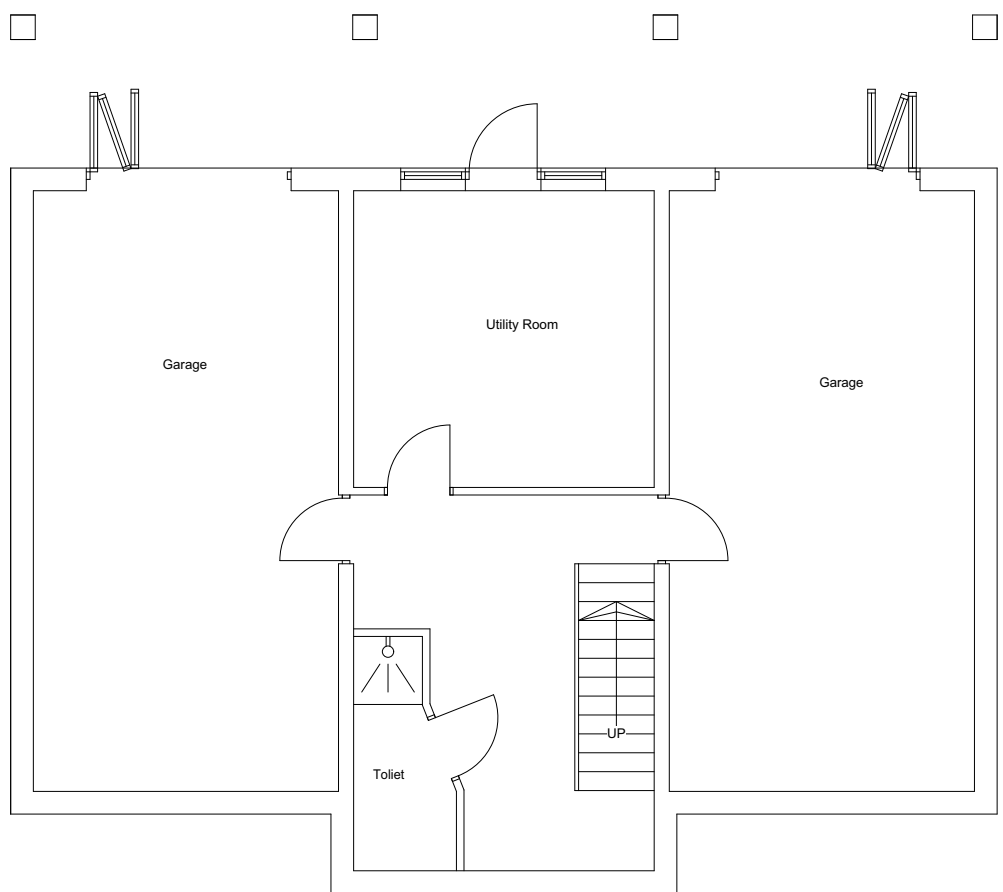

 George and Co.

Proposed new deck and garage
out house to TY BEILI GLAS, 29
WINCHFAWR, HEOLGERRIG,
Merthyr Tydfil, CF48 1RD

807.15		EXISTING	
planning	1:200@A1	April '22	CG
1st Floor Woodfired Studios 62 High St Merthyr Tydfil CF37 8DE 07830328652 hello@georgeandco.studio www.georgeandco.studio			
DO NOT SCALE THIS DRAWING		©George and Co.	



Ty Beili Glas

 George and Co.

Proposed new deck and garage
out house to TY BEILI GLAS, 29
WINCHFAWR, HEOLGERRIG,
Merthyr Tydfil, CF48 1RD

807.13		PLANS	
planning	1:200@A1	April '22	CG
1st Floor Woodfired Studios 62 High St Merthyr Tydfil CF37 8DE 07830328652 hello@georgeandco.studio www.georgeandco.studio			
DO NOT SCALE THIS DRAWING			©George and Co.

