



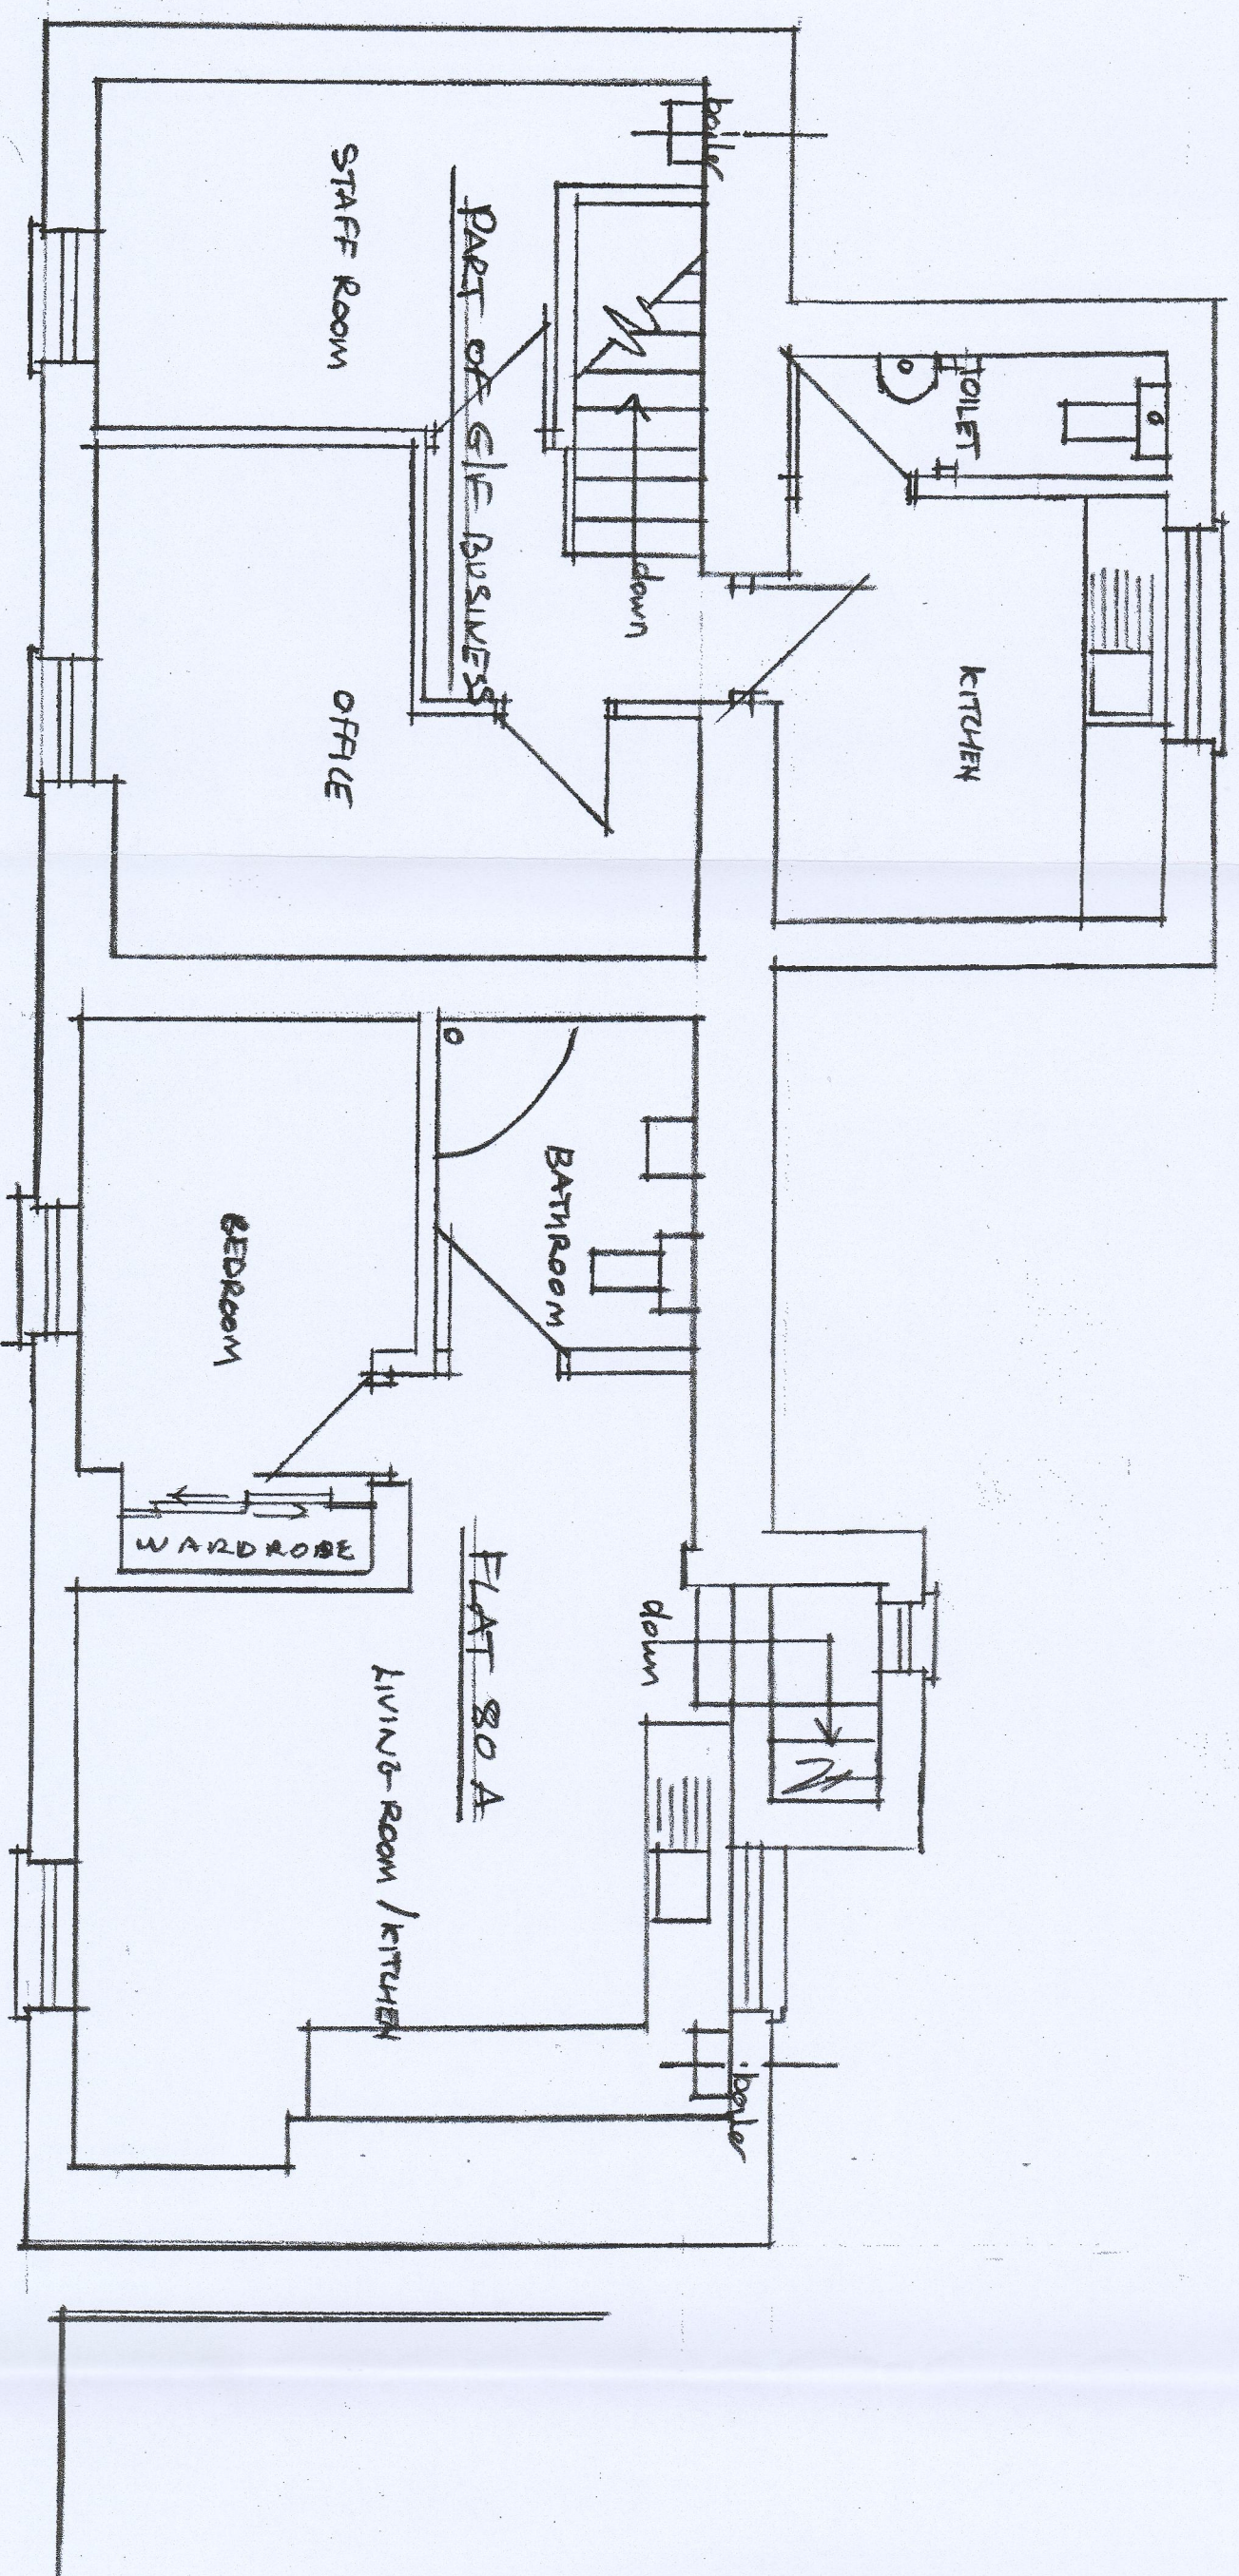

EXISTING FIRST FLOOR PLAN

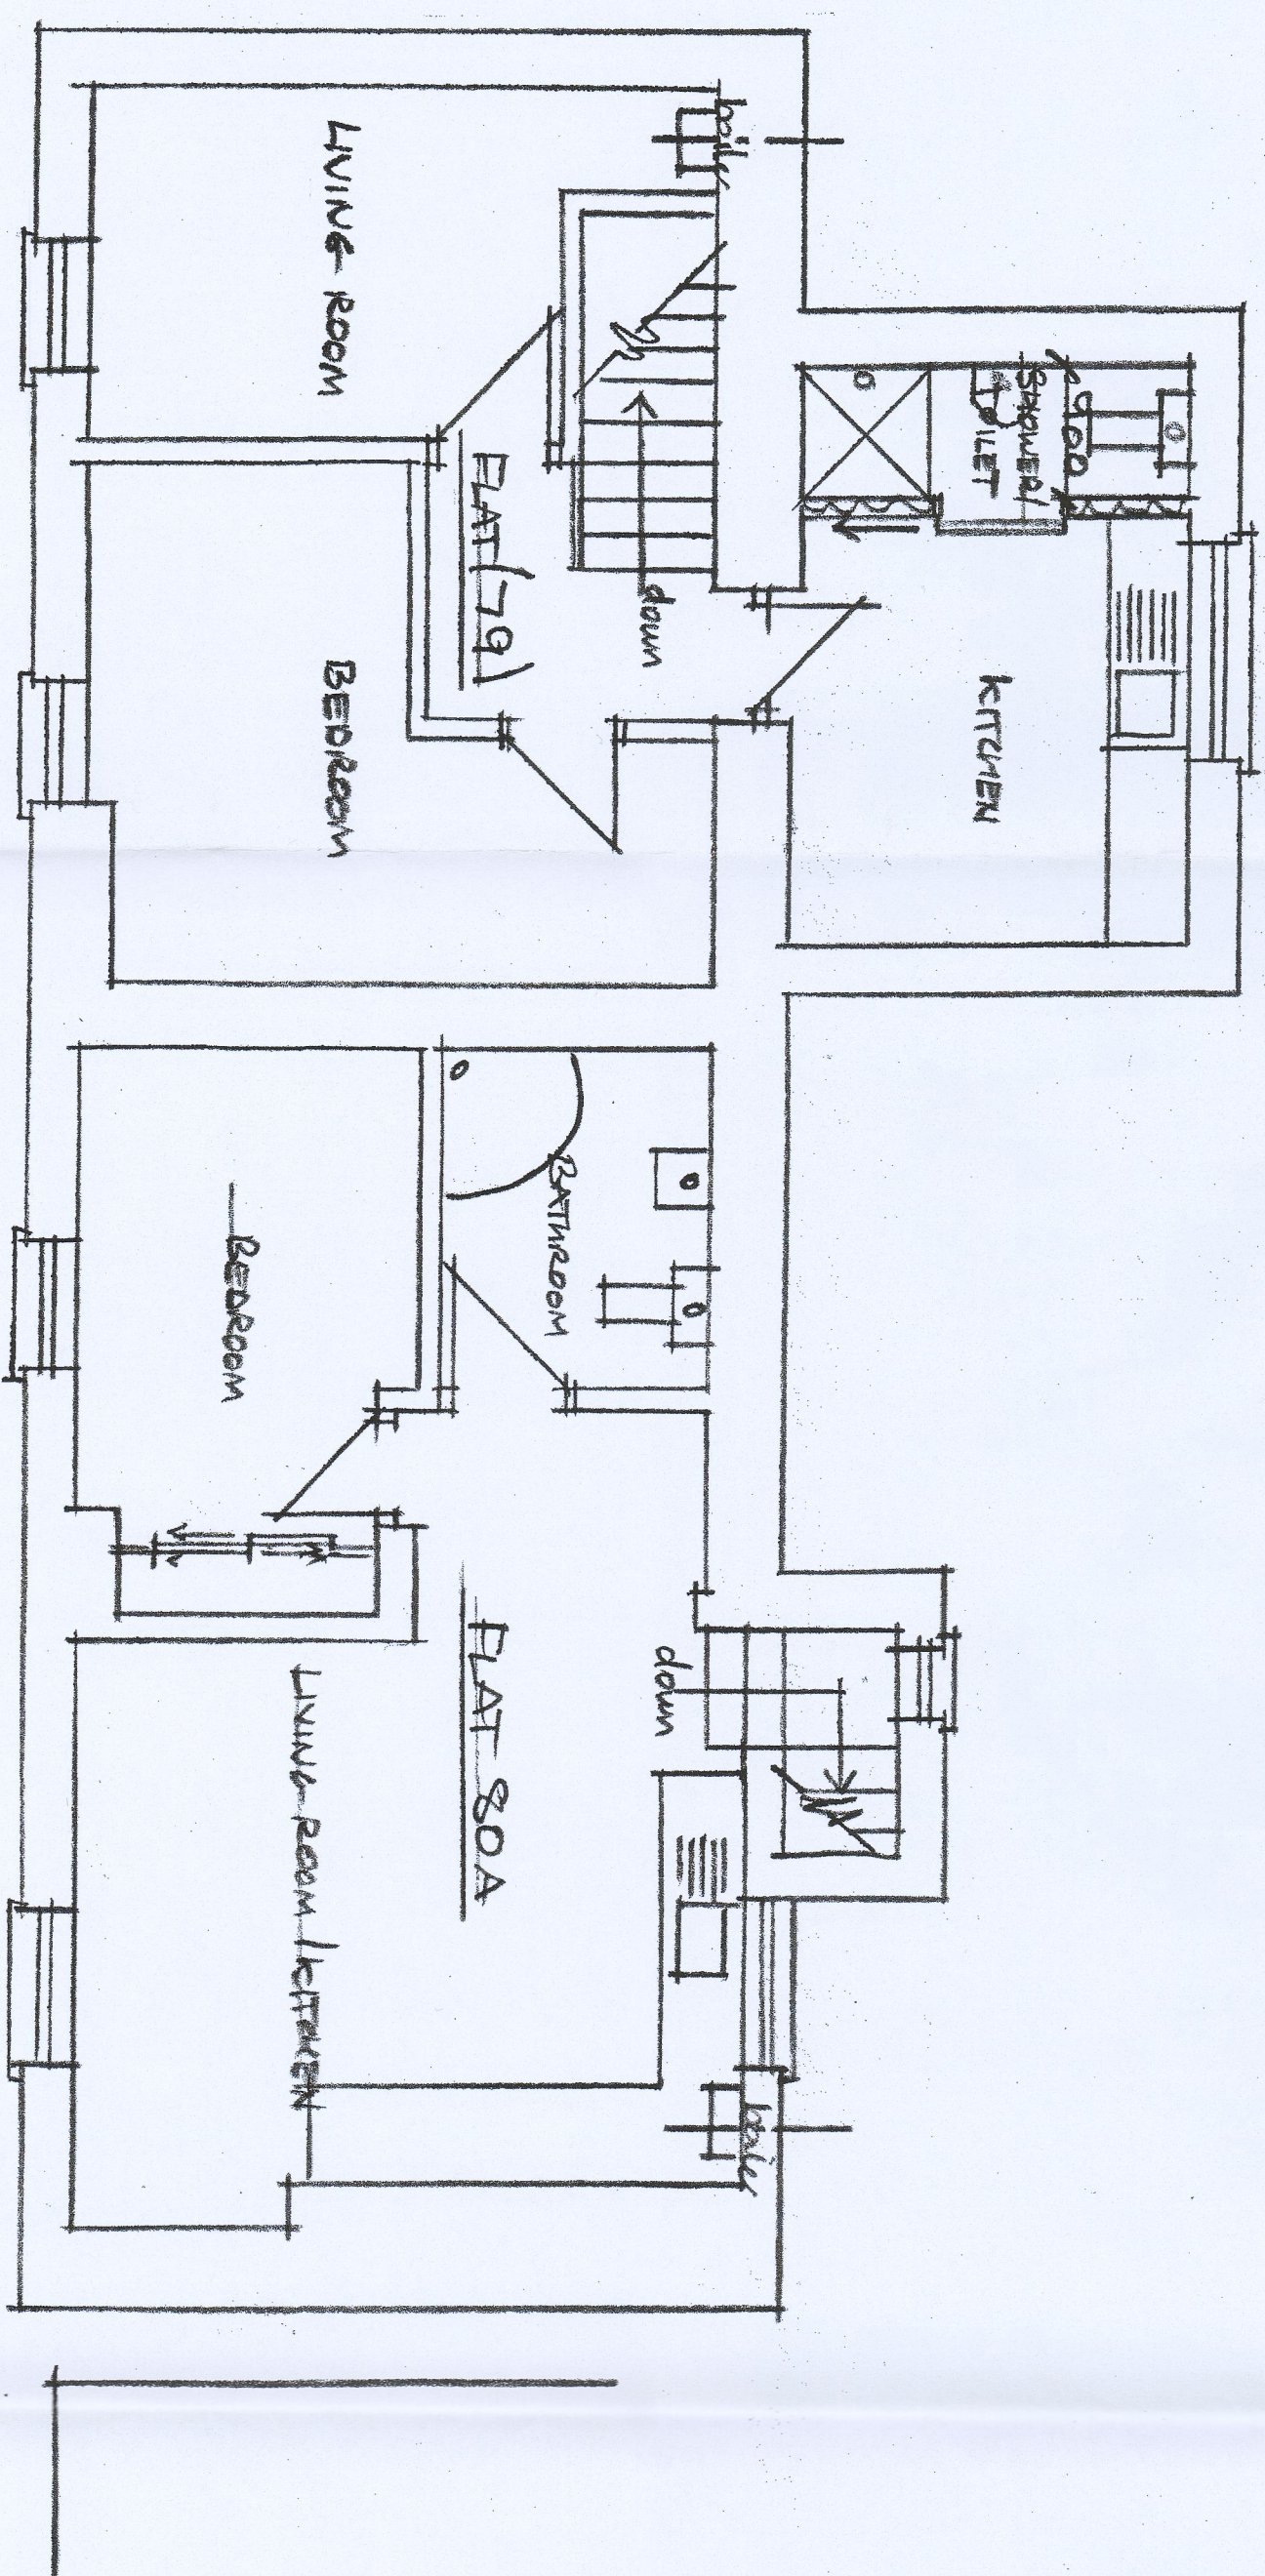

PROPOSED FIRST FLOOR PLAN

JOB			
PROPOSED NEW FIRST FLOOR FLAT 4			
ADDITIONAL BEDROOM TO EXISTING FLAT			
ADDRESS			
79, 80 + 80A VICTORIA STREET, BOWAIS			
METRYR TYDFL			
PLAN.	SCALE	DATE	DRAWN
2	1:50	NOV. 2023	A. COLLINS