




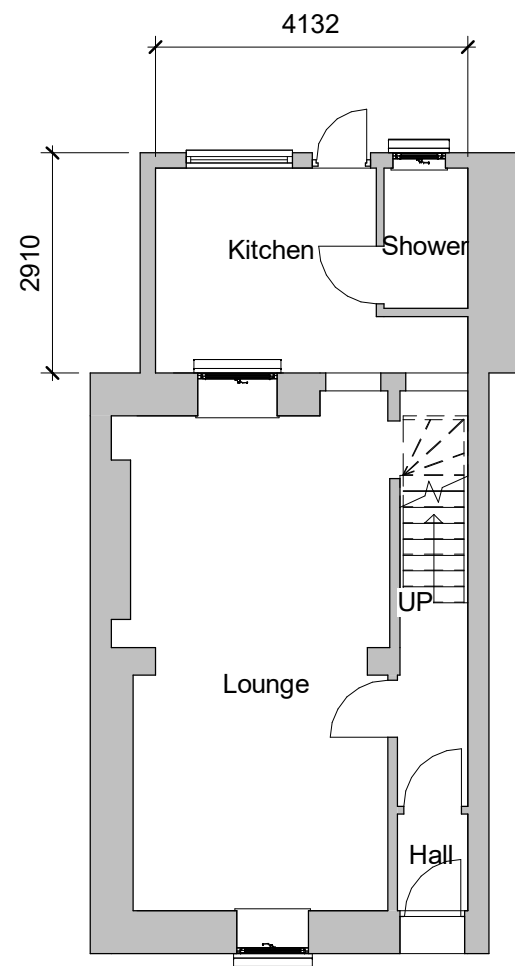


1 Existing Ground Floor
1 : 100

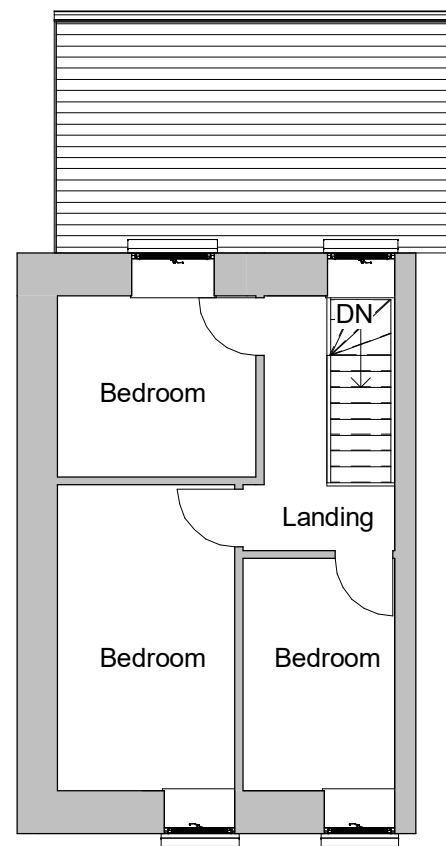


2 Existing First Floor
1 : 100

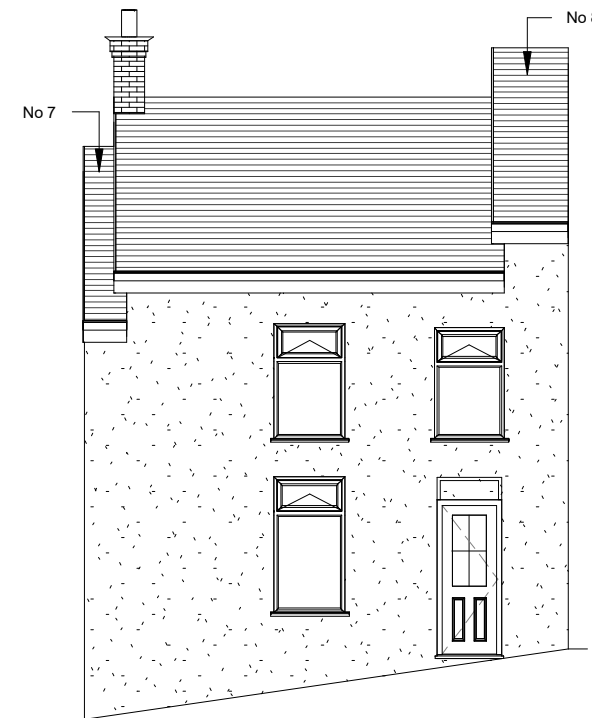


3 Existing Front Elevation
1 : 100

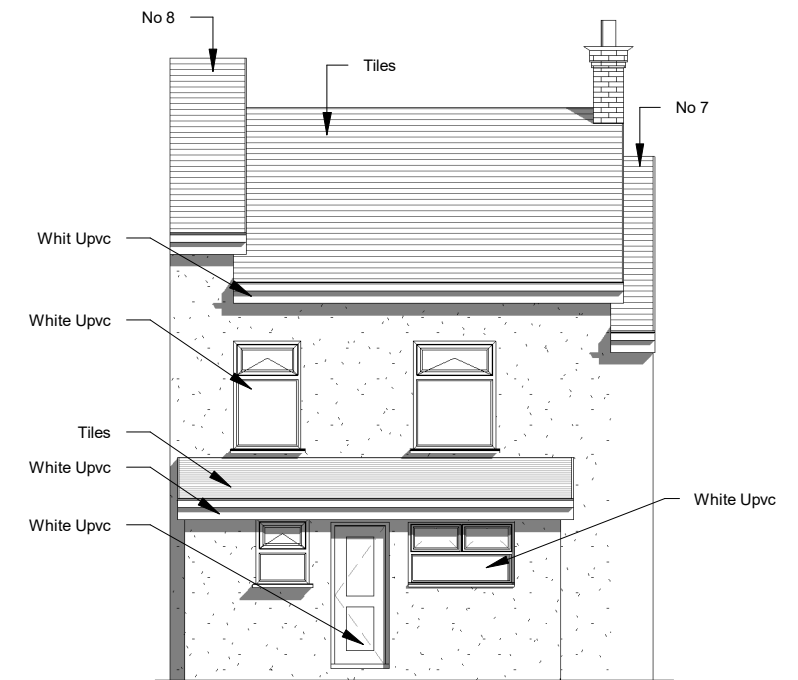


4 Existing Rear Elevation
1 : 100

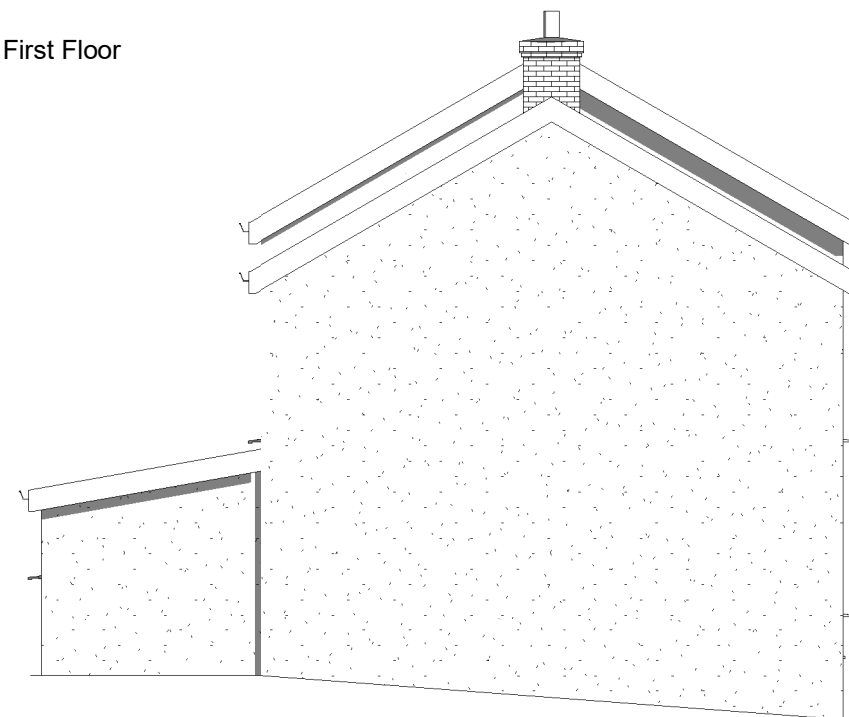


5 Existing Side 1 Elevation
1 : 100

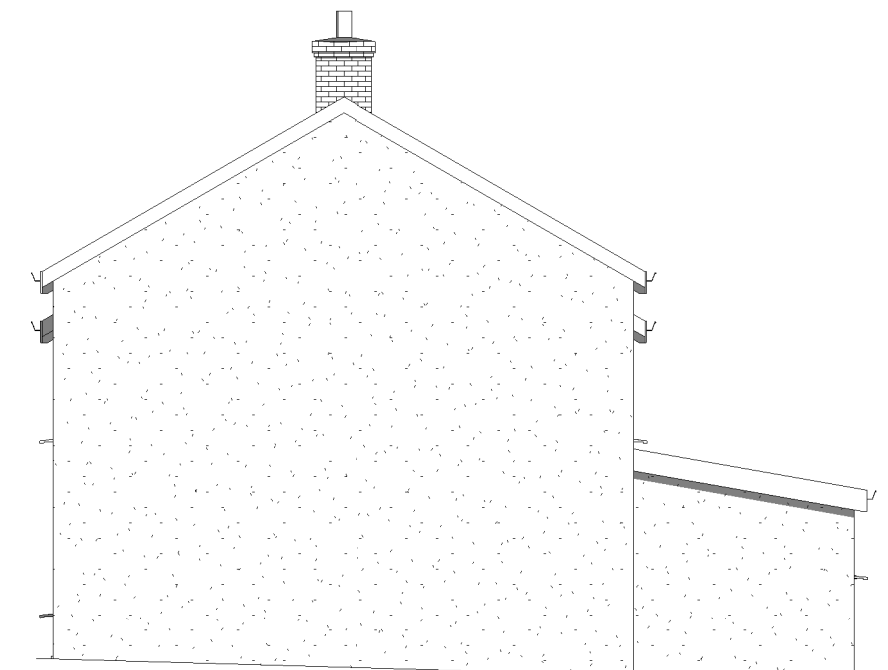

6 Existing Side 2 Elevation
1 : 100

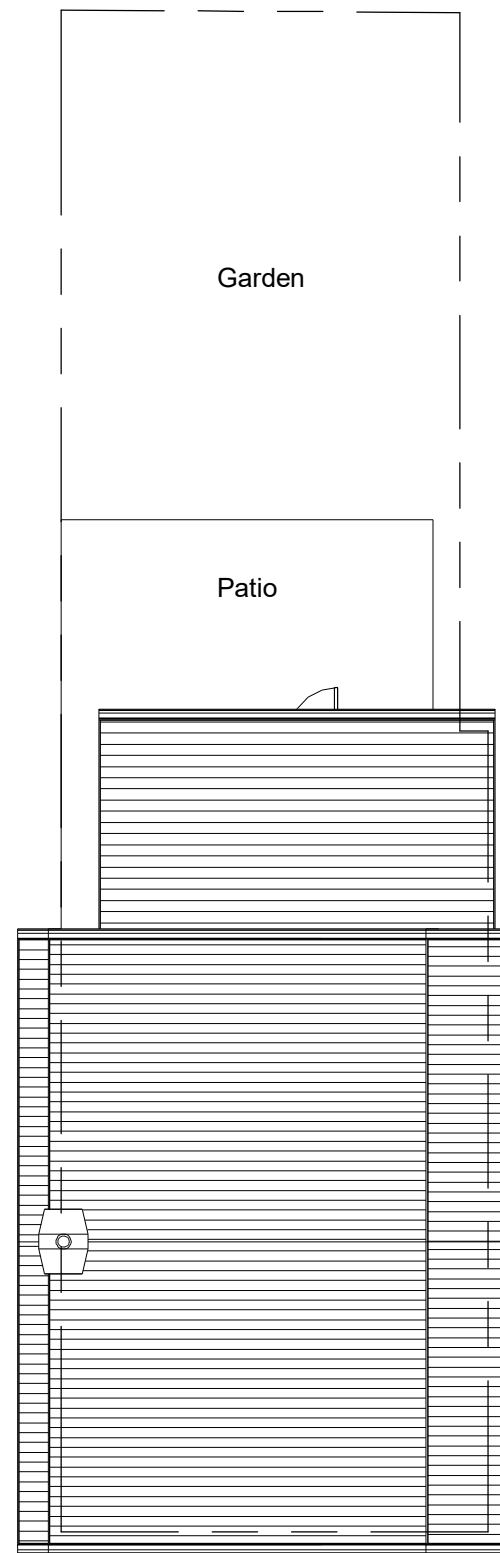

1 Existing Site
1 : 100

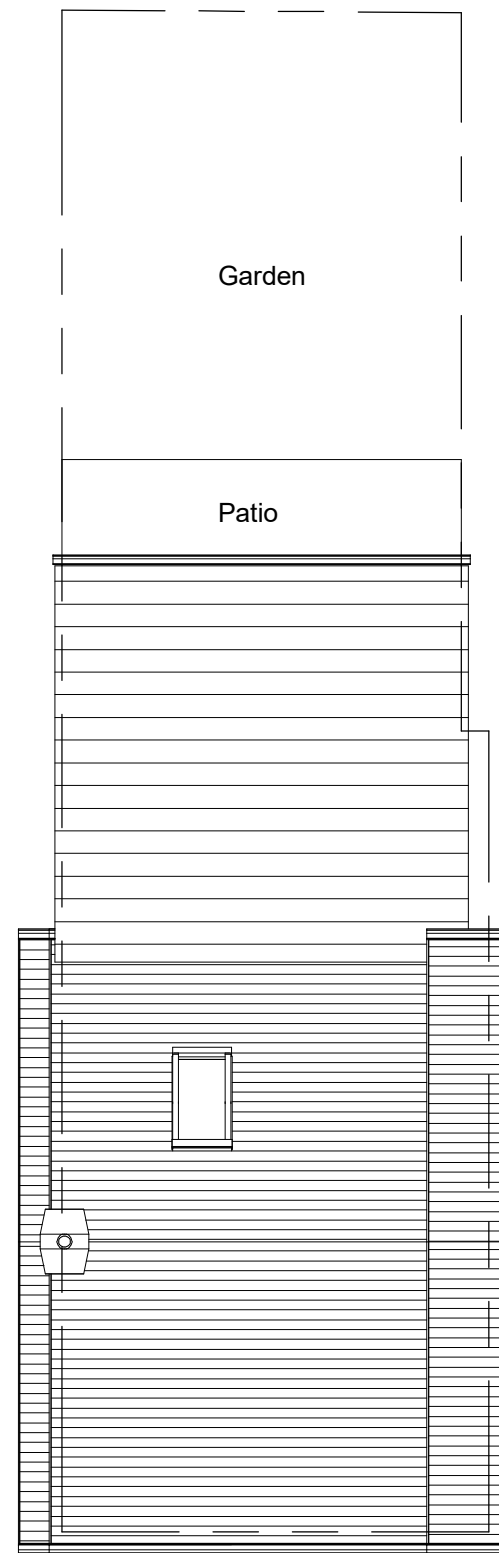


2 Proposed Site
1 : 100




3 Existing Illustration




4 Proposed Illustration

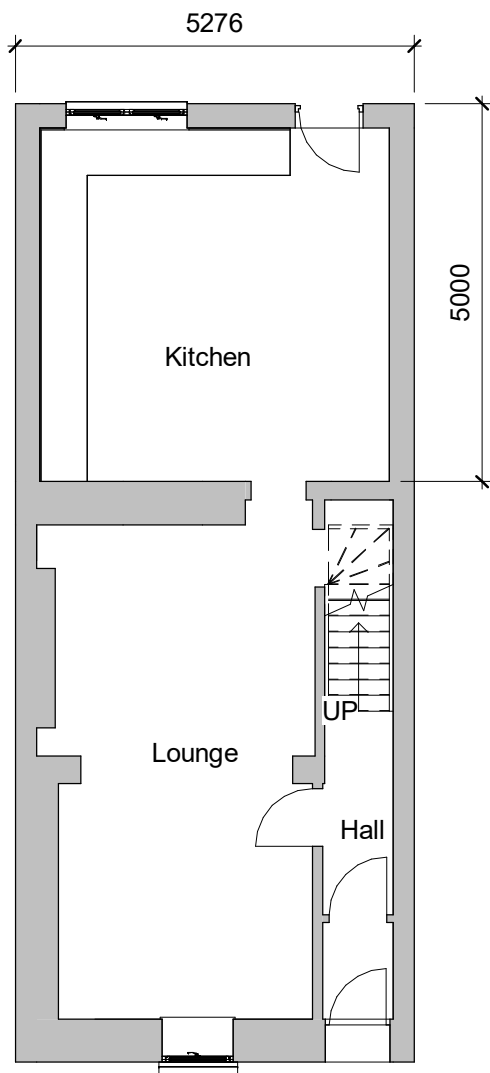


1 Proposed Ground Floor
1 : 100

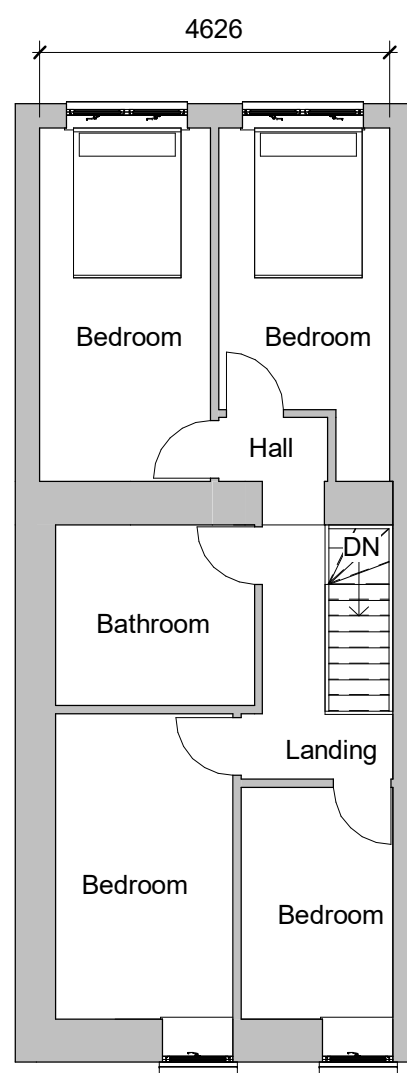


2 Proposed First Floor
1 : 100

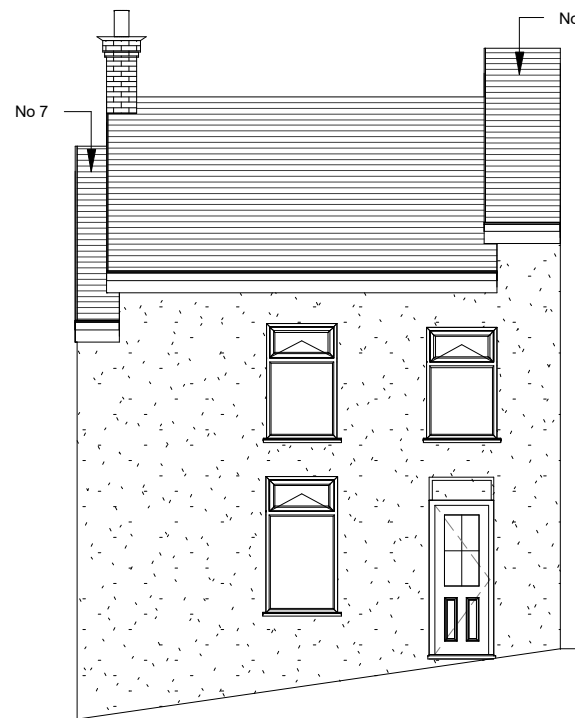


3 Proposed Front Elevation
1 : 100

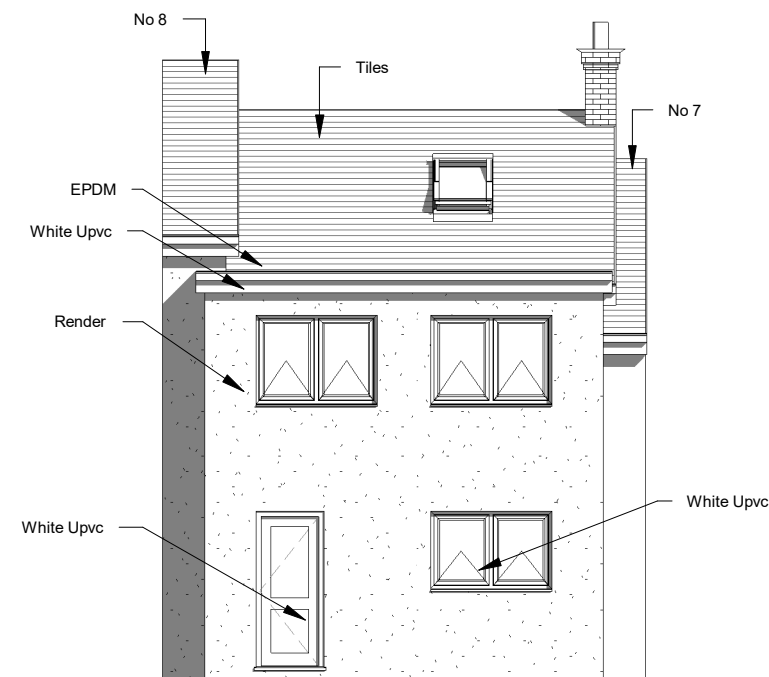

4 Proposed Rear Elevation
1 : 100

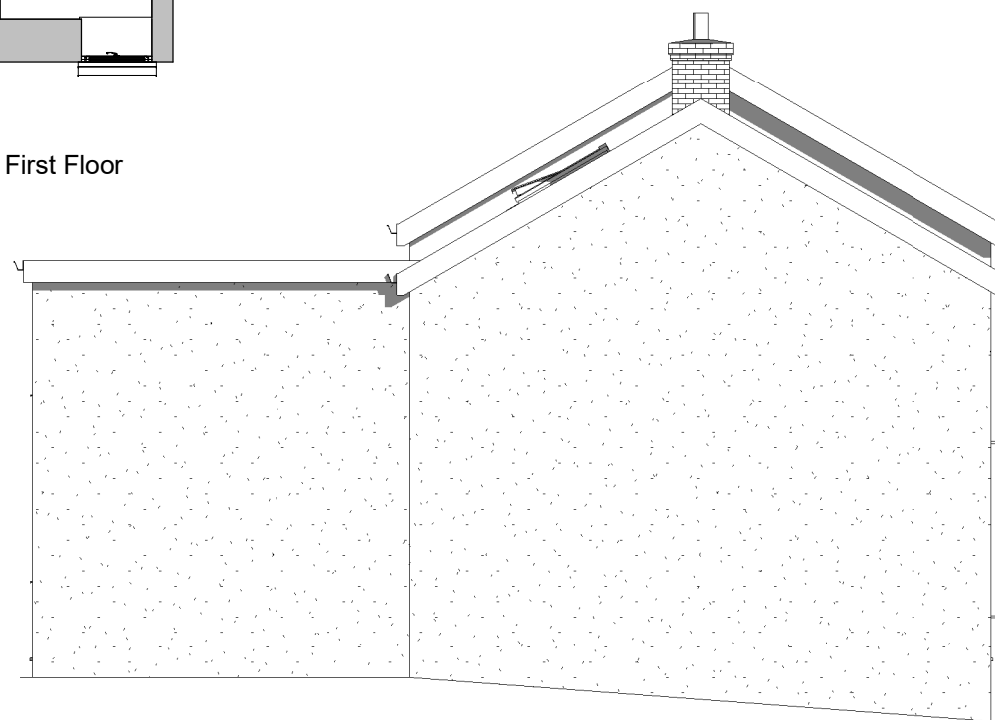

5 Proposed Side 1 Elevation
1 : 100

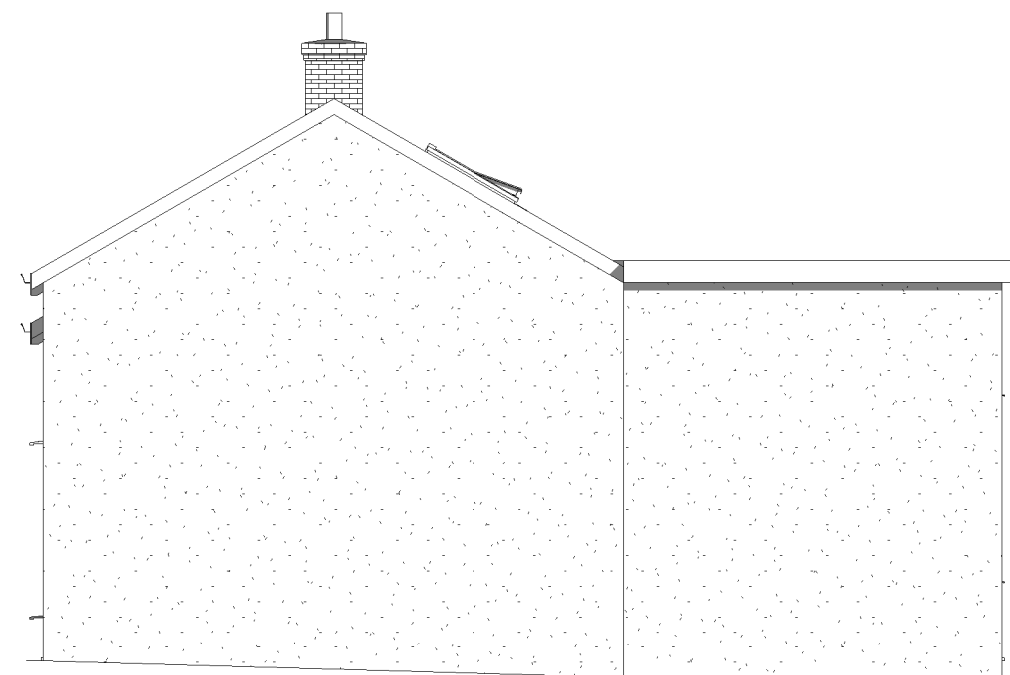

6 Proposed Side 2 Elevation
1 : 100