


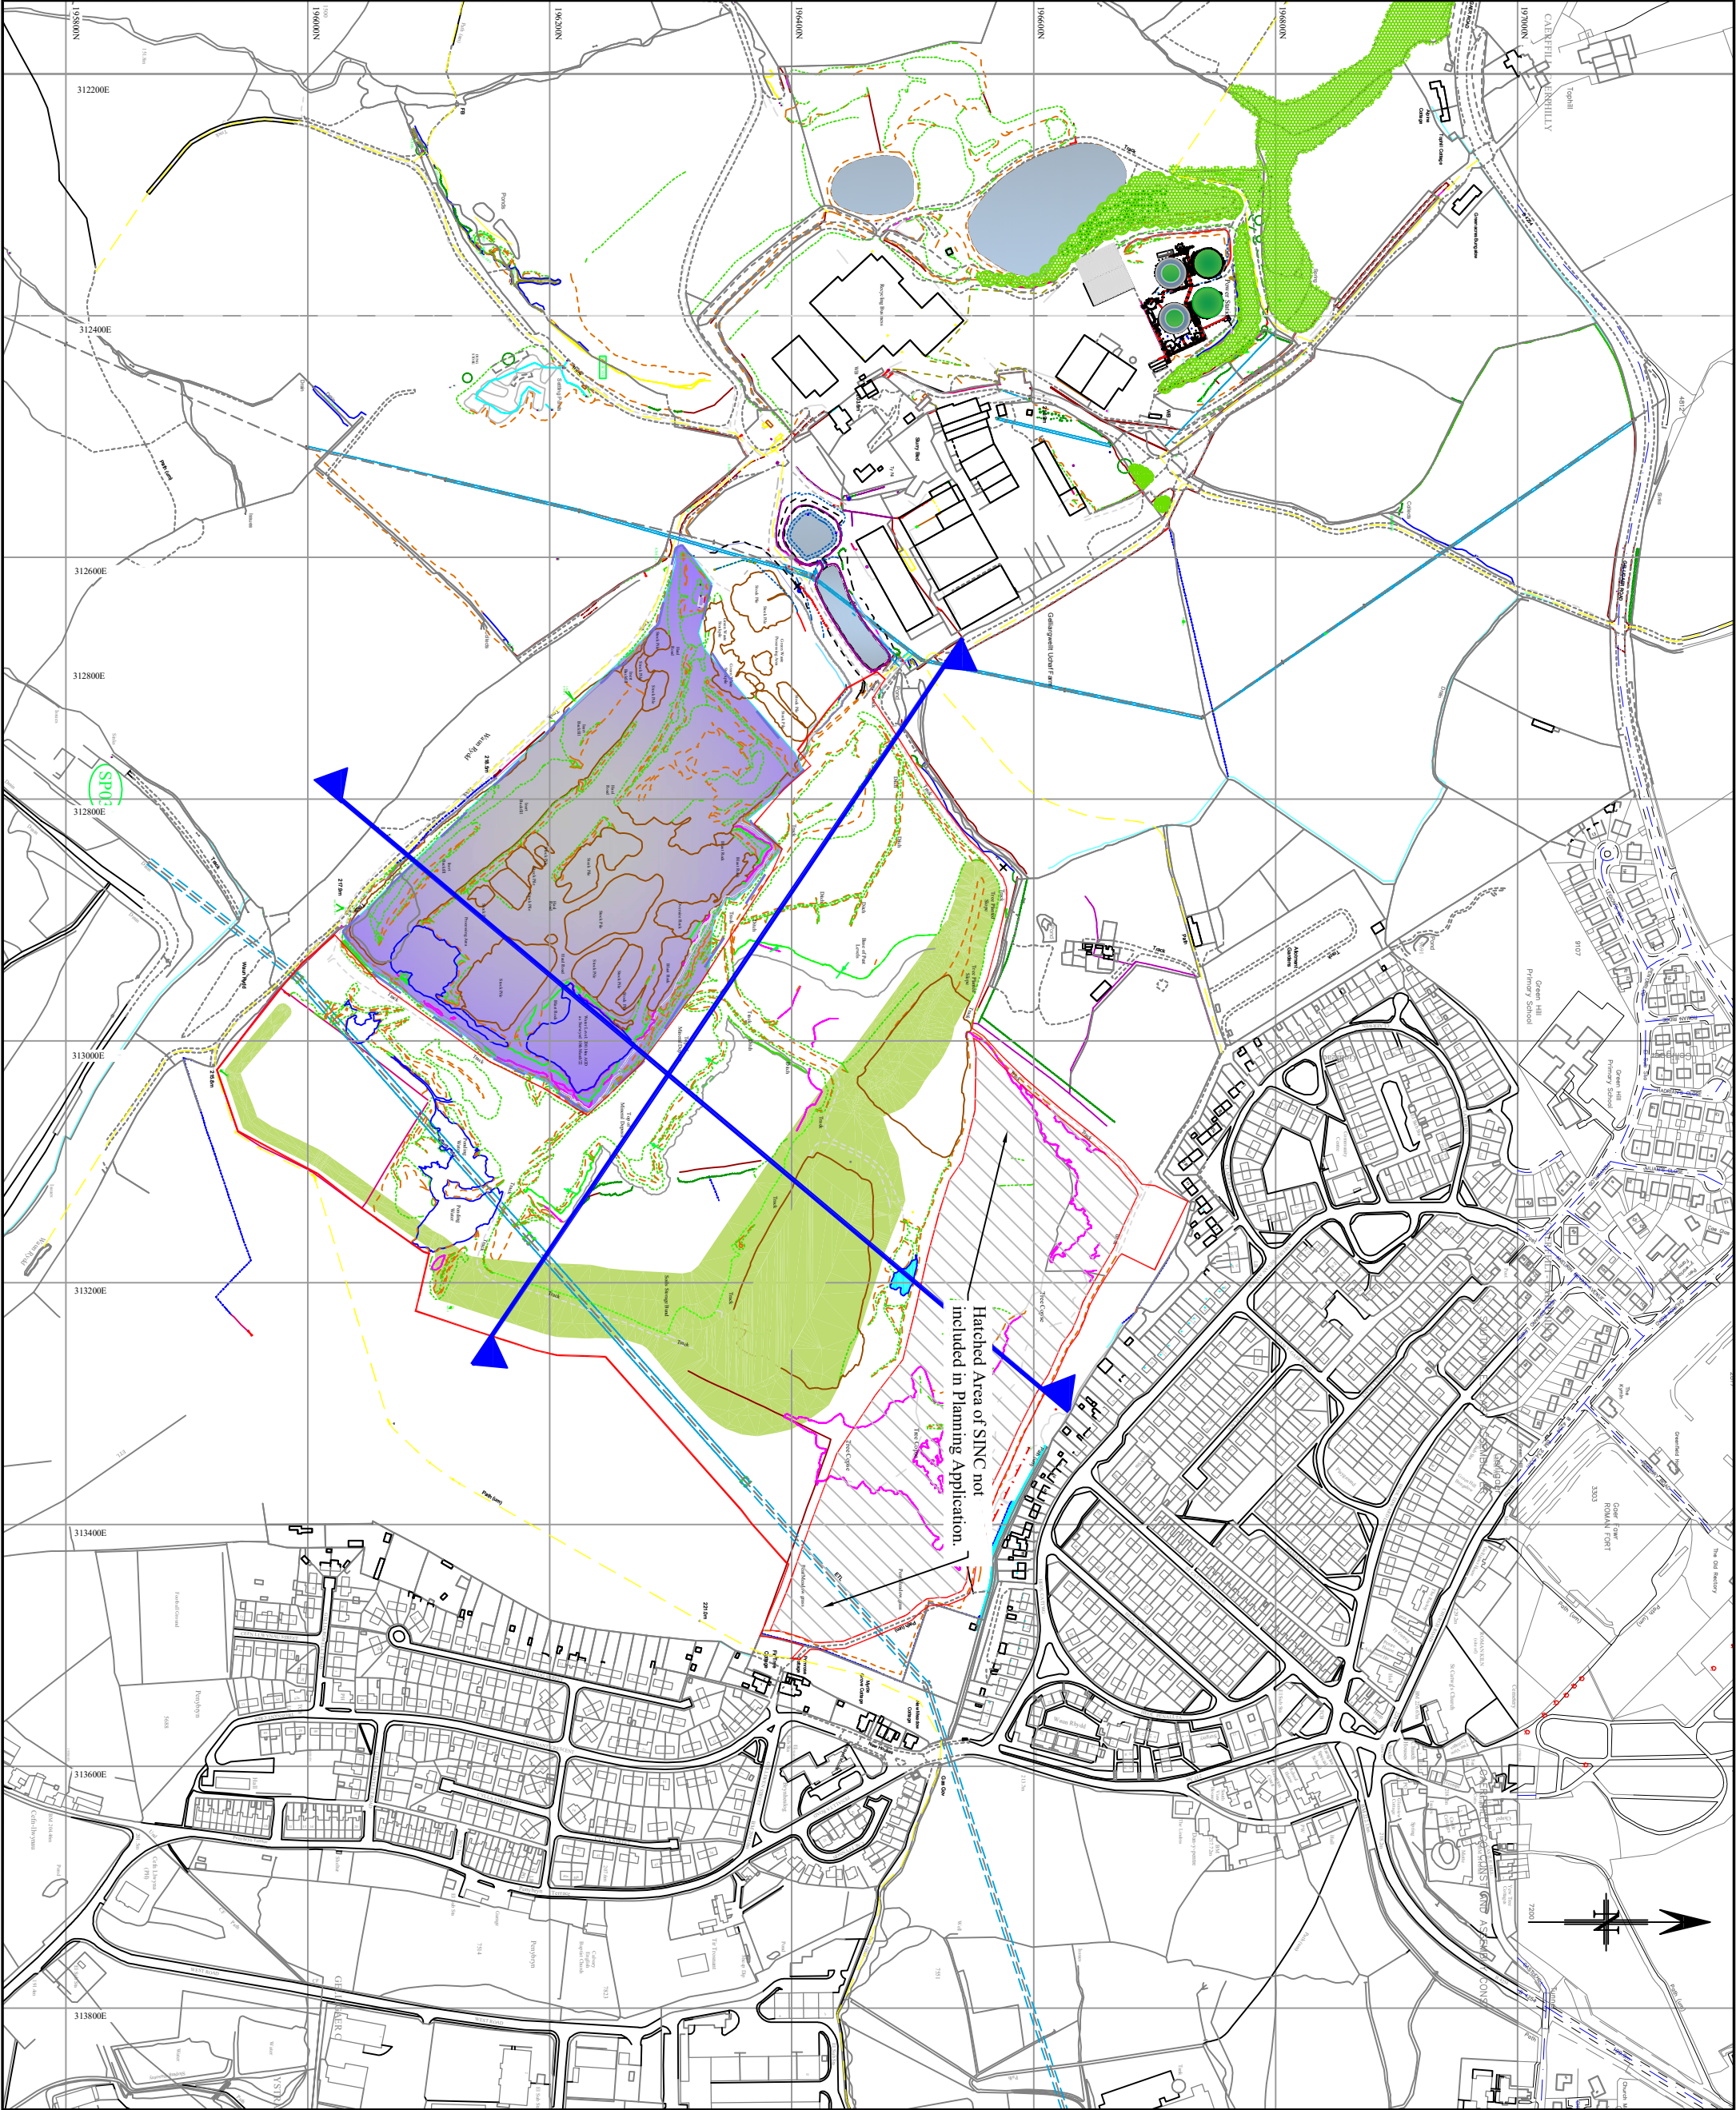

KEY

Application area ≈ 208,800m<sup>2</sup>

Screening bund

Access track

Quarry extent

Approximate PROW

Based upon the Ordnance Survey map with the permission of The Controller of Her Majesty's Stationery Office © Crown copyright.  
Licensee JPCE Ltd. (100052313)

|          |          |                                 |
|----------|----------|---------------------------------|
| B        | 20/06/24 | SECTION LOCATION LINES ADDED    |
| A        | 28/03/24 | MINOR AMENDMENTS TO NOTES & KEY |
| REV. NO. | DATE     | AMENDMENT                       |

JPCE Limited

JOHN PERKINS  
BRYN AGGREGATES LTD  
GELLIGARWELLT FARM  
GELLIGAR ROAD  
GELLIGAR  
CAERPHTLLY  
CF82 8PY

JOHN PERKINS  
CONSULTING ENGINEER  
Bromhall  
Abernant Road  
Aberdare CF44 0PY  
Tel 07889 644649  
e-mail jperce@btinternet.co.uk

DRAWING TITLE & SCALE  
PROPOSED EXTENSION TO TO EXISTING QUARRY AT GELLIGARWELLT FARM, GELLIGAR CF82 8PY

LOCATION PLAN

|                                          |                        |
|------------------------------------------|------------------------|
| Drawing Number<br>JPCE-BAL-2024-NQE-001B | Drawn By:<br>J PERKINS |
| Date:<br>January 2024                    | Scale<br>1:5000 @ A3   |
|                                          | Checked:<br>           |