


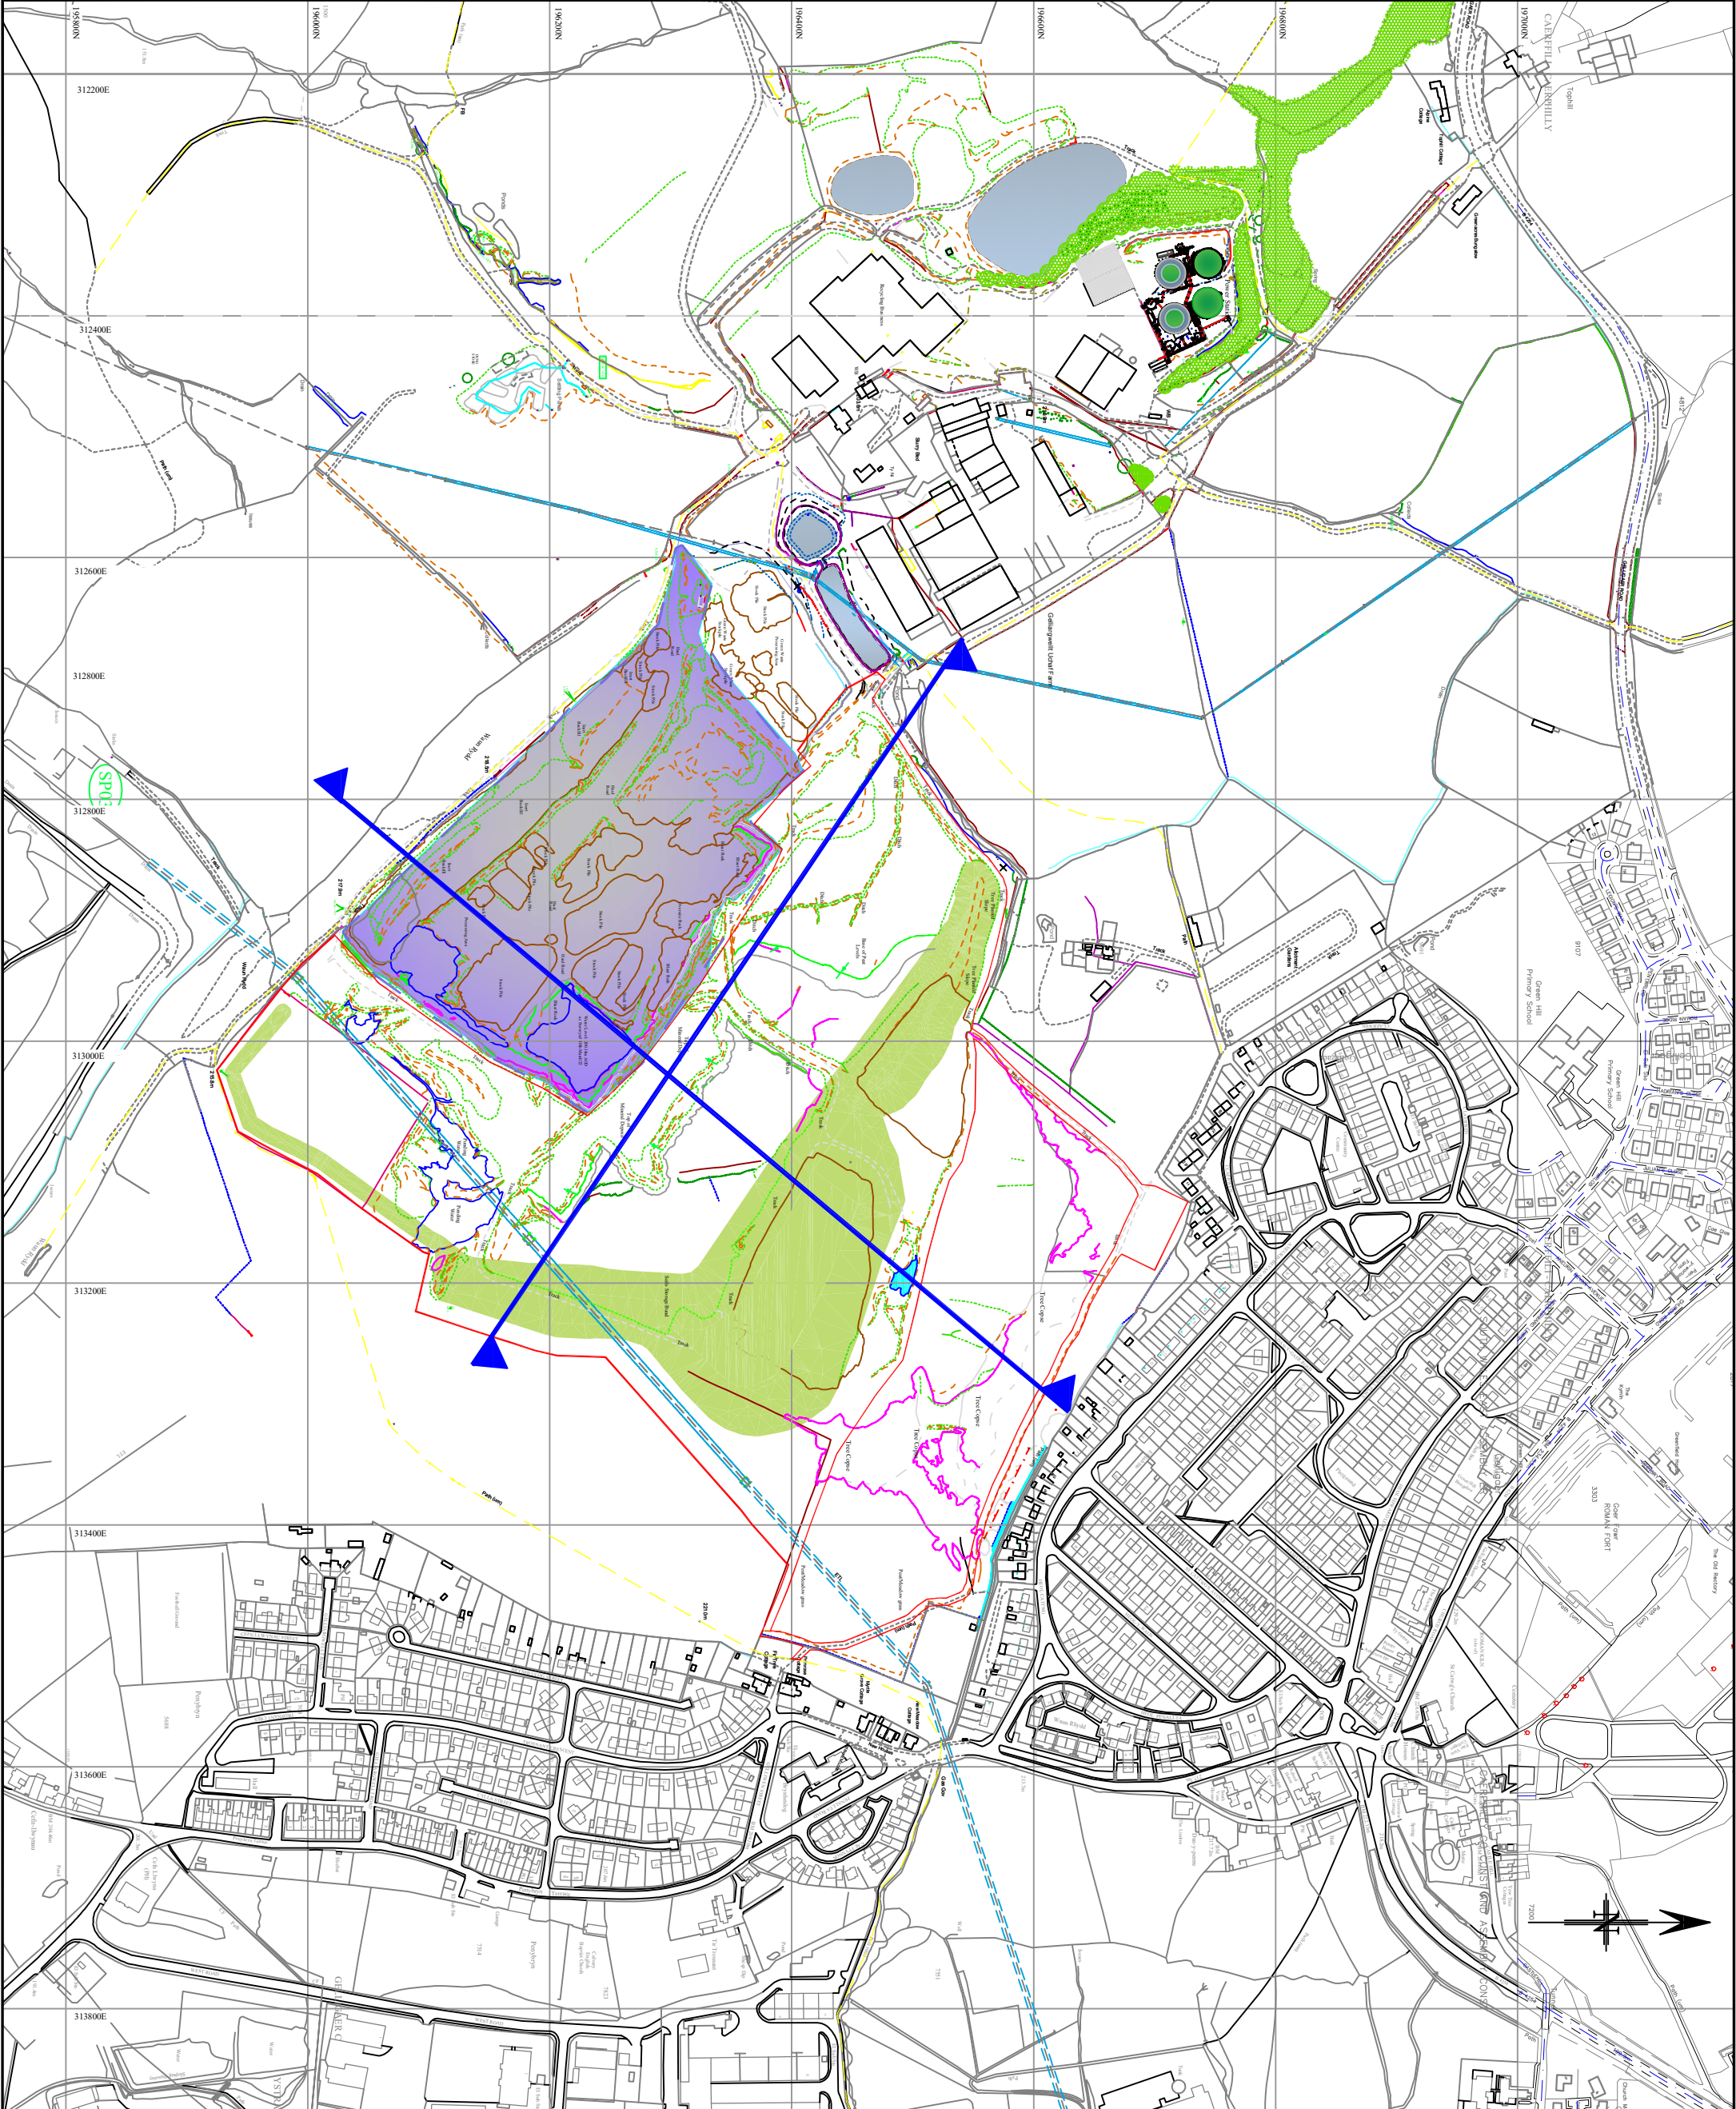

KEY

Application area ≈ 208,800m²

Screening bund

Access track

Quarry extent

Approximate PROW

Based upon the Ordnance Survey map with the permission of The Controller of Her Majesty's Stationery Office & Crown copyright.
Licensee JPCE Ltd. (100052313)

C	31/07/24	SINC NOTATION REMOVED
B	20/06/24	SECTION LOCATION LINES ADDED
A	28/03/24	MINOR AMENDMENTS TO NOTES & KEY
REV. NO.	DATE	AMENDMENT

JPCE Limited

JOHN PERKINS
BRYN AGGREGATES LTD CONSULTING ENGINEER
GELLIGARWELLT FARM
GELLIGAR ROAD
CAERPHILLY
CF82 8PY

JOHN PERKINS
Abernant Road
Aberdare CF44 0PY
Tel 07889 644649
e-mail jperce@hotmail.co.uk

DRAWING TITLE & SCHEME
PROPOSED EXTENSION TO TO EXISTING QUARRY AT GELLIGARWELLT FARM, GELLIGAR CF82 8FY

LOCATION PLAN	
Drawing Number JPCE-BAL-2024-NOE-001C	Drawn By: J PERKINS
Date: January 2024	Scale 1:5000@A3
	Checked: