


NOTES



REV	DESCRIPTION	DATE	BY
-----	-------------	------	----

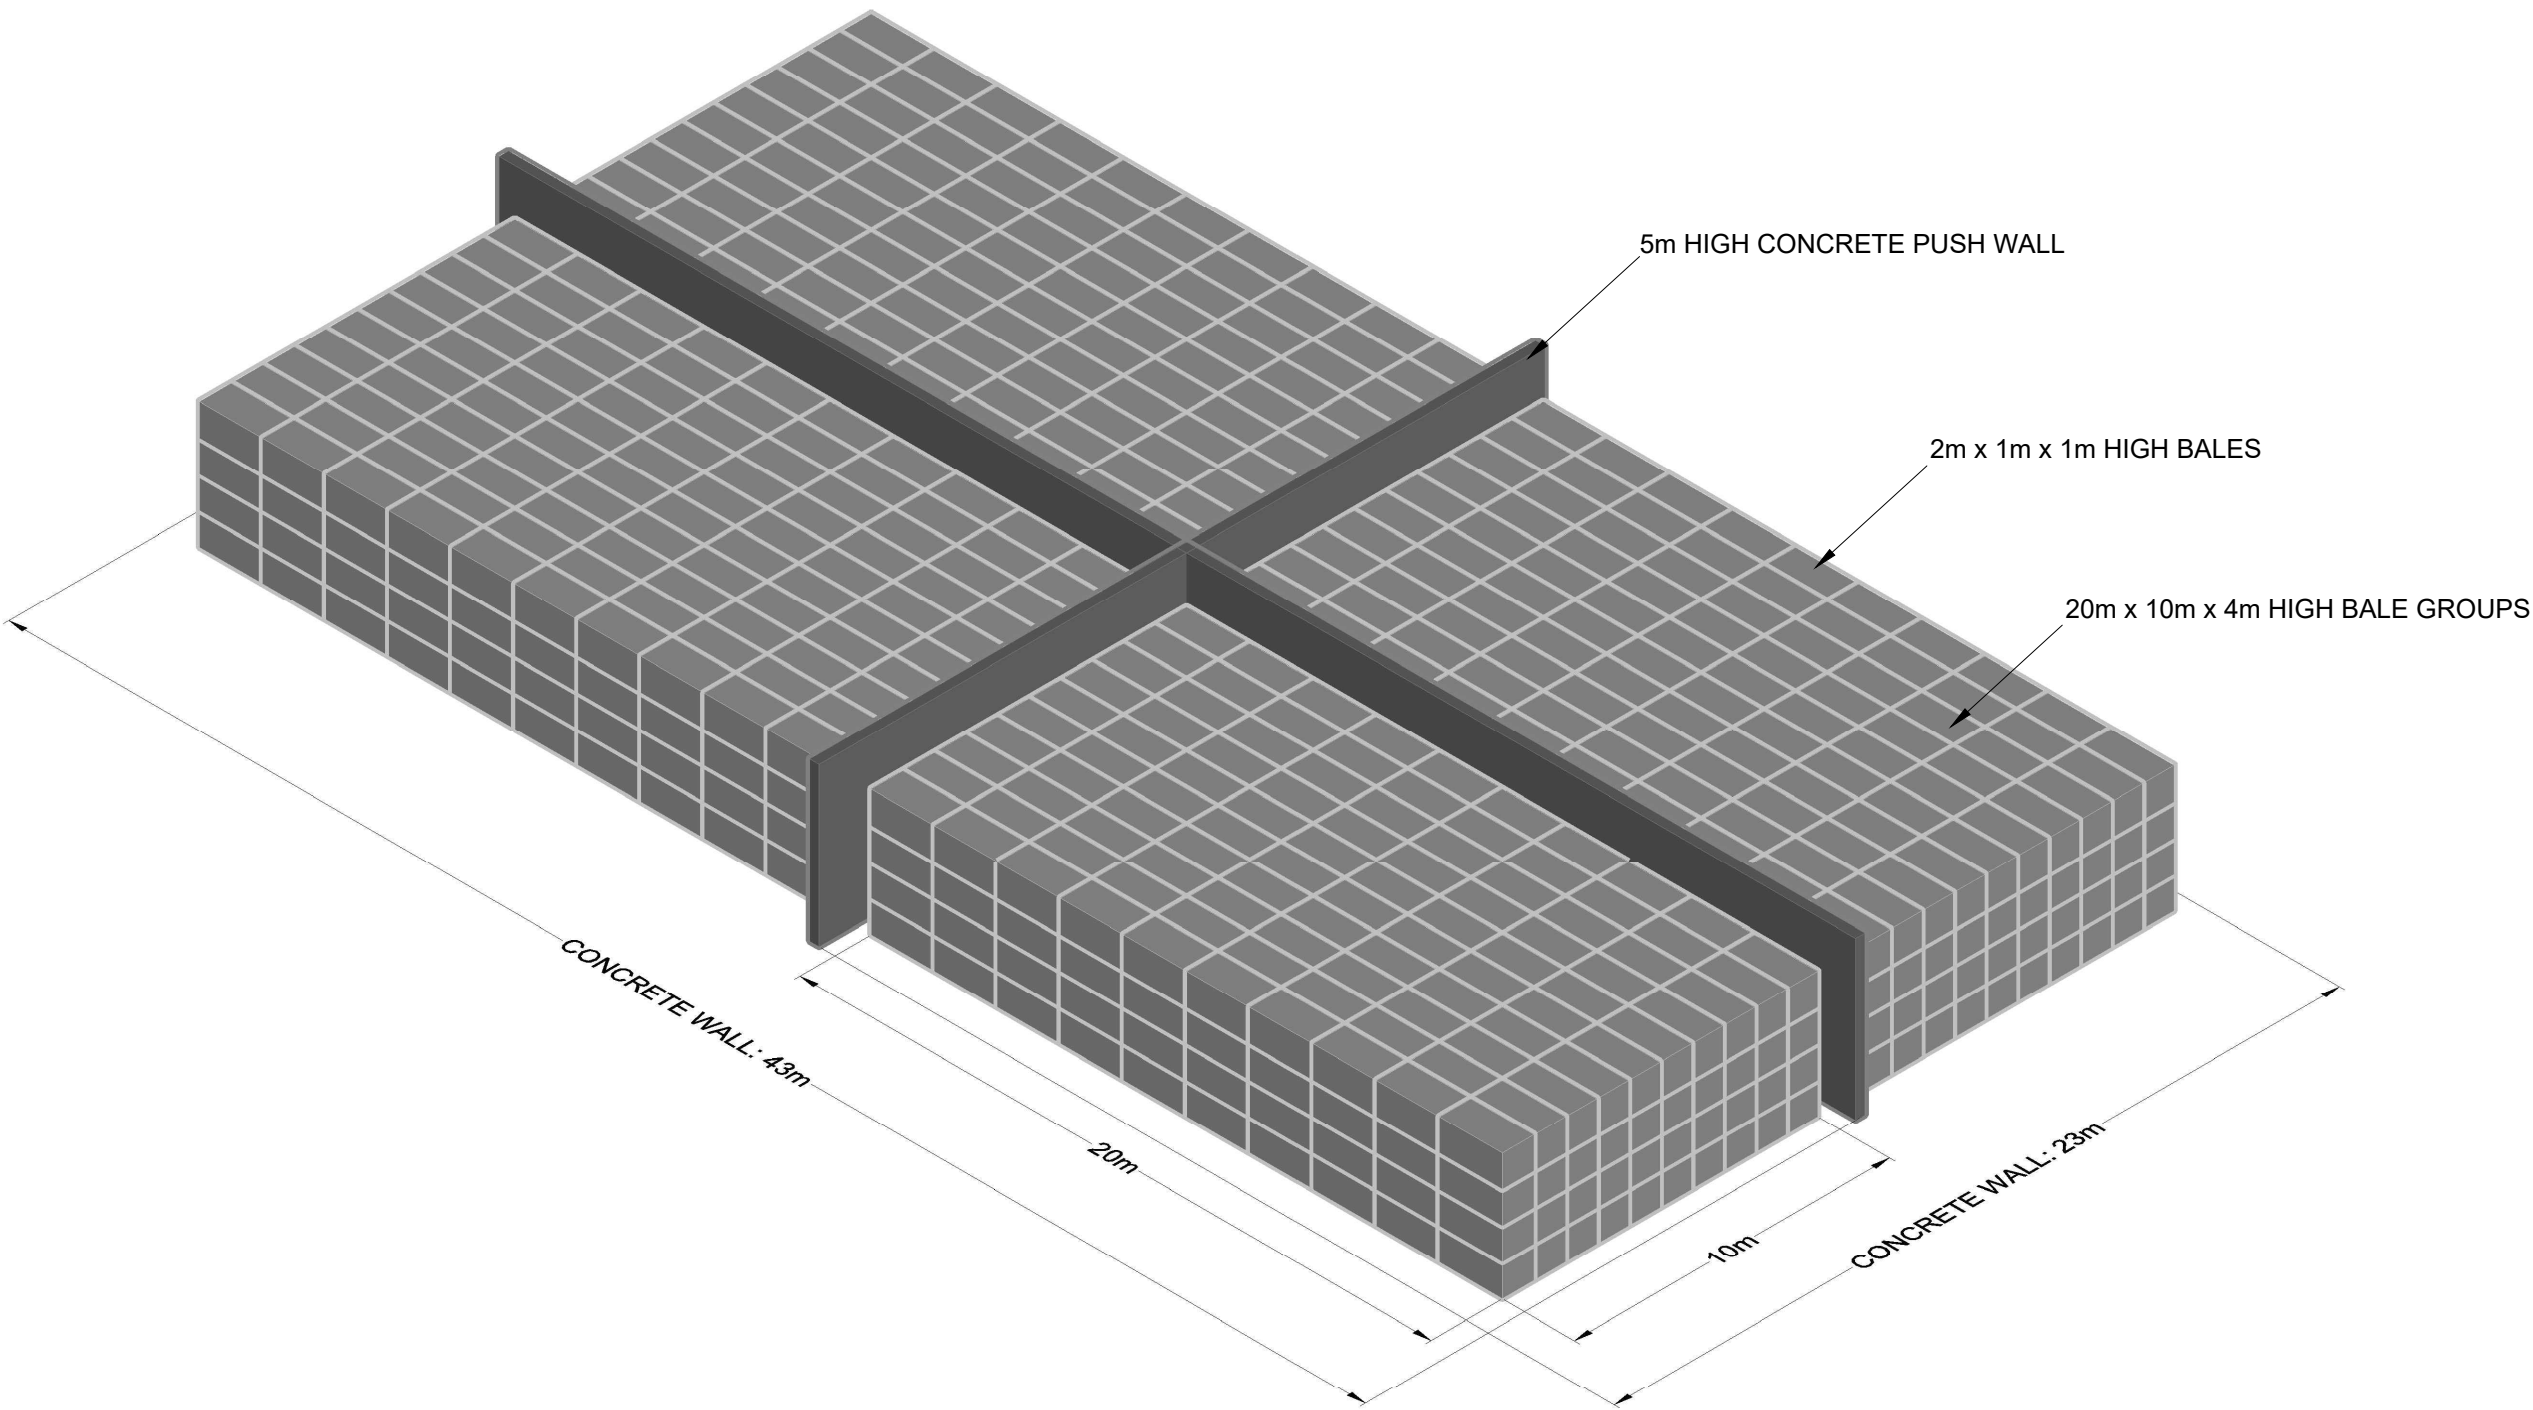

JOB TITLE

GOAT MILL ROAD,
MERTHYR

DRAWING TITLE

PROPOSED BALE
STORAGE DETAILS

DRAWN	DATE	APPROVED	DATE
S.T	28/2/2022	F.W	28/2/2022

SCALE	SHEET	DRAWING NUMBER	REVISION
NTS	A3L	JAY1001/04/22	0