



SITE LOCATION PLAN
AREA 2 HA
SCALE: 1:1250 on A4
CENTRE COORDINATES: 303751 , 209159

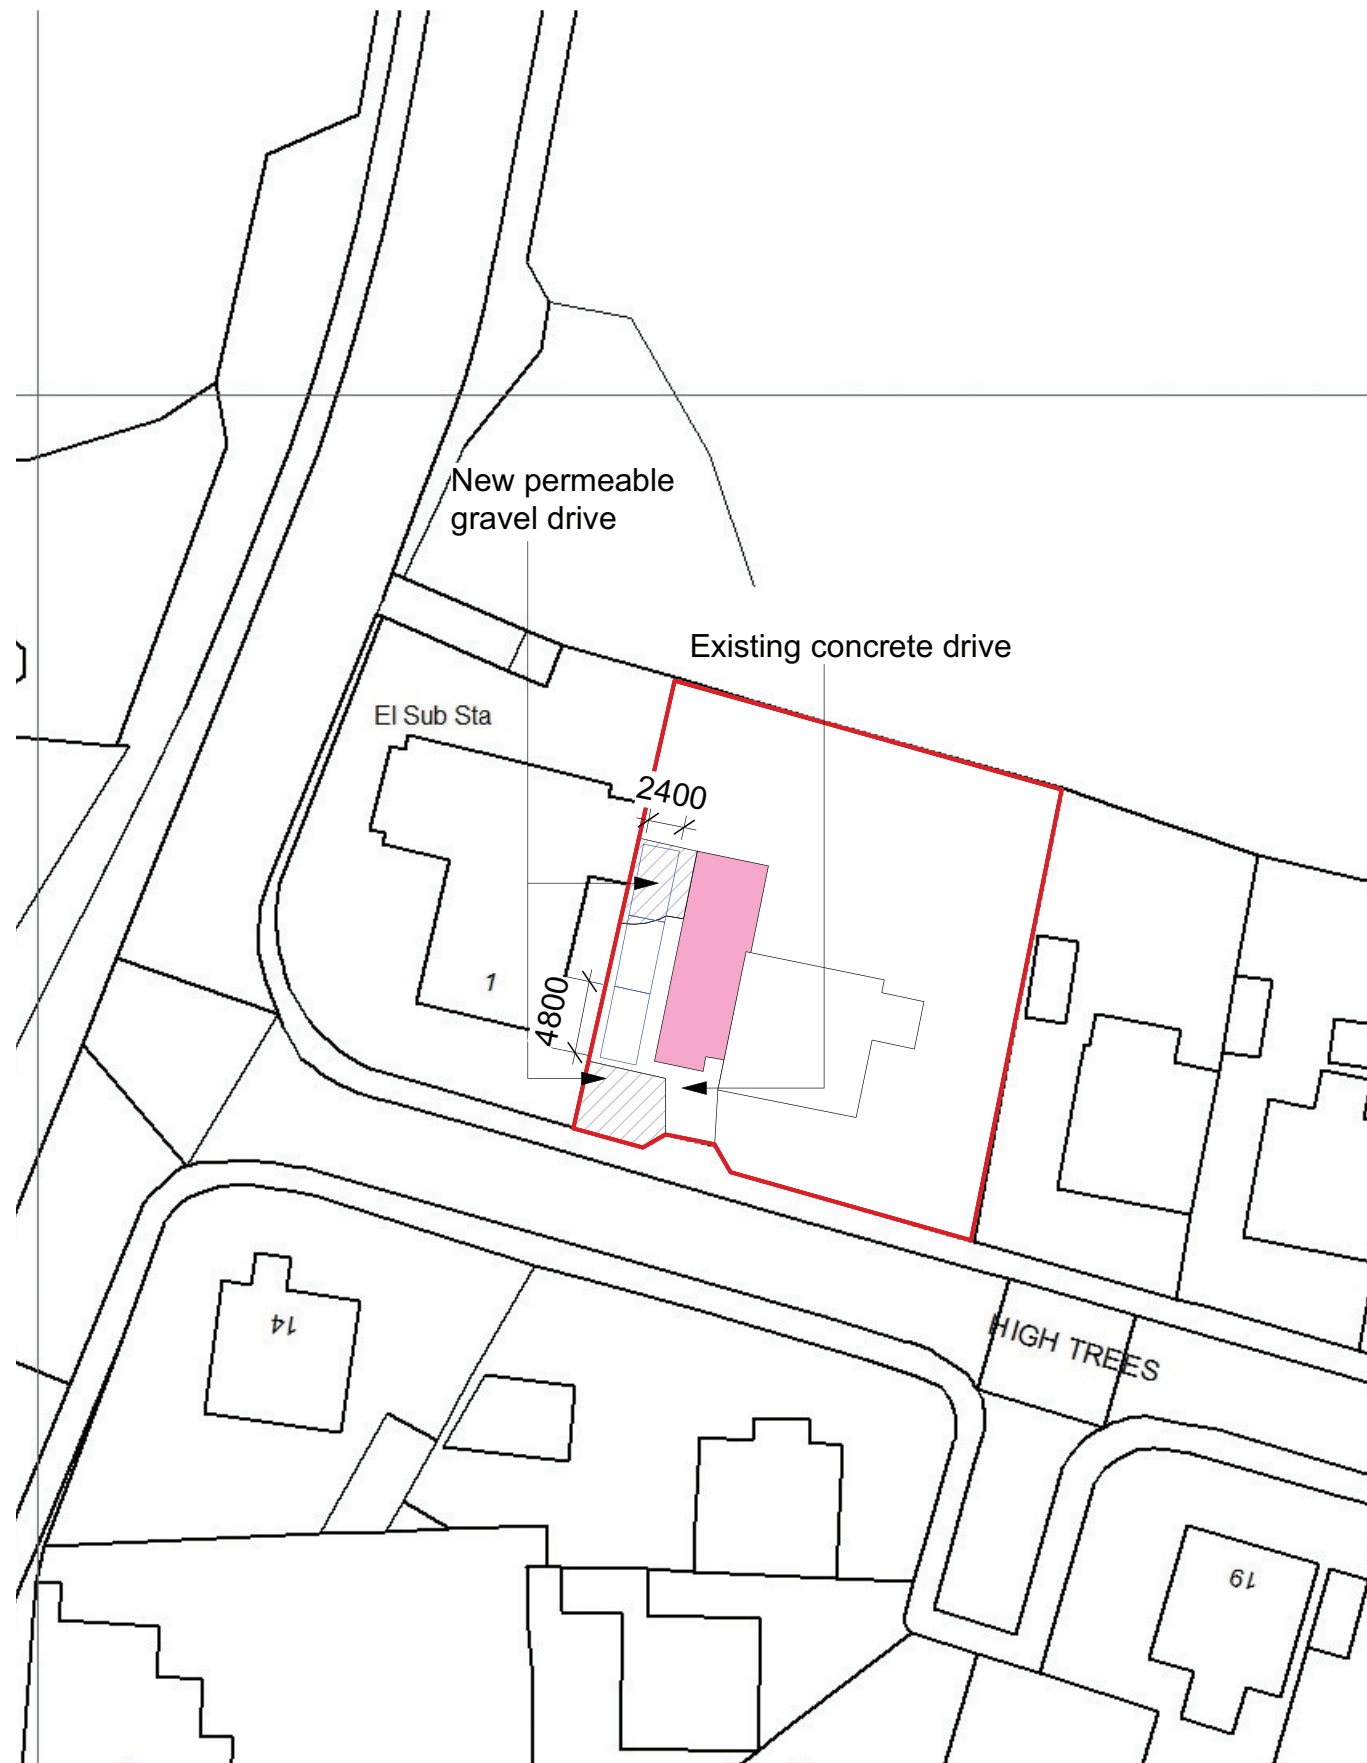

Supplied by Streetwise Maps Ltd
www.streetwise.net
Licence No: 100047474
08:56:18 24/11/2022

North

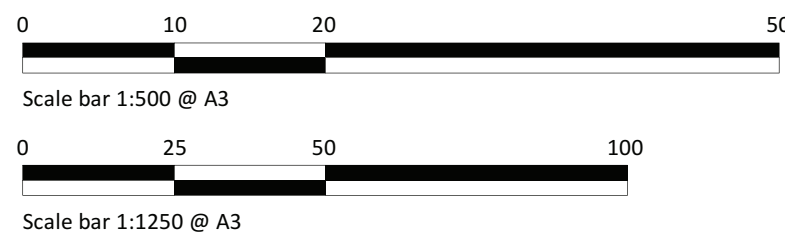

Skerryvore Designs Ltd
Sexton's Tower
2 Caerphilly Road
Bassaleg,
Newport,
NP10 8LE.
Phone **01633 897922**
Mobile **07816 934352**
steve_groucott@hotmail.com

JOB
TITLE 2 High Trees,
Trefechan,
Merthyr Tydfil
CF48 2LE

DRAWING
TITLE Block and location plan

DRAWING No. SD788-00B

SCALE 1:500 / 1:1250 @ A3

DATE March 2023