




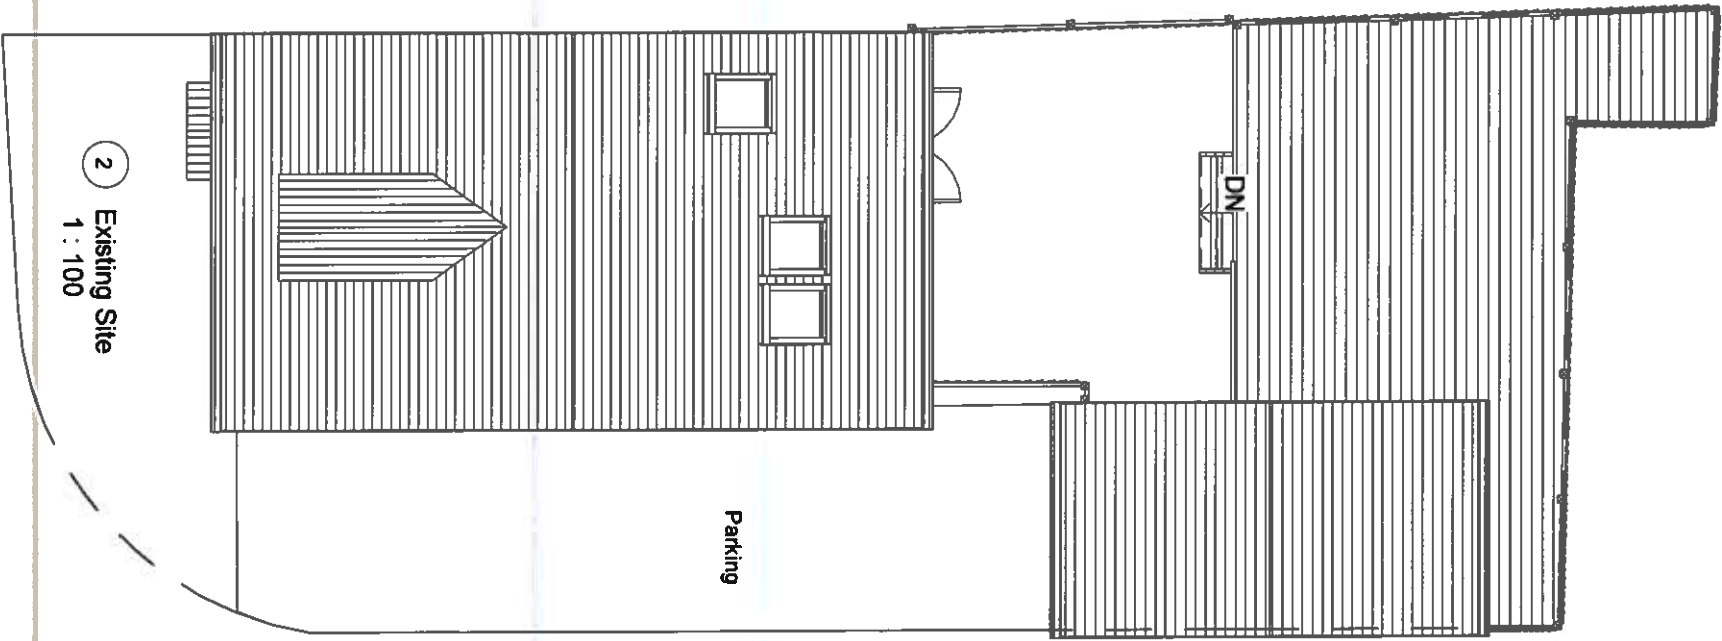

2 Existing Site
1 : 100

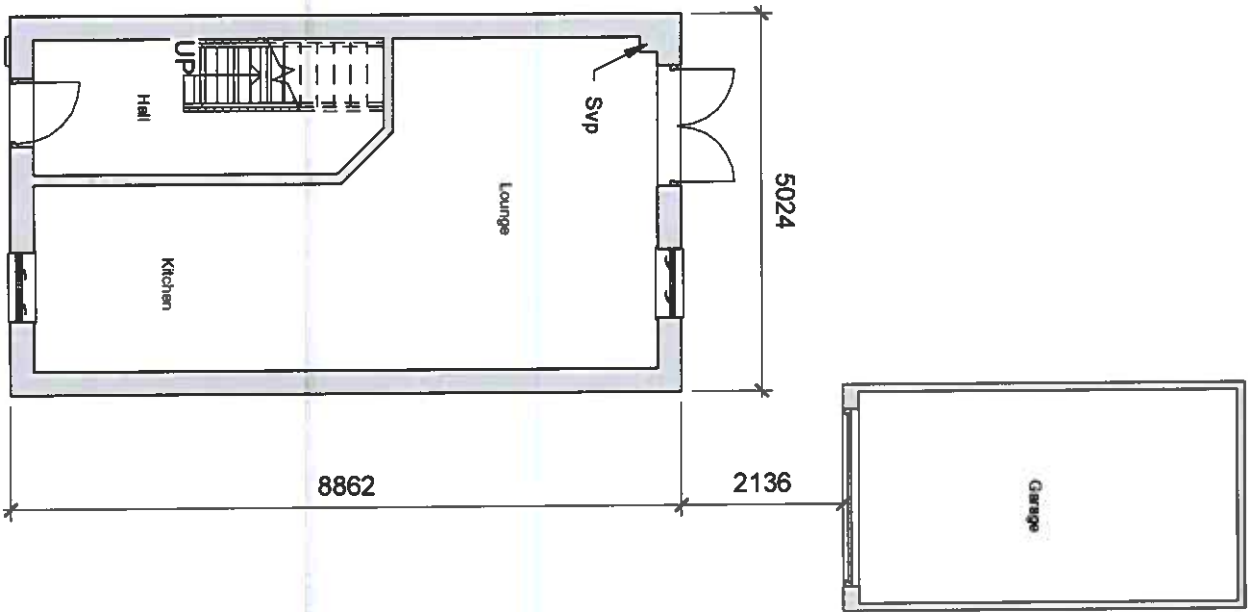

1 Existing Ground Floor
1 : 100

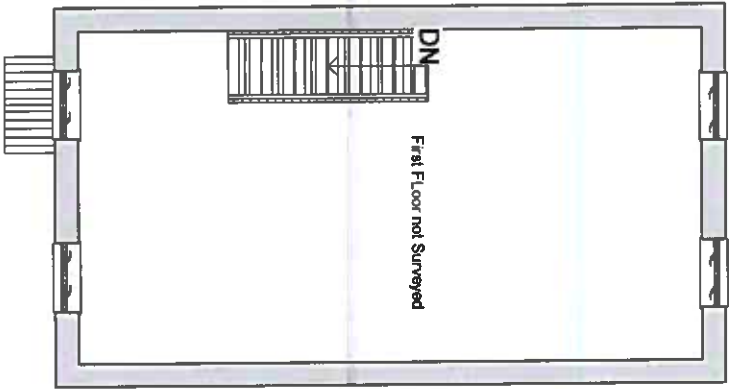

3 Existing First Floor
1 : 100

Address	Drawing	Date
3 CLOS V BUNIAN, GOLF DAMEL, MENTHAY	Existing Plans	15 January 2022
Tydfil, CF47 0JB		
Project	Drawing No	Scale - A3
Single storey extension to side	CB-01	1 : 100