
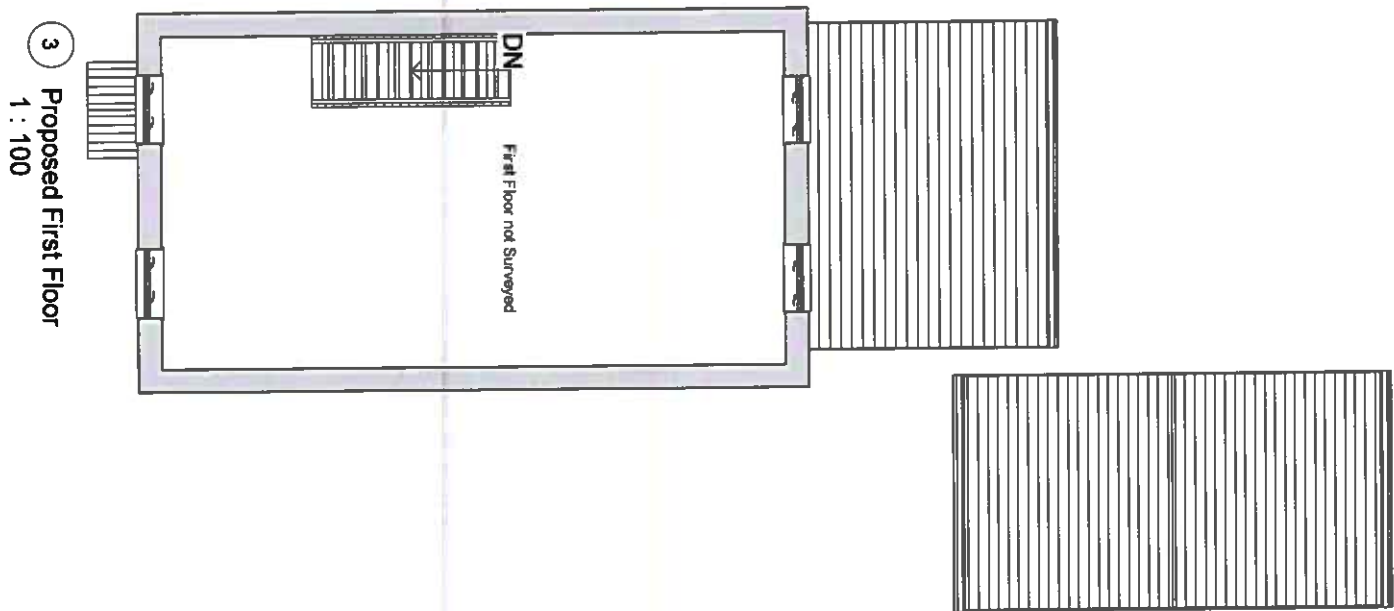
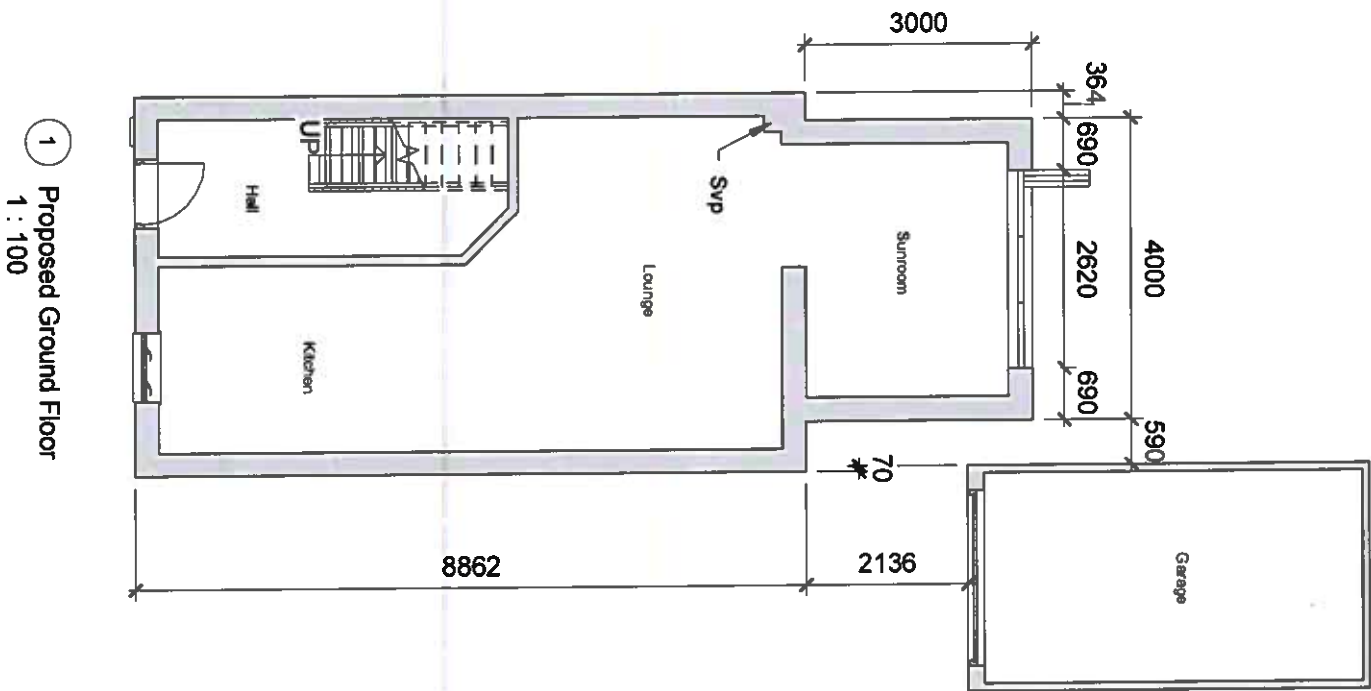


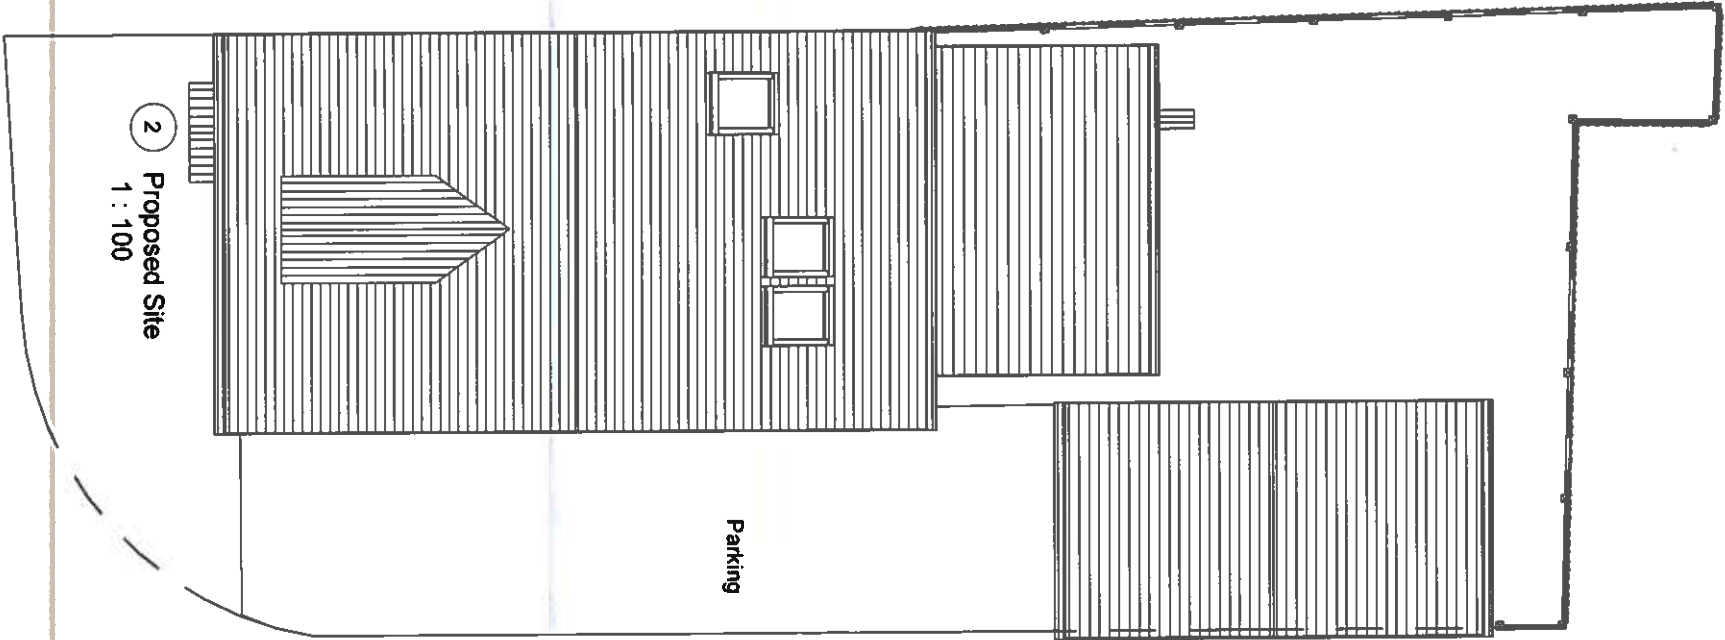

Address	Drawing	Date
3 Glos Y Brynlan, Gelli Ddweli, Merthyr Tydfil, CF47 0JB	Proposed Plans	15 January 2022
Project	Drawing No	Scale - A3
Single storey extension to side	CB-03	1 : 100