




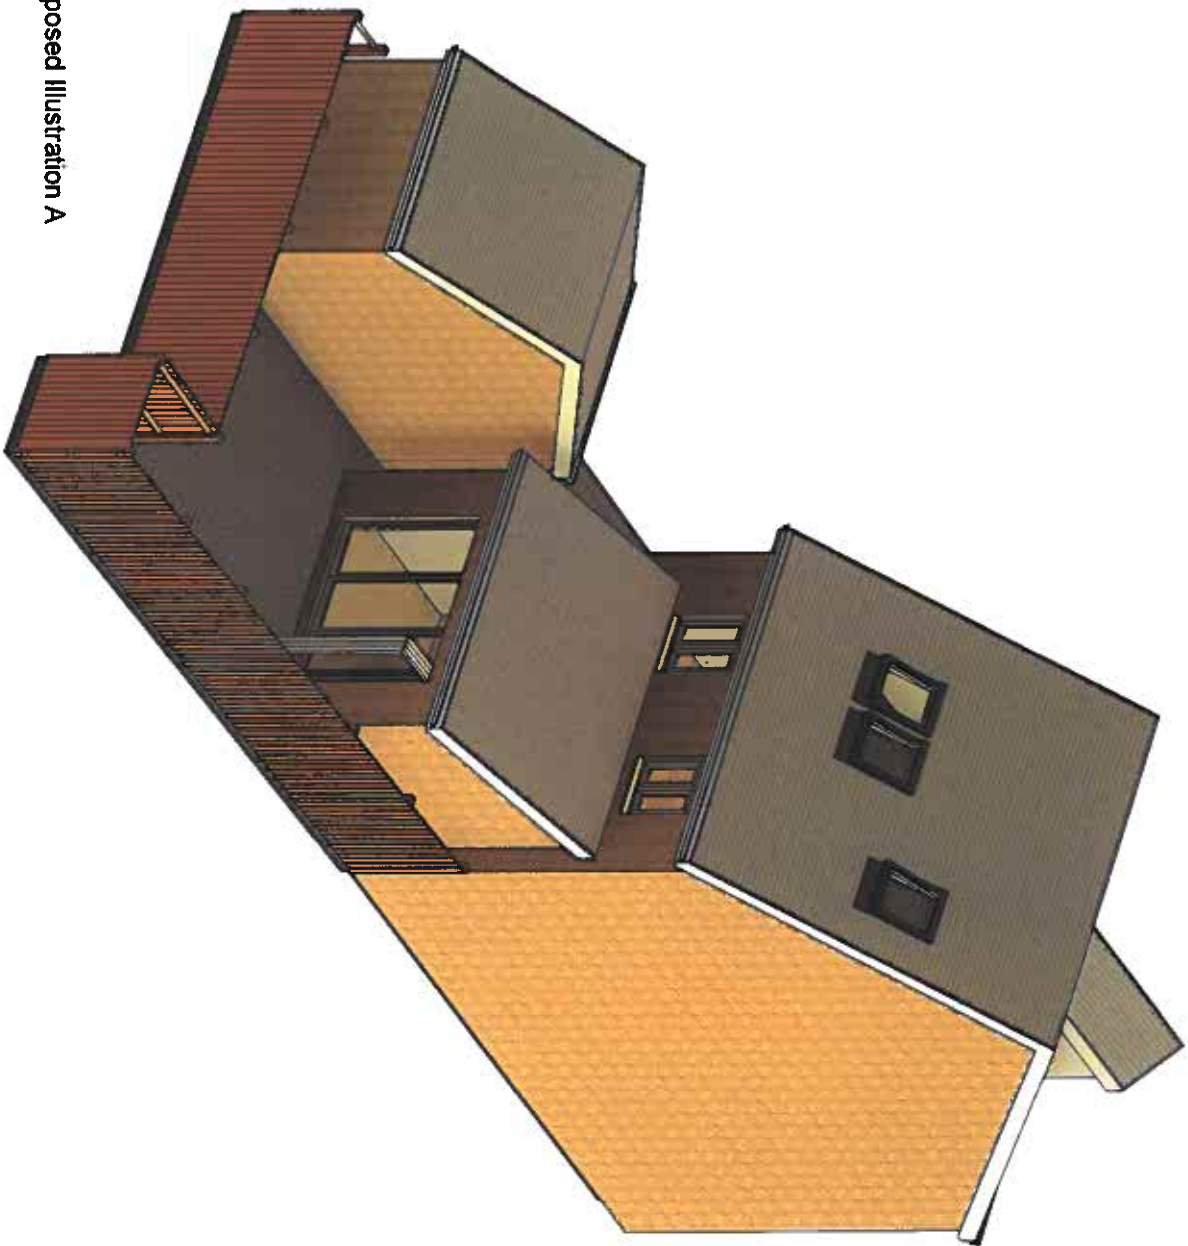

1 Proposed Illustration A

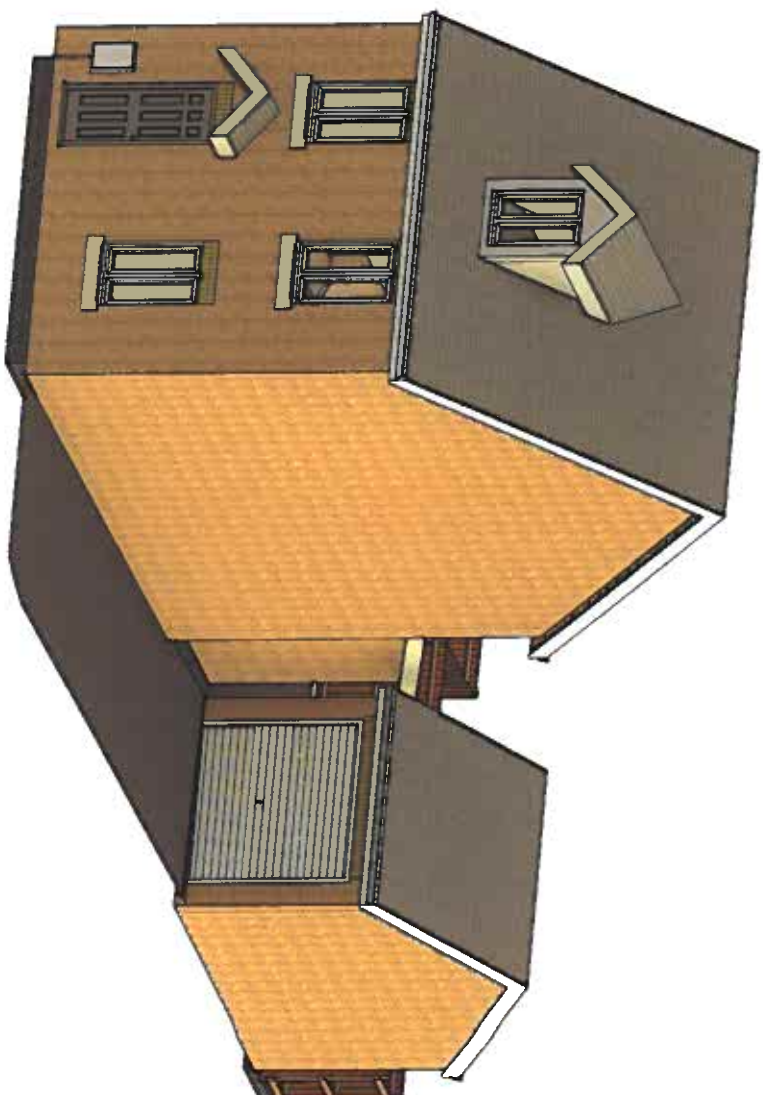

2 Proposed Illustration B

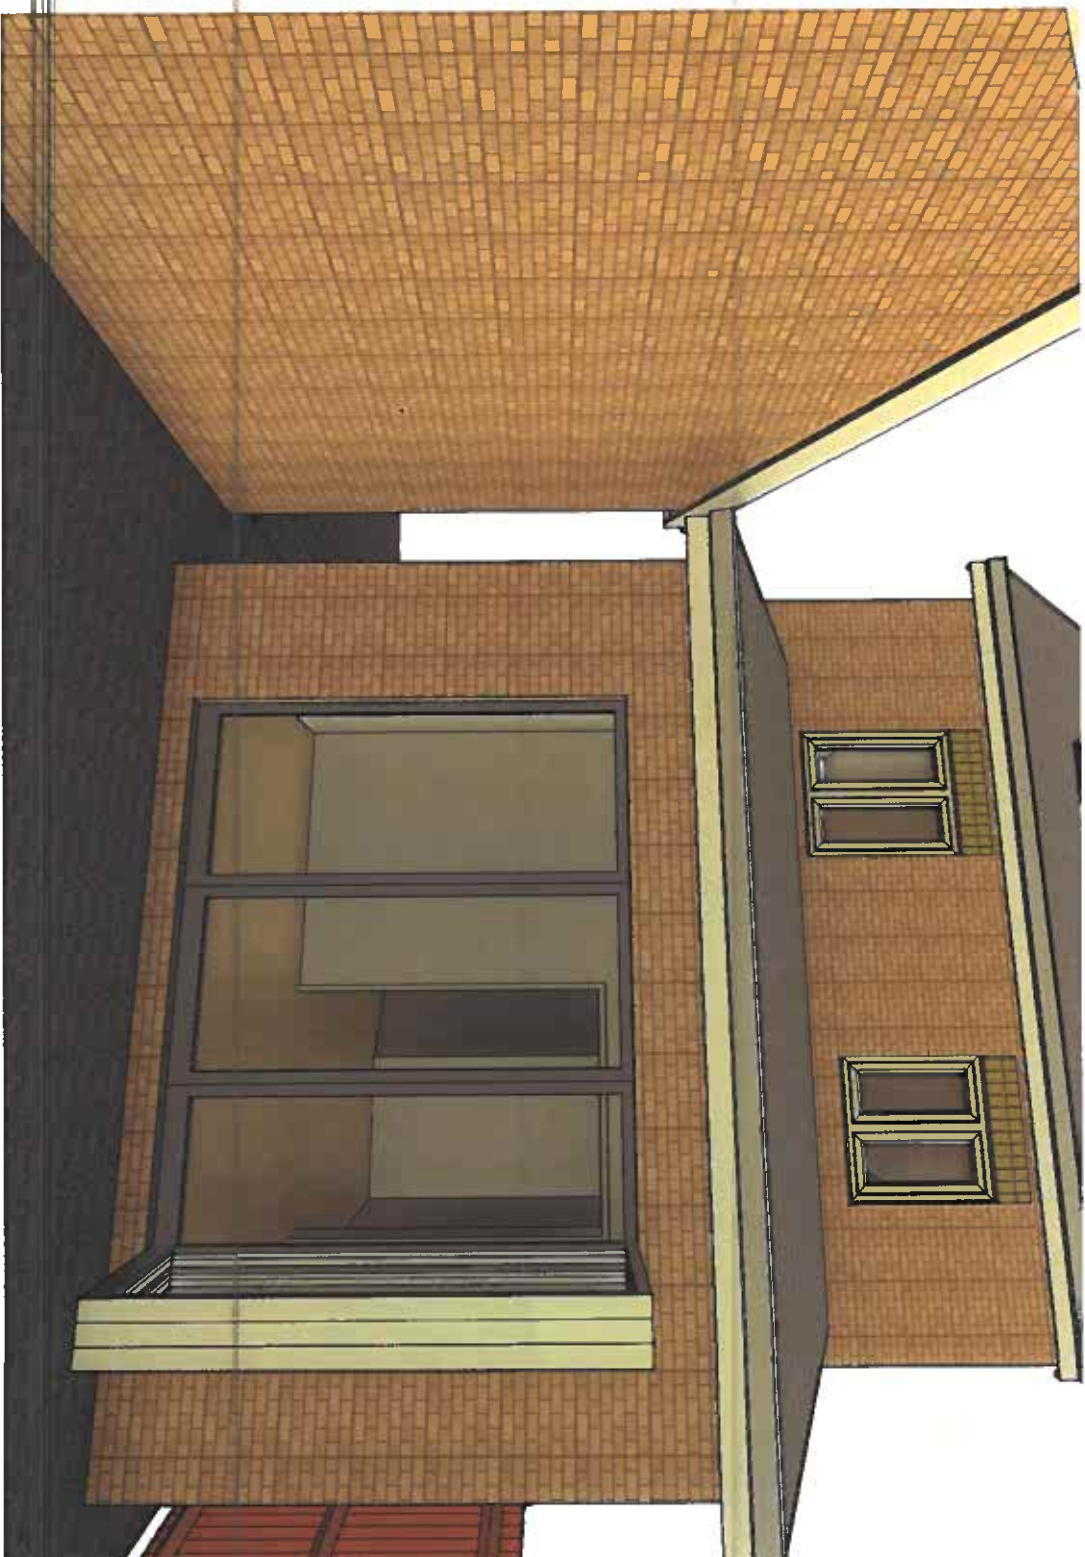

3 Proposed Access

Address	Drawing	Date
3 CLOS Y BRYNAN, GOLF DANEL, MENTHUYR TYDFIL, CF47 0JB	Proposed Illustrations	15 January 2022
Project	Drawing No	Scale - A3
Single storey extension to side	CB-06	