


PROPOSED

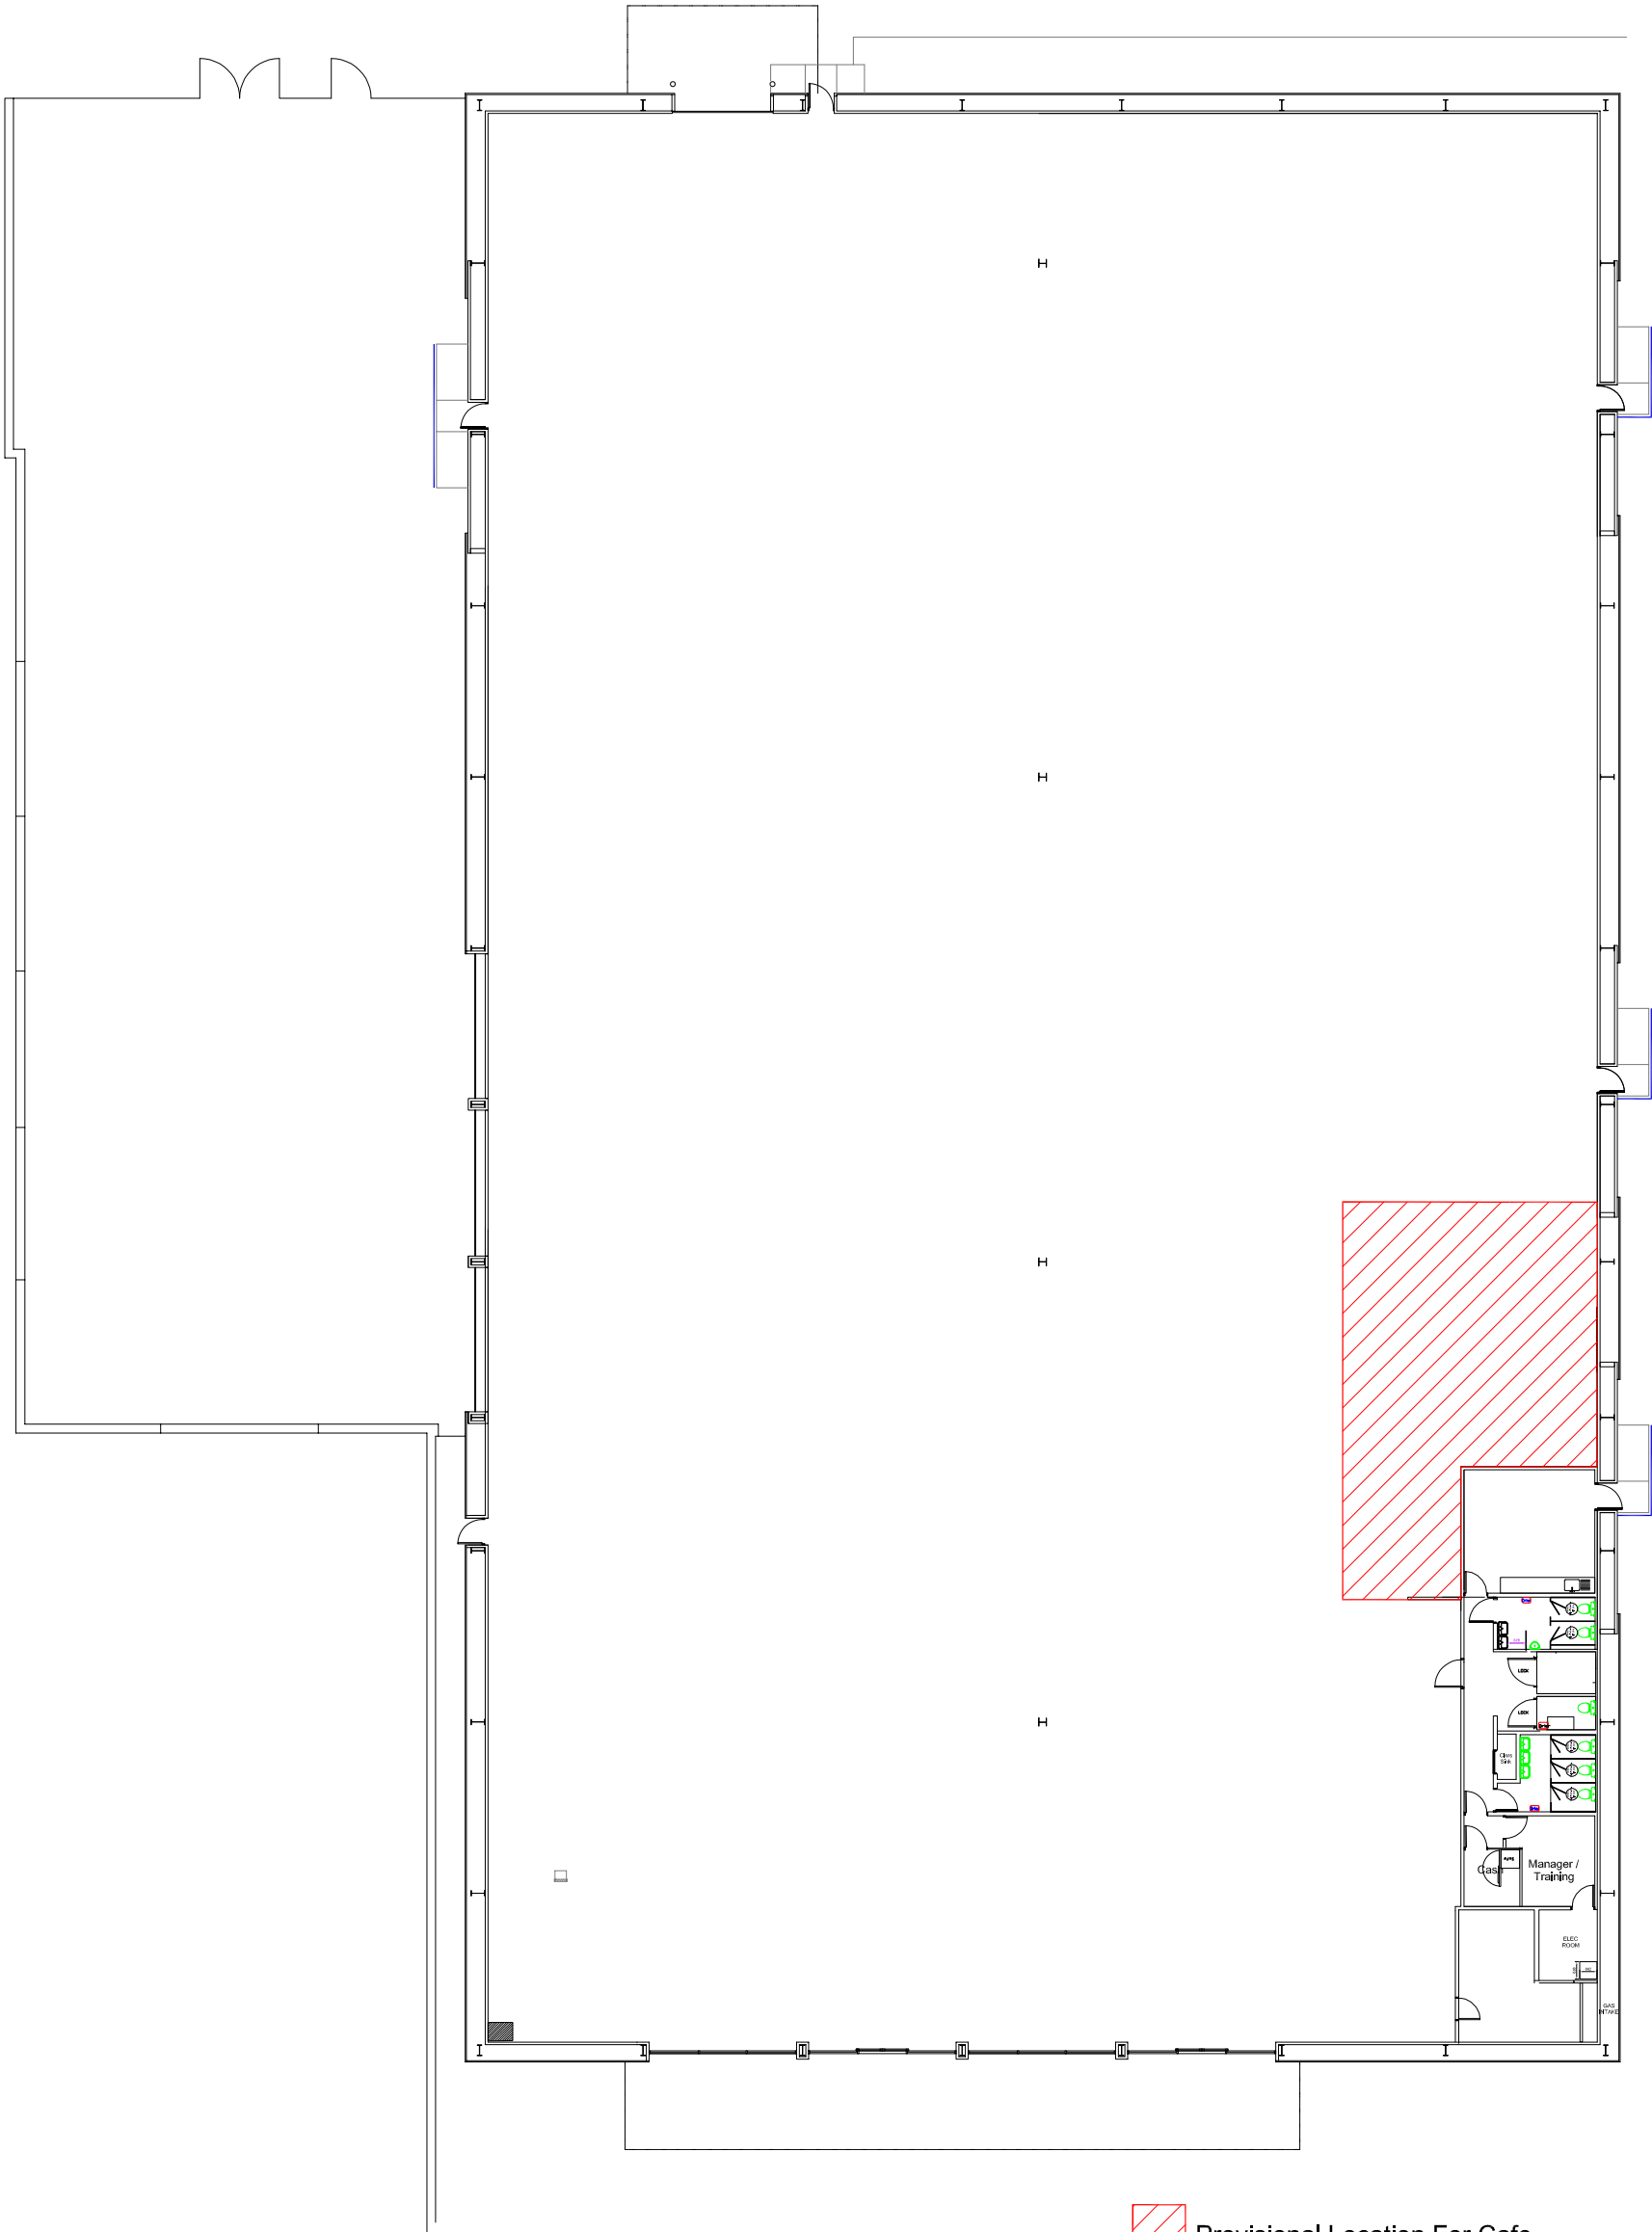

 Provisional Location For Cafe

PROJECT		
Unit A Pendamddu Industrial Estate Dowlais Merthyr Tydfil		
TITLE		
PROPOSED		
STORE NO	DRAWING NO	REVISION
	001	
DATE	SCALE	DRAWN
	1:100 @ A0	