



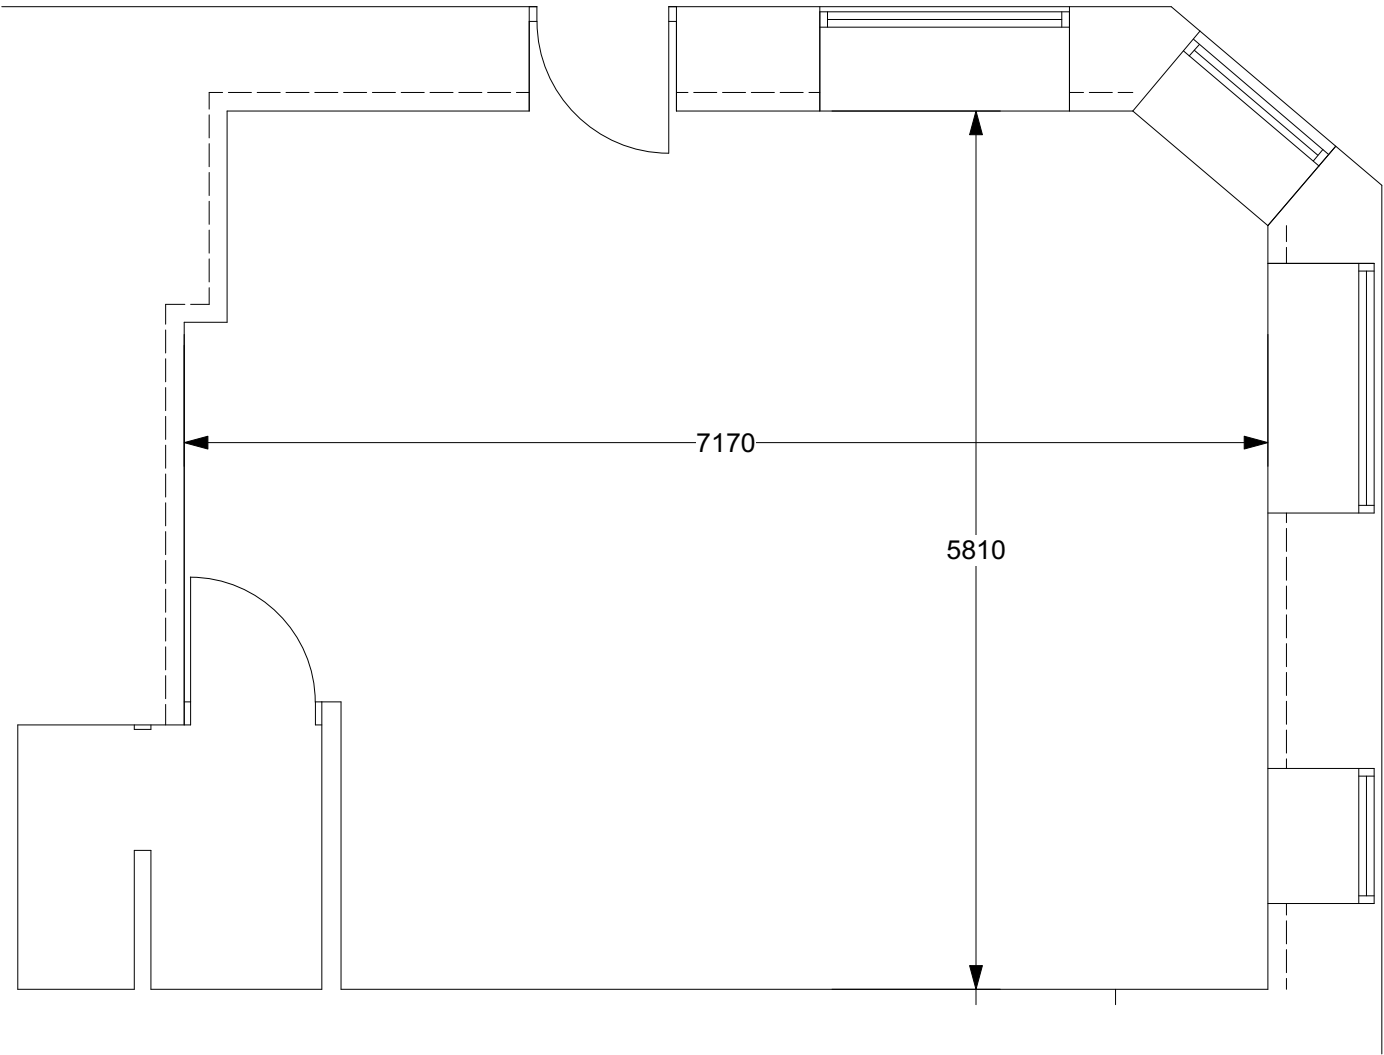

EXISTING FLOOR PLAN (Tanning Studio)

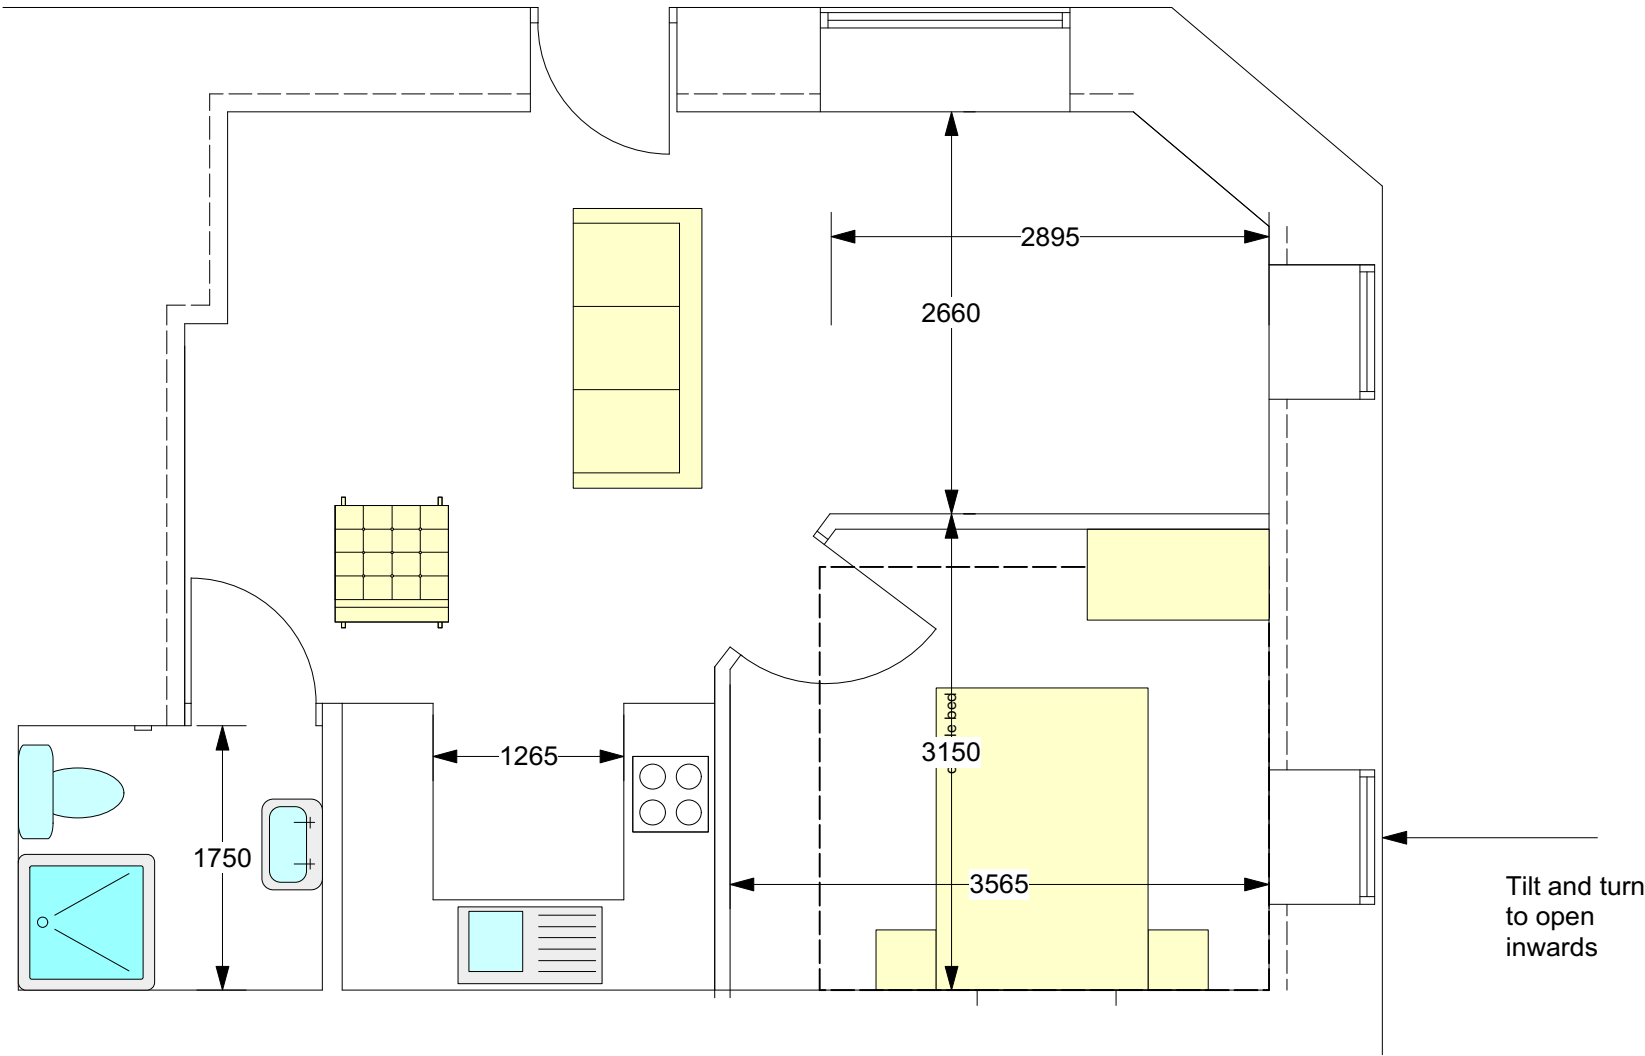

PROPOSED FLOOR PLAN (FLAT)

 George and Co.

Shop converted to flat
Jamie Collins
1 Walters view
Walters Street Merthyr tydfil
CF48 3AW

018.01		Plans	
planning	1:50@A3	Mar '21	CG
1st Floor Woodfired Studios 62 High St Merthyr Tydfil CF37 8DE 07830328652 hello@georgeandco.studio www.georgeandco.studio			
DO NOT SCALE THIS DRAWING		©George and Co.	

