


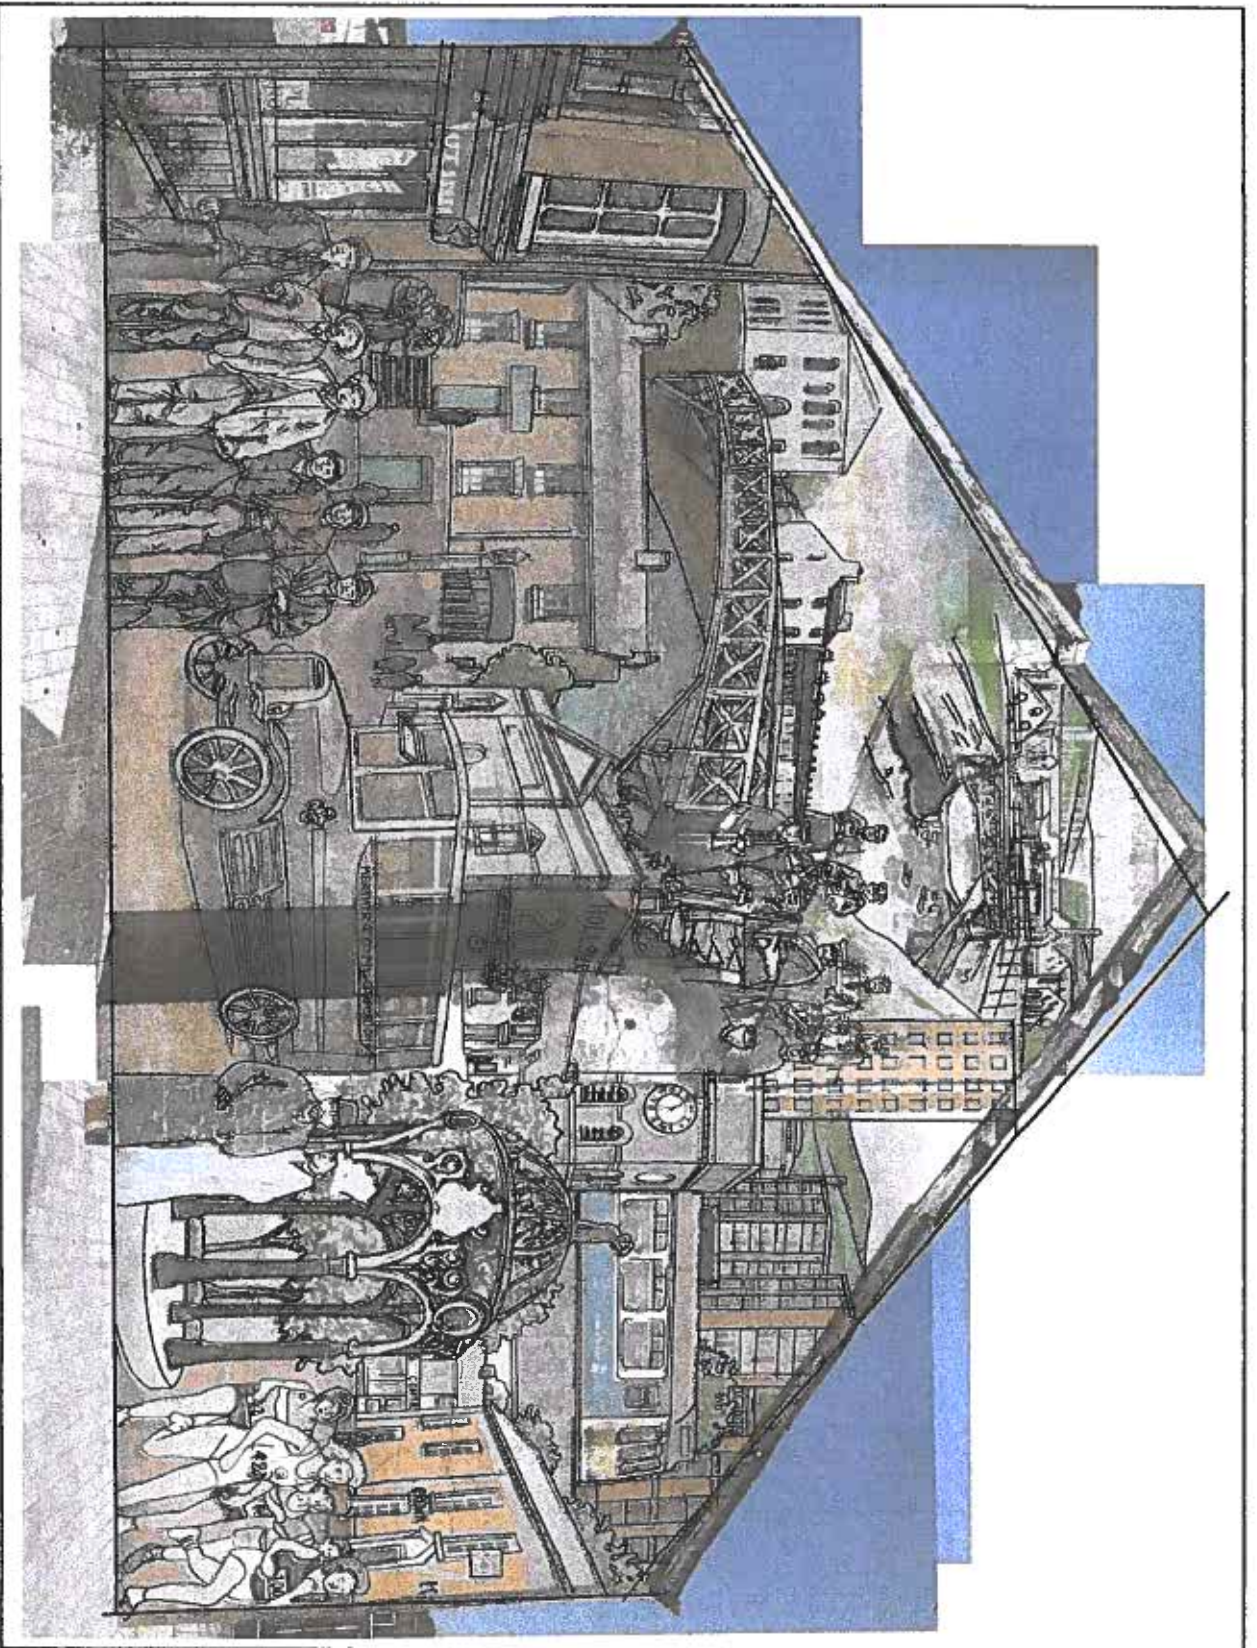

PROPOSED REPLACEMENT MARIAL HISTORICAL TOWNSCAPE OF MERTHYR

Philip Griffiths - Architect,
3 Saint Johns Close, Cwm Coad,
Merthyr Tydfil, CF47 2PE,
Tel & Fax 01685 370812,
E Mail : philg@philgriffiths.co.uk

Client - High Street Baptist Chapel,
High Street, Merthyr Tydfil, CF47 2DN,
Tel No: 07940 804660 or
Tel No: 07940 734605

Proposed Replacement of Chapel Hall,
High Street Baptist Chapel, High Street,
Merthyr Tydfil, CF47 2DN,
PROPOSED REPLACEMENT MARIAL
HISTORICAL TOWNSCAPE OF MERTHYR
ARTISTS MOCK UP

Date,	Nov. 2000.
Drawn by,	PG.
Scale,	N.T.S.
Drawing Number.	11