




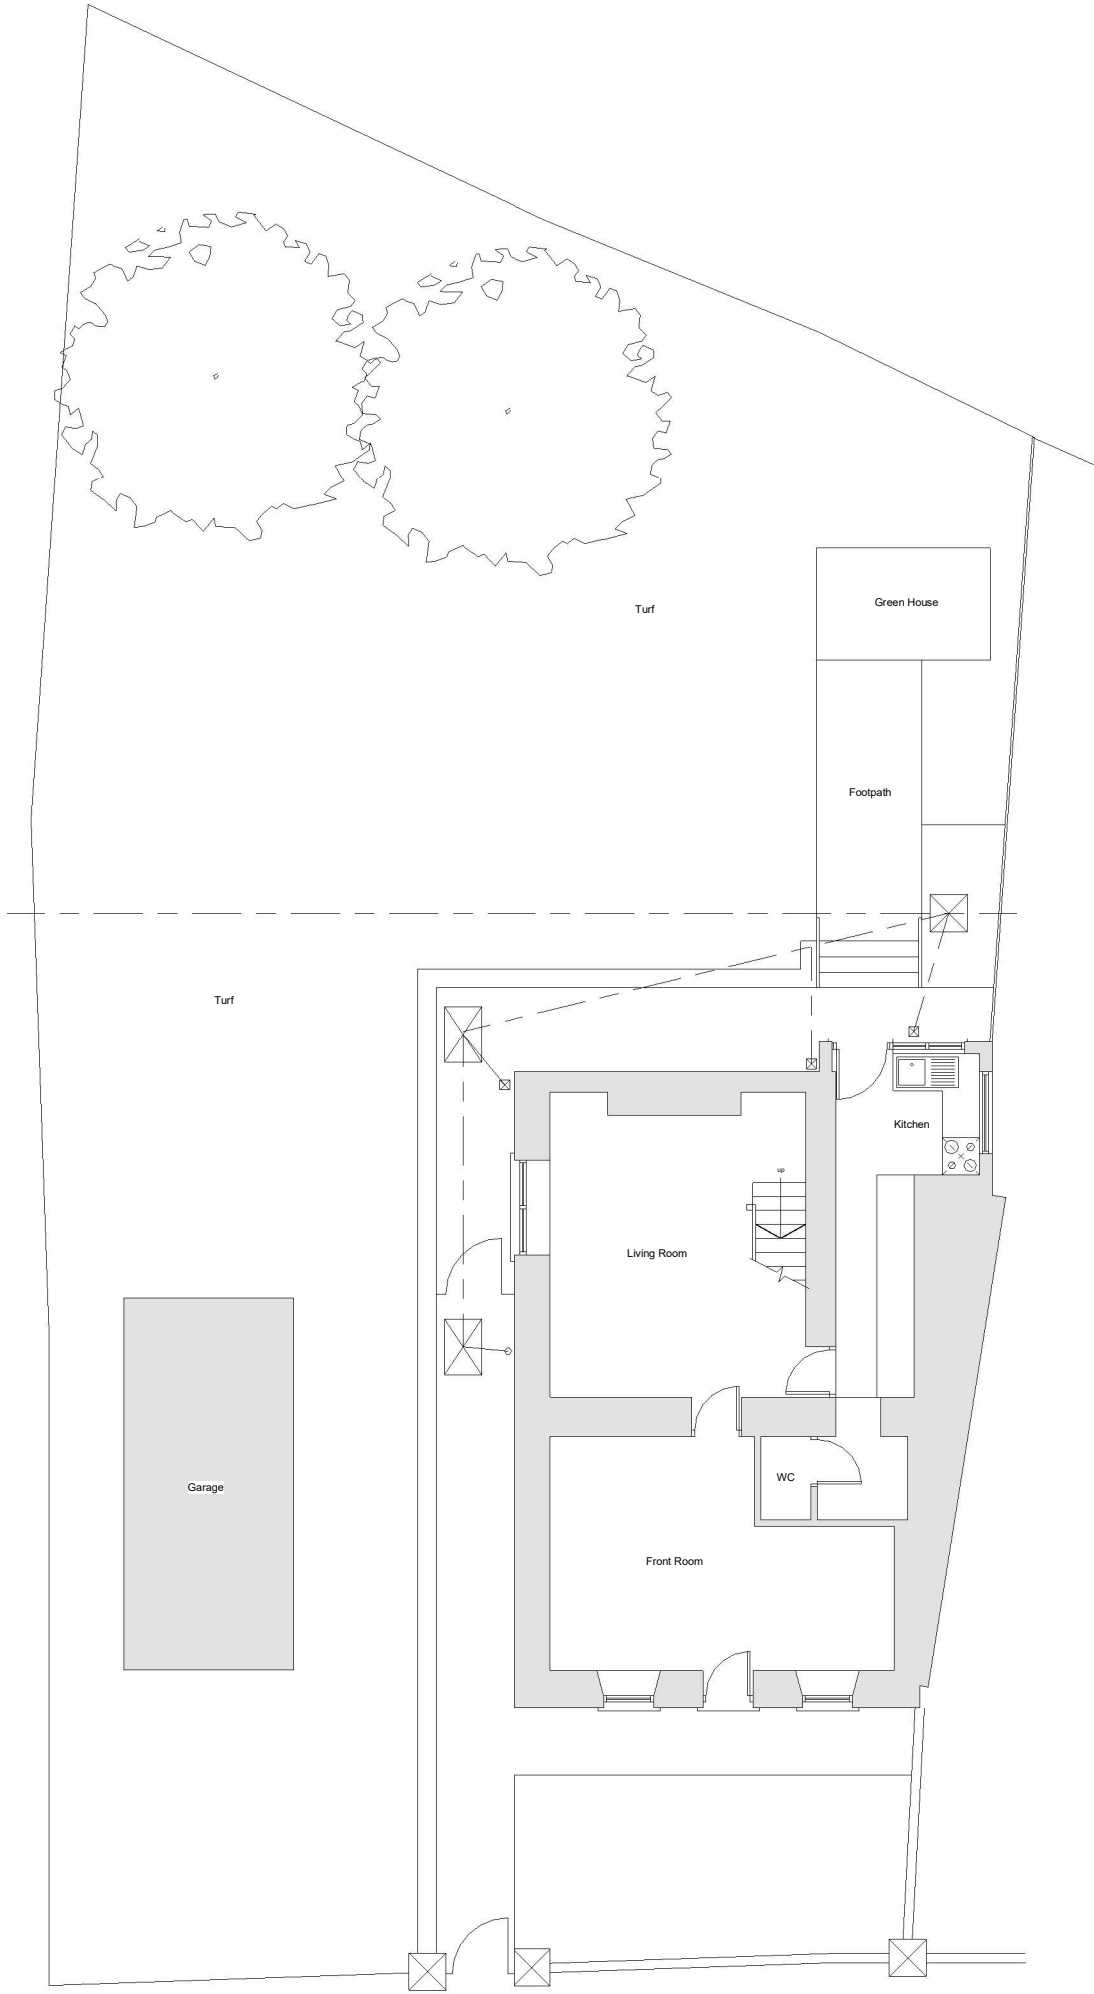


Existing Ground Floor Plan

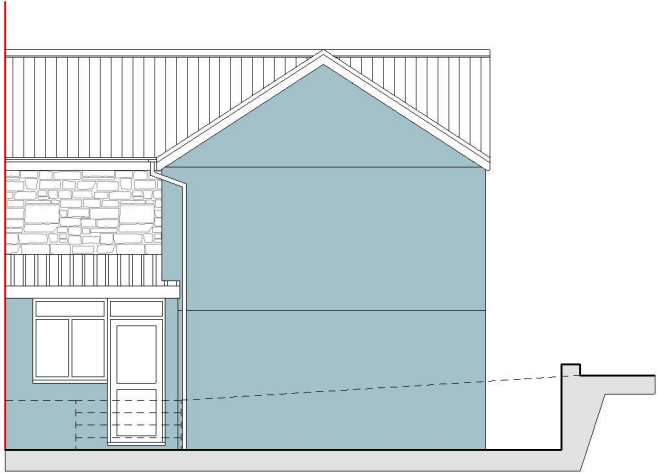

Existing Rear Elevation

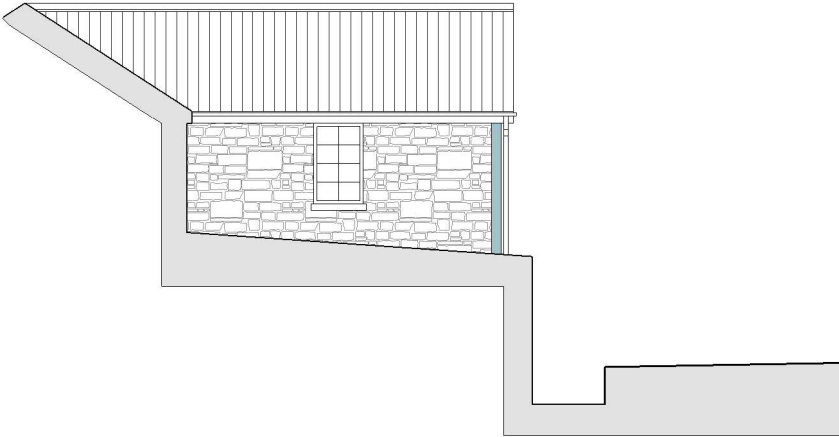

Existing Side Elevation

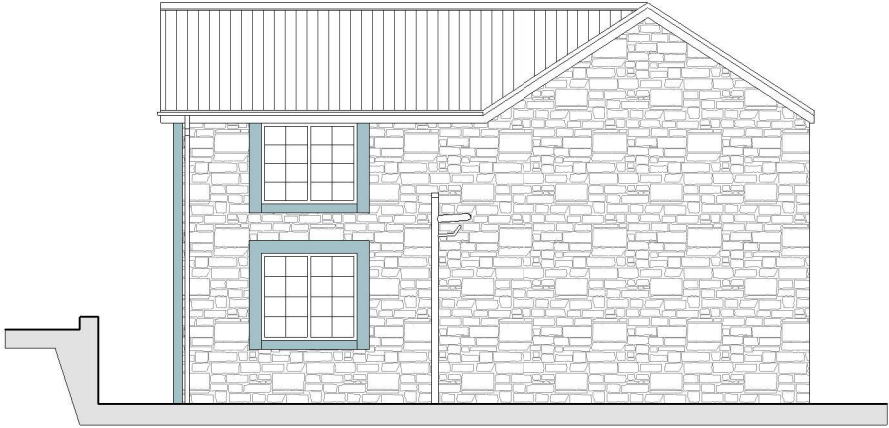

Existing Side Elevation



Existing Finishes

- 1. Stonework
- 2. Render
- 3. Slate Tiles
- 4. UPVC Windows
- 5. Hardwood Door
- 6. UPVC Fascias & Soffits
- 7. UPVC RWG's

Planning Application

77 Heolgerrig, Merthyr Tydfil CF48 1SB

Mr Geraint Thomas

Survey as Existing