


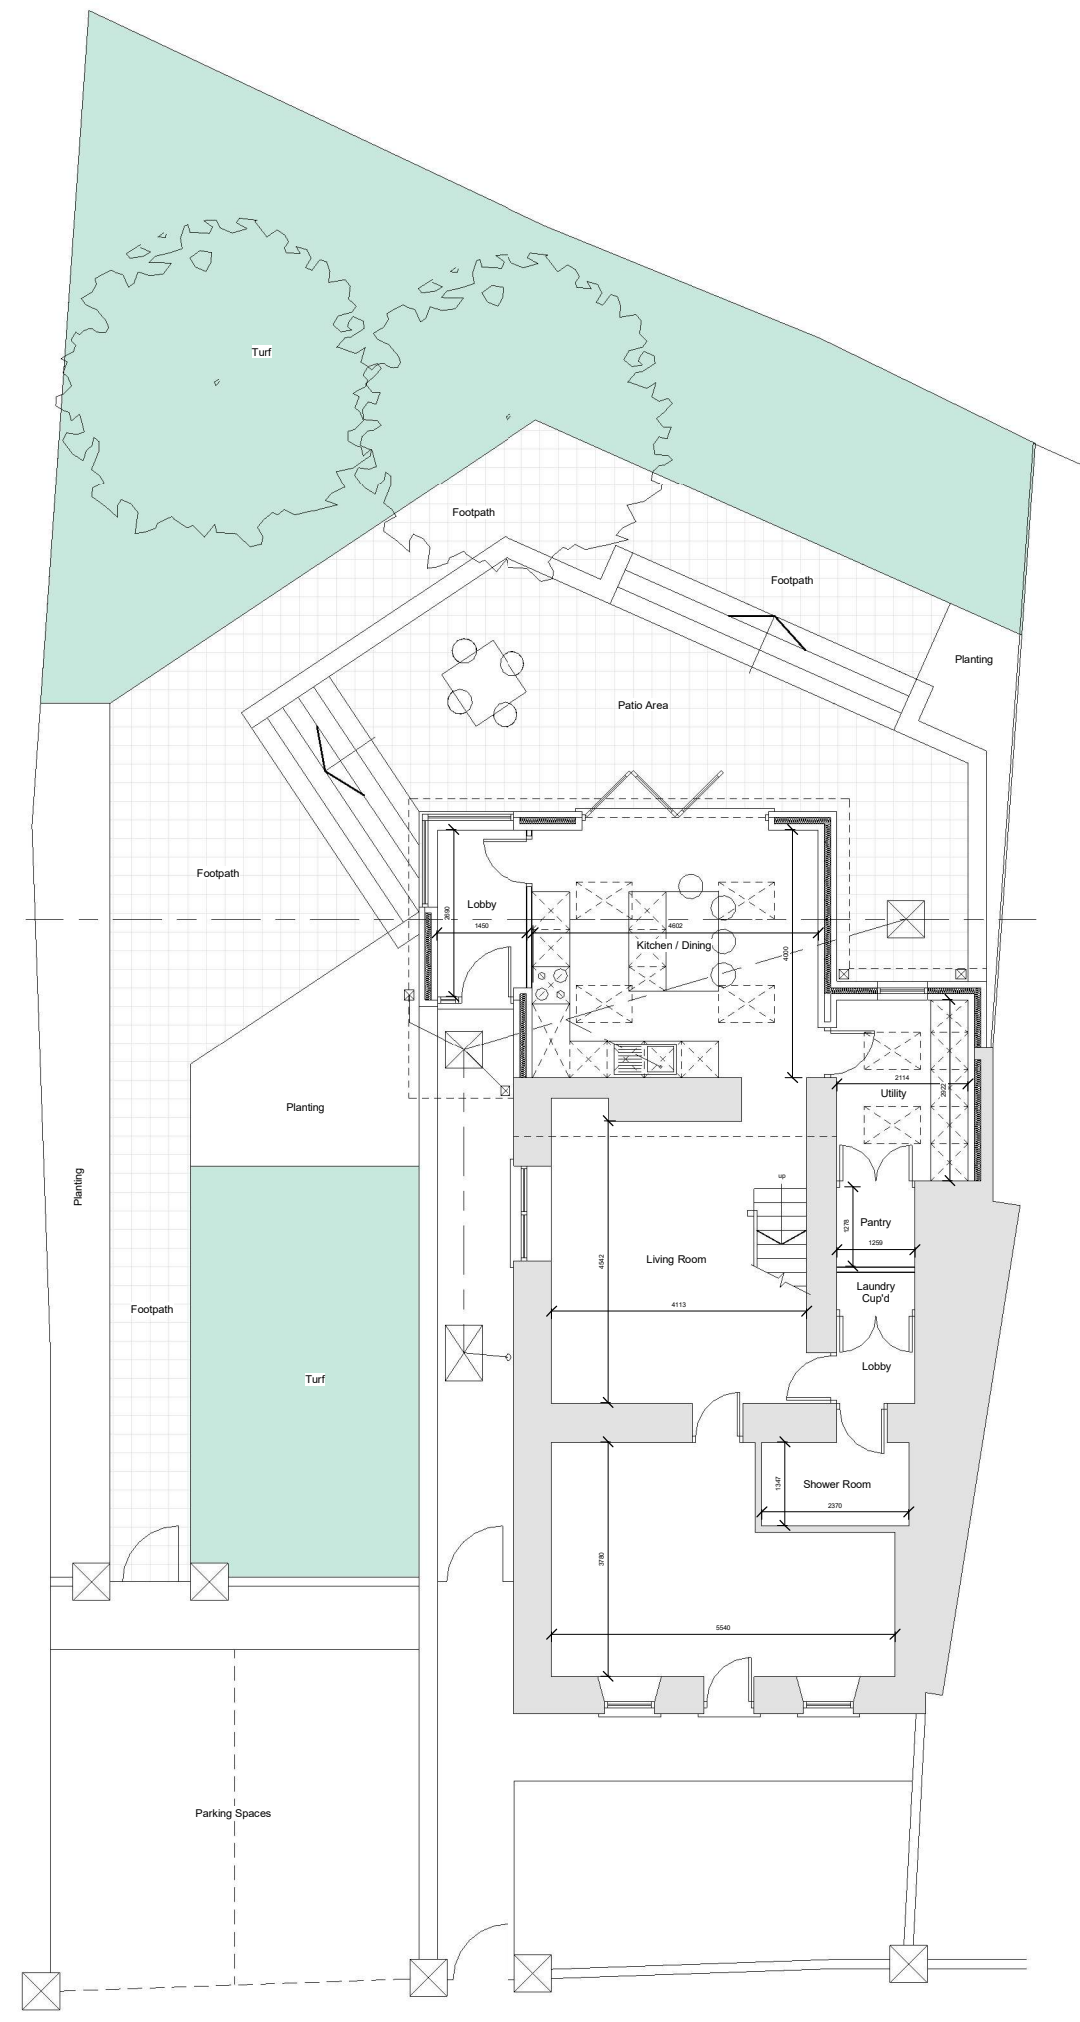

Proposed Ground Floor Plan - 1:120



Proposed Front Elevation - 1:120


Proposed Rear Elevation - 1:120



Proposed Side Elevation - 1:120



Proposed Side Elevation - 1:120

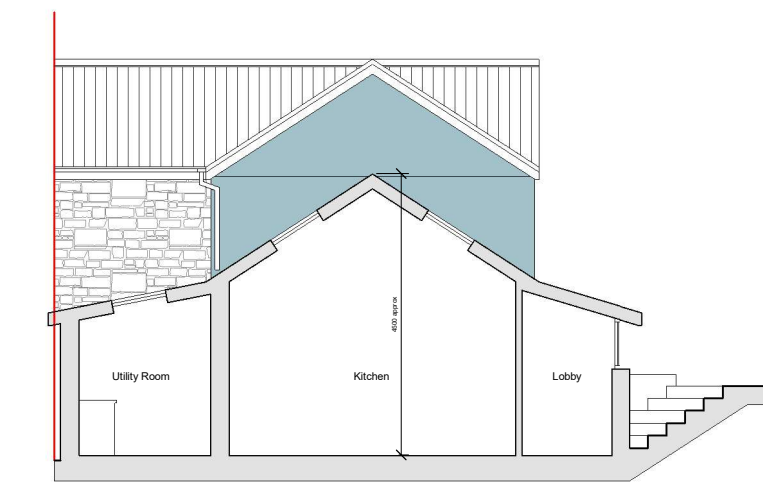

Proposed Rear Elevation - 1:120

Existing Finishes

1. Stonework
2. Render
3. Slate Tiles
4. UPVC Windows
5. Hardwood Door
6. UPVC Fascias & Soffits
7. UPVC RWG's

Proposed Finishes

1. Stonework
2. Through Colour Render
3. Slate Tiles
4. UPVC Windows
5. UPVC Doors
6. UPVC Fascias and soffits
7. UPVC RWG's
8. Composite Rooflights



Material Palette

Planning Application

77 Heolgerrig, Merthyr Tydfil CF48 1SB

Mr Geraint Thomas

Proposed General Arrangment Information

1:120 @ A3

Rev P00