




- Legend:
- Pen March Site Boundary
 - Proposed Turbine Location
 - Grid Connection Point
 - Construction Compound Access Track
 - Cables
 - Electrical and Control Building Compound with Battery Storage
 - Construction Compound
 - Access Track
 - Turning Heads
 - Worst-case Pad area
 - Indicative Construction Working Area
 - Micrositing Area
 - On-site Habitat Management Area

Coordinate System: British National Grid
Projection: Transverse Mercator
Datum: OSGB 1936
Units: Meter

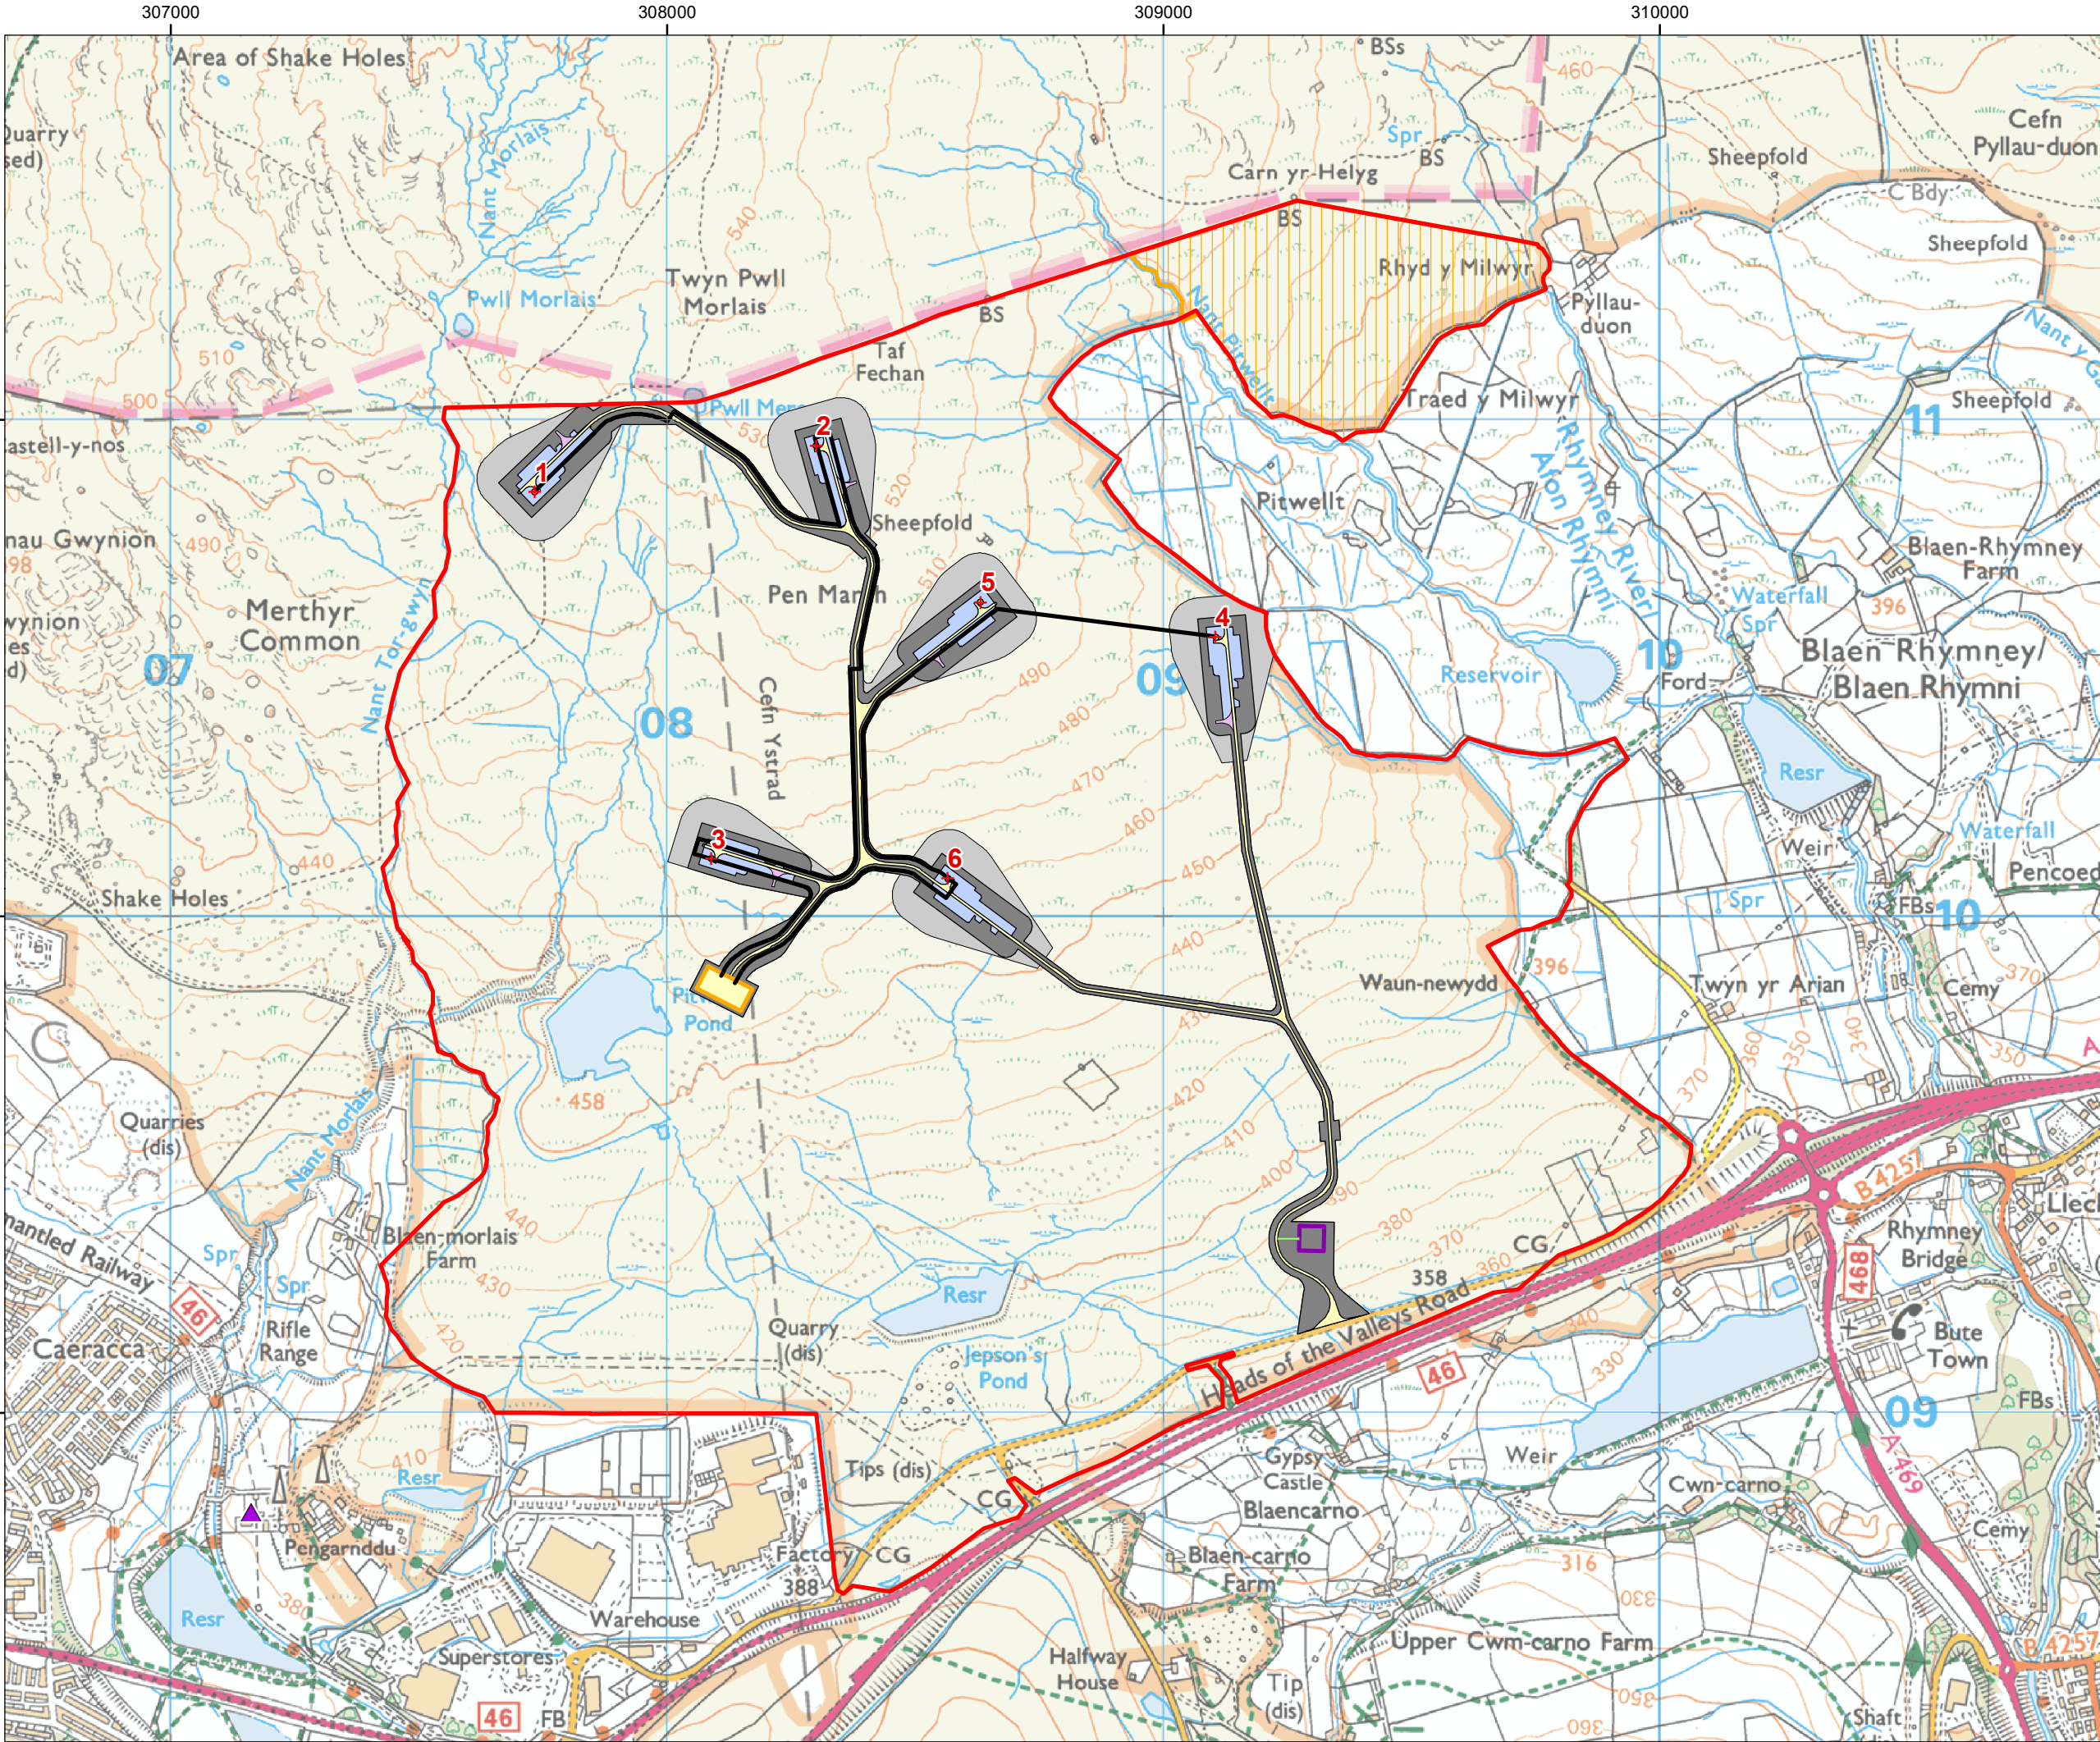

04	15/06/2023	Boundary and layout update	NH	PT	VR
03	01/11/2022	Legend edit (Substation)	NH	PT	VR
02	25/08/2022	legend terminology	NH	PT	VR
01	03/08/2022	Earth Cables Removed	DL	PT	VR
00	01/08/2022	First Draft	NH	PT	VR
Rev	Date	Description	Drm	Chk	App

Pen March Wind Farm



TITLE: Figure 3.1:
The Proposed Scheme

0 50 100 200 300 400
Metres
SCALE: 1:12,500 @ A3

REV 04