

(A3)

27 VICTORIA STREET
RESPECTIVE ILLUSTRATION



210295

MTGBC
PLANNING DEPARTMENT
17 AUG 2021
RECEIVED

①

①

②

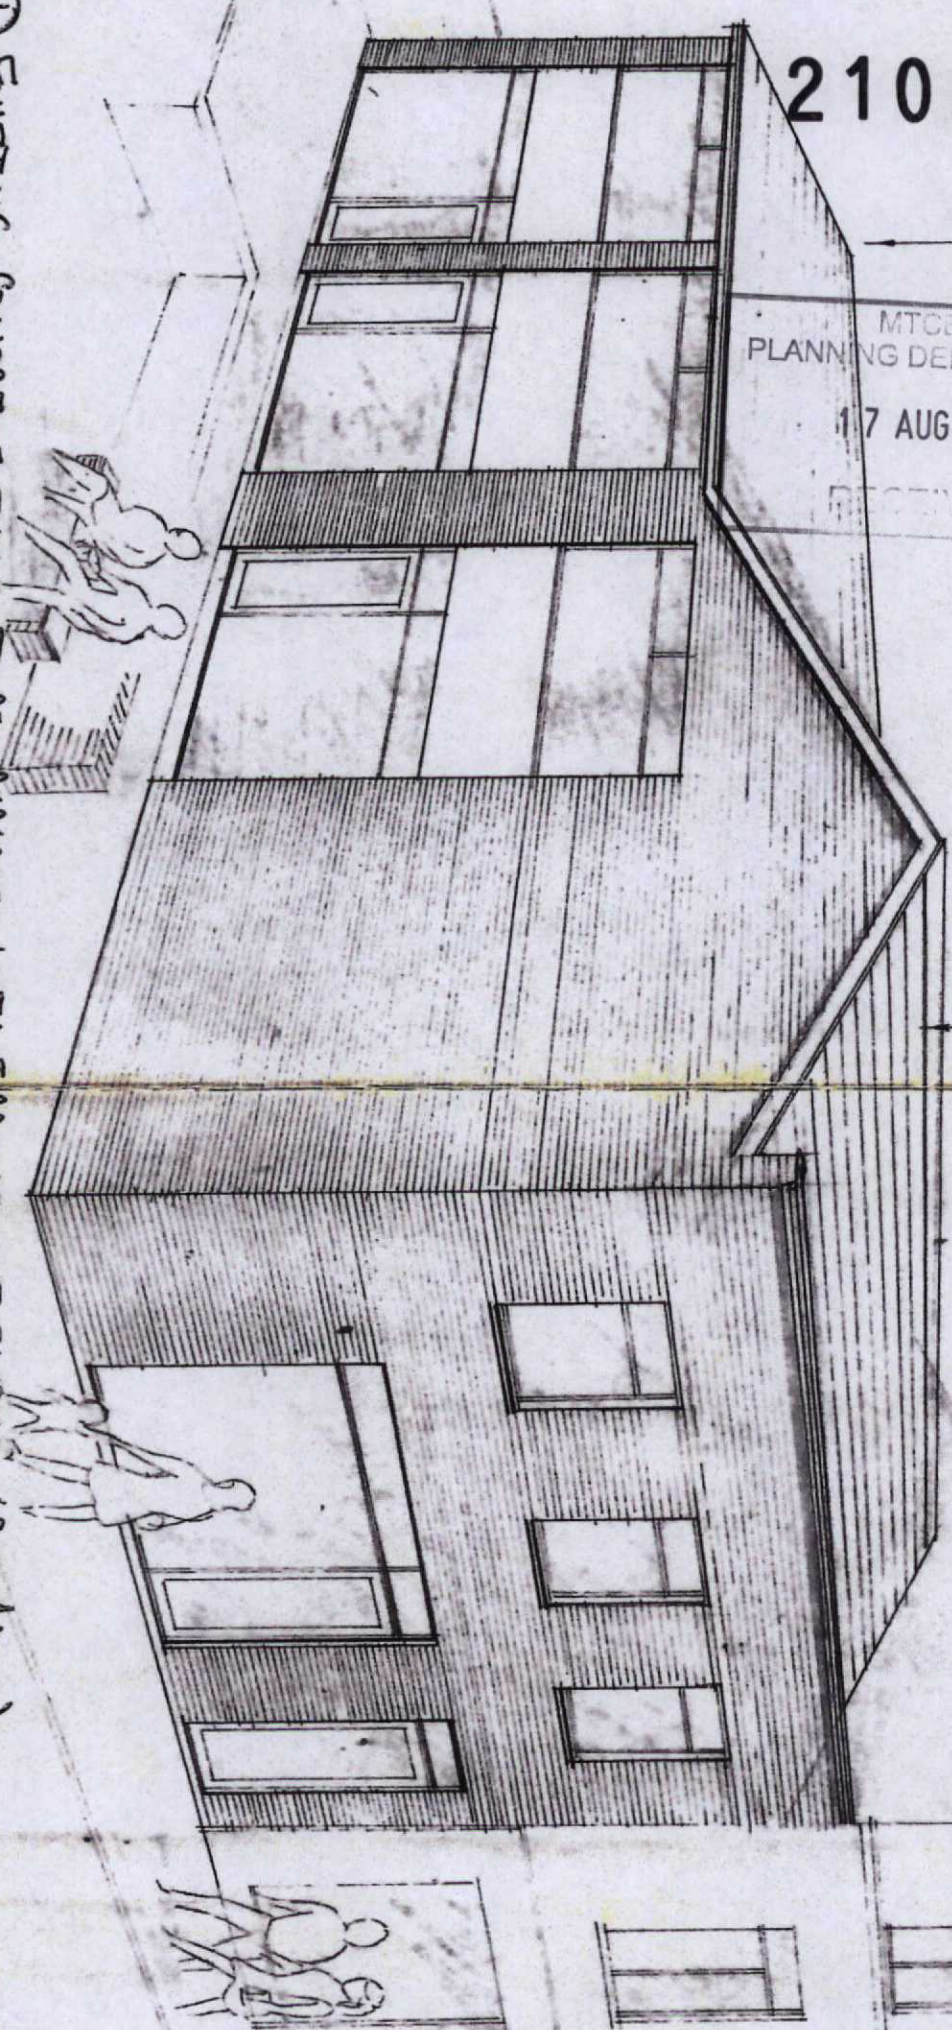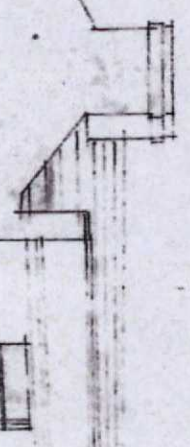

① EXISTING CONCRETE TILES TO BE REPLACED WITH FIBRE CEMENT SLATES (BLUE/BLACK)

② RINE END CLADDING TO BE REPLACED WITH AS EXISTING UPVC TILES (DARK GREY)