



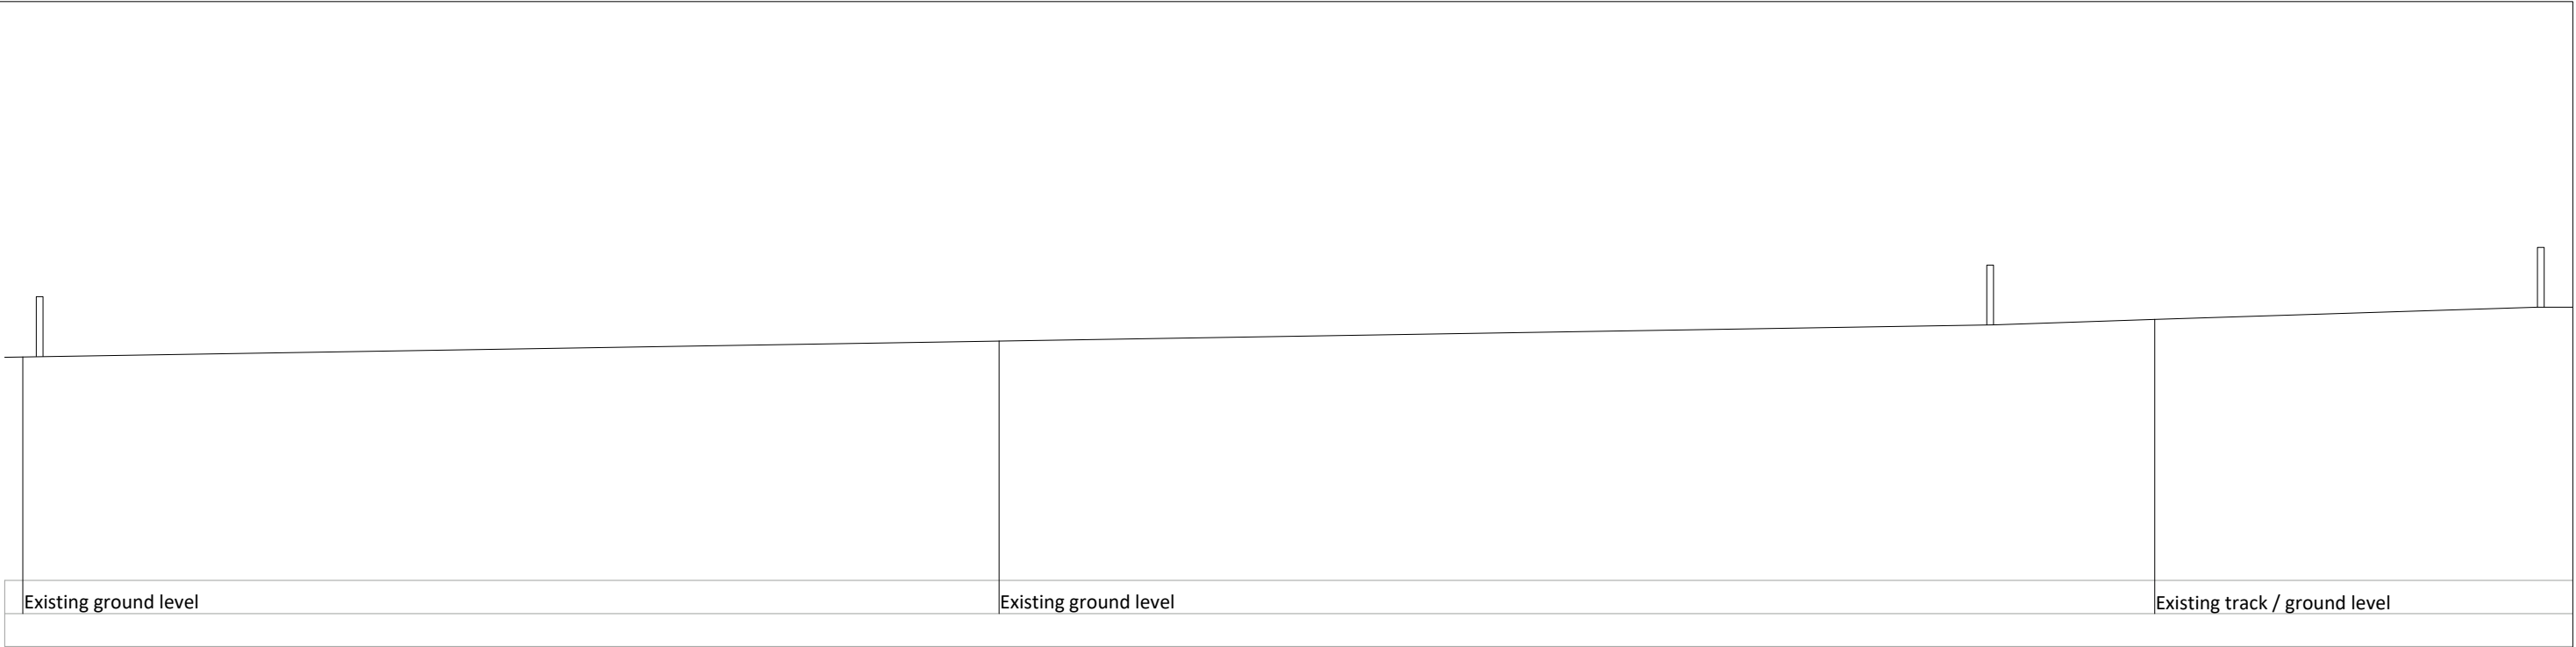

EXISTING SECTION B /B
scale 1:100

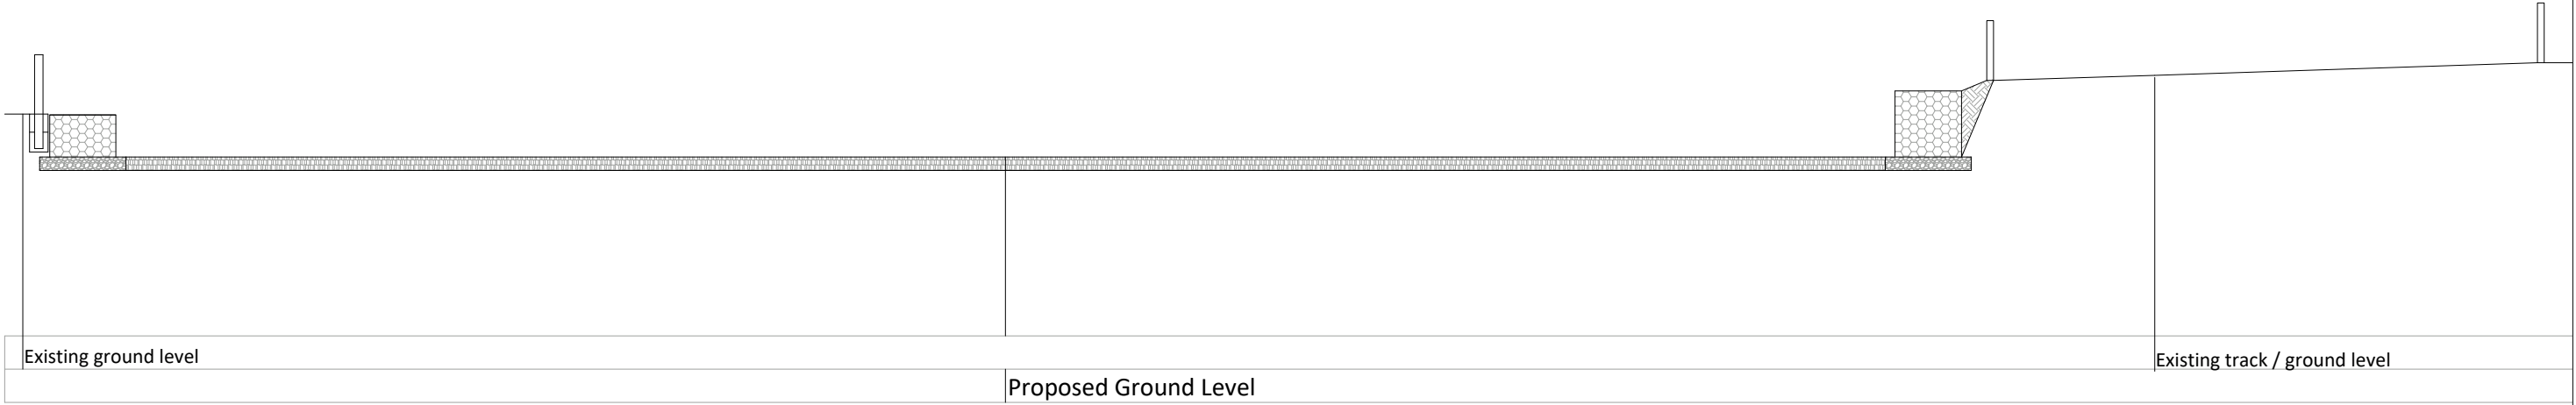

PROPOSED SECTION B/B
scale 1:100