


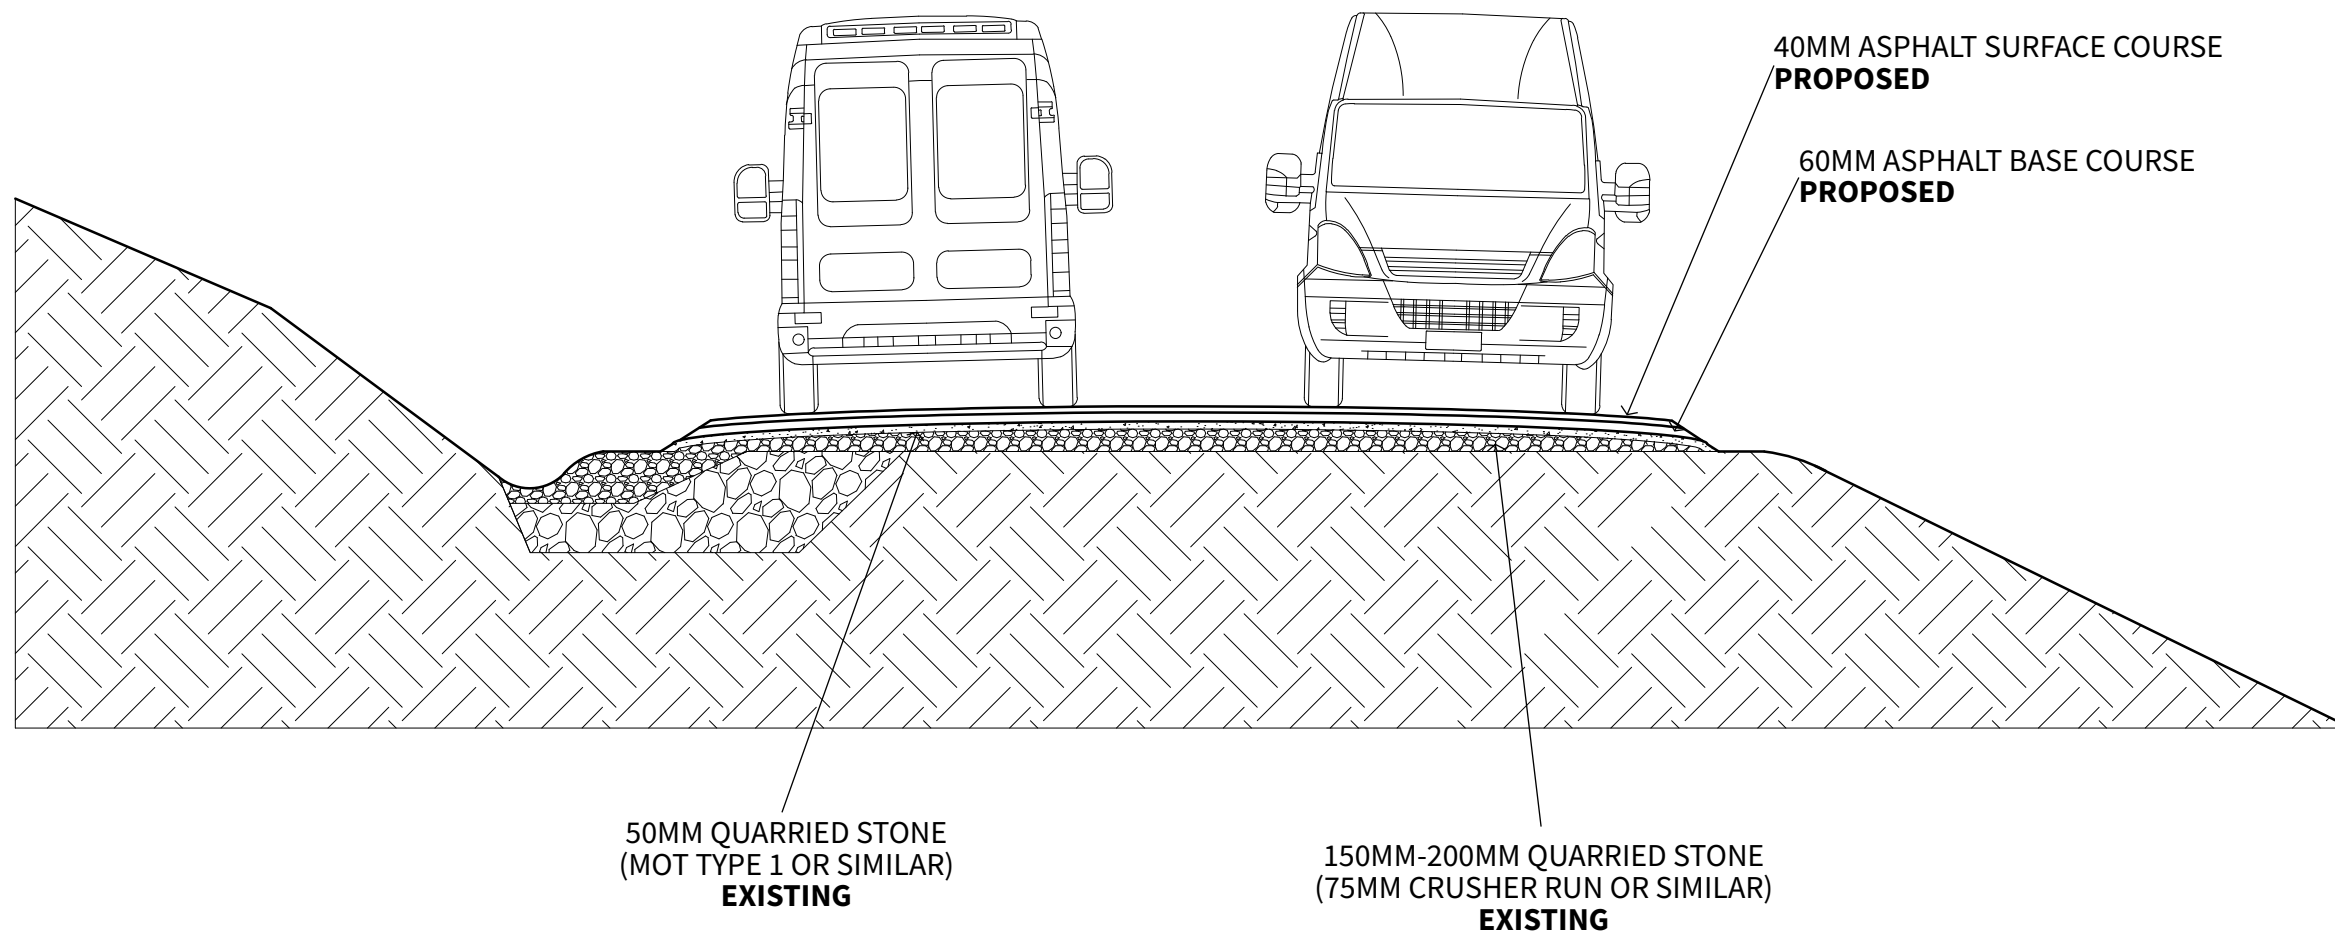

Comments:

Client:



Project:

UPLIFT ROAD

Scale & Paper Size: 1:50 @ A3

Revision: - Date: 29.01.26

Drawing Title: TYPICAL SECTION

Drawing No: OT-BPW26-D03

ON' TRACK.

© Copyright. Back On Track Mountain Bike Solutions Ltd,
PO Box 106, Pontypool, NP4 4BZ
Tel: 01495 785428 info@ontrack.cc