


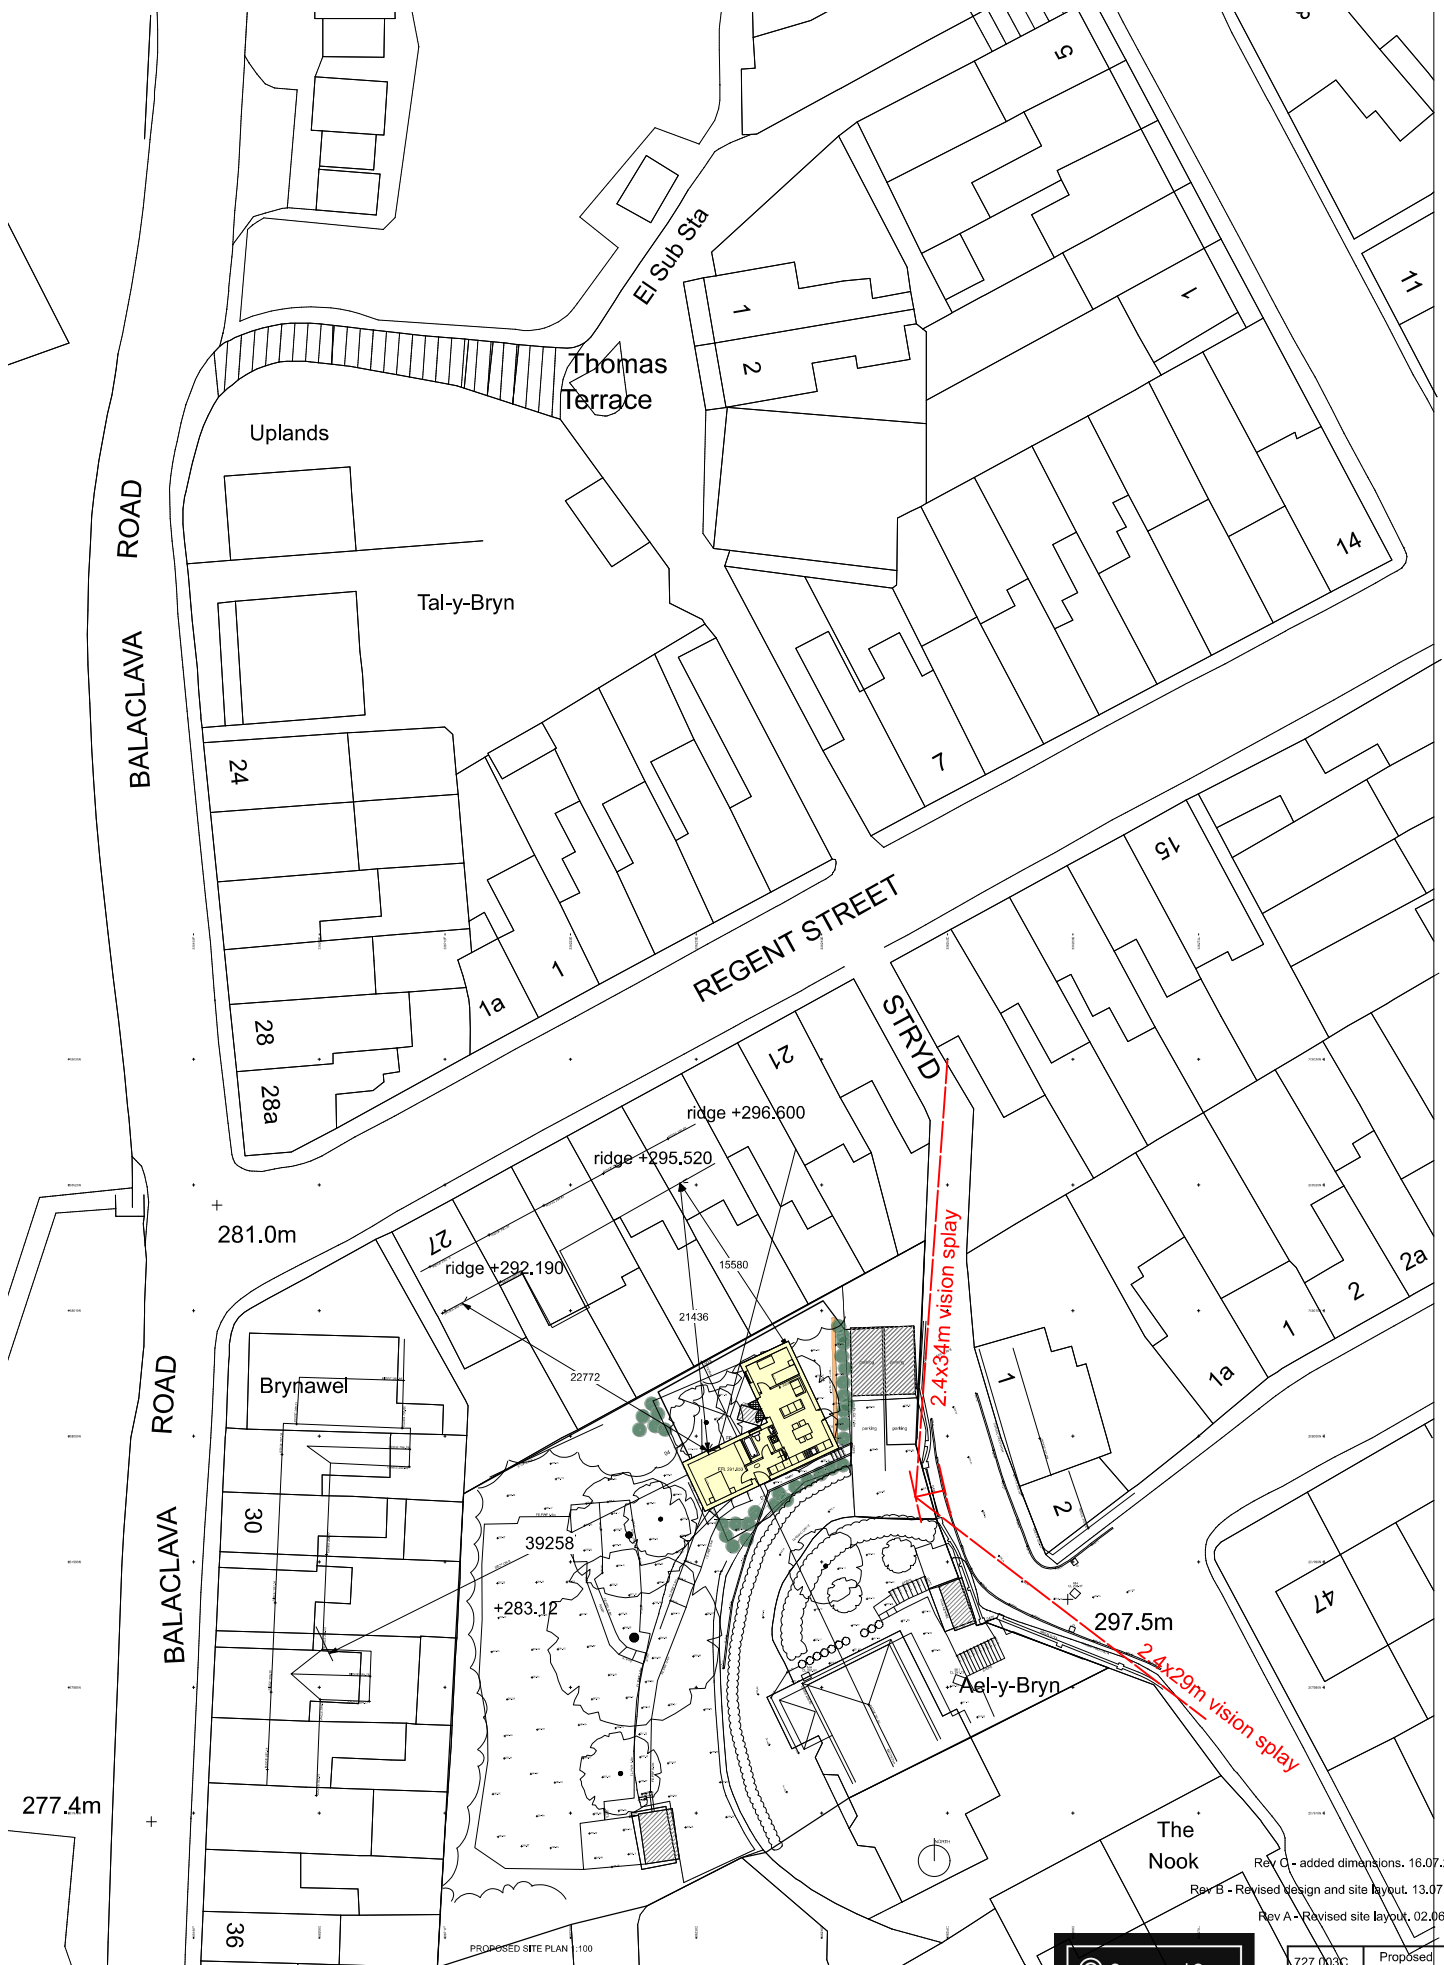

Rev C - added dimensions. 16.07.25
Rev B - Revised design and site layout. 13.07.23
Rev A - Revised site layout. 02.06.21

George and Co.

New dwelling at
Ael-y-Bryn, Walter Street,
Dowlais,
CF48 3RL

727.003C	Proposed plan
planning	1:200@A1
Oct 20	SG
George & Co Crownford House, Swan Street, Merthyr Tydfil Mid Glamorgan, Wales, CF47 8EU TEL 01690328602 info@georgeandco.co.uk	
DO NOT SCALE THIS DRAWING	
©George and Co.	