



NOTES:


1. ALL DIMENSIONS ARE IN MILLIMETRES UNLESS NOTED OTHERWISE.
2. ALL LEVELS ARE SHOWN IN METRES UNLESS NOTED OTHERWISE.
3. DO NOT SCALE FROM THE DRAWING. USE FIGURED DIMENSIONS ONLY.
4. ANY DISCREPANCIES TO BE REPORTED IMMEDIATELY TO THE ENGINEER.
5. THIS DRAWING TO BE READ IN CONJUNCTION WITH ALL RELEVANT ARCHITECTS, ENGINEERS, SUBCONTRACTORS AND SPECIALISTS DRAWINGS AND SPECIFICATIONS.
6. THIS DRAWING IS TO BE READ IN CONJUNCTION WITH: 104637501, 502, 504 & 505

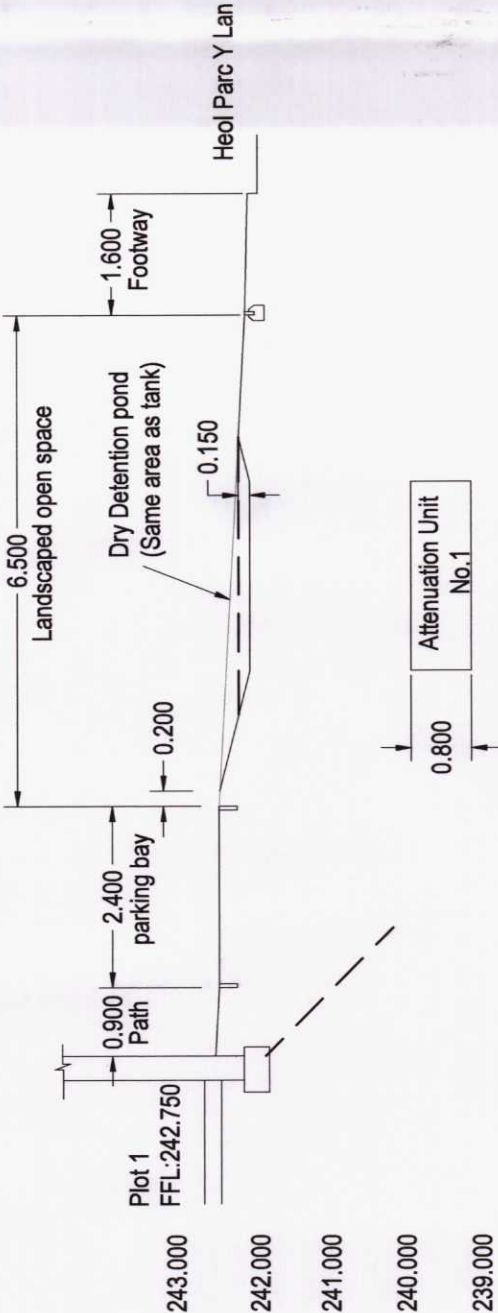


SECTION A - A

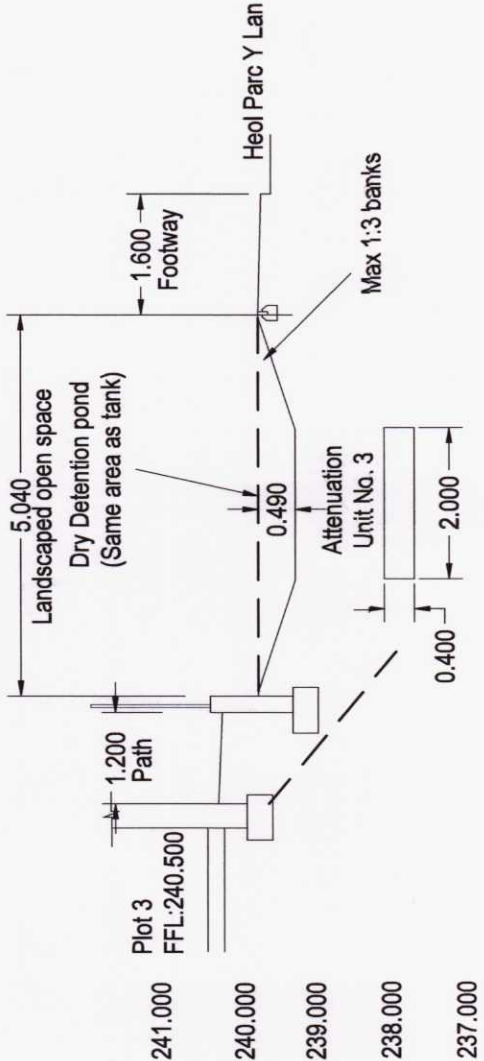

SECTION B - B

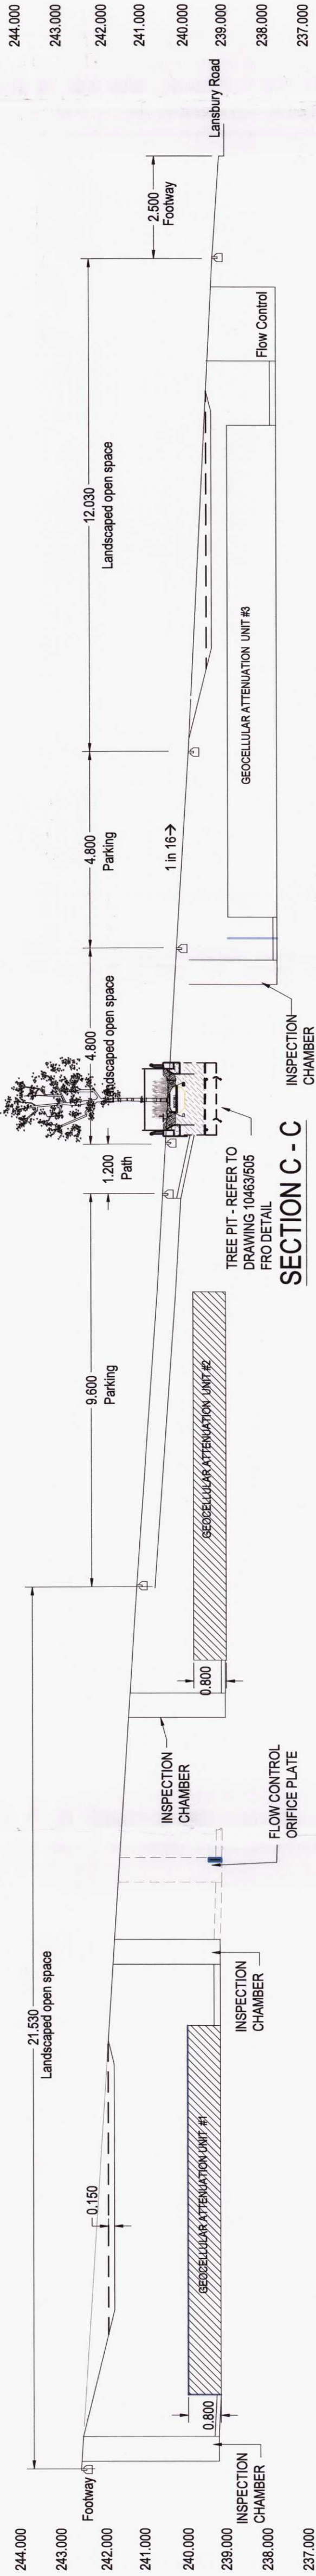

SECTION C - C

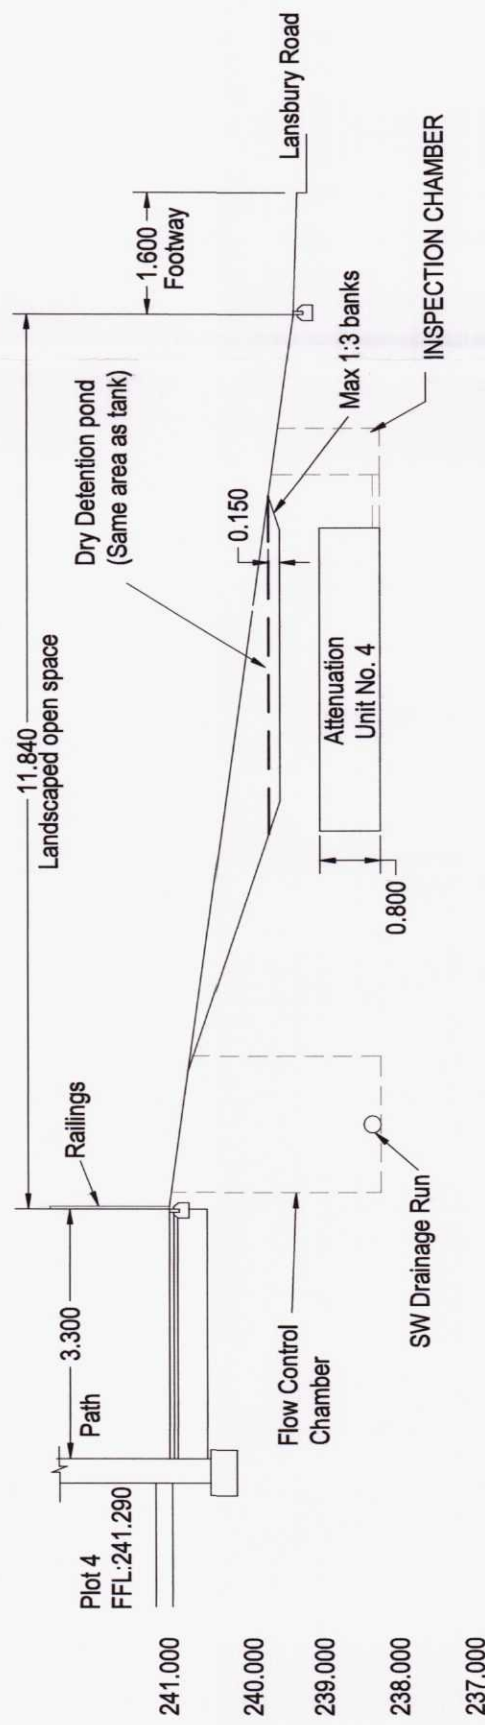

SECTION D - D

Preliminary
Issue

03	RGF	LR	LR	chkd.	date	rev.
02	RGF	LR	LR	apprvd.	2020-05-04	0200
01	RGF	LR	LR	JM	2020-05-05	0100
Client						
MV HOMES						
Project						
HOUSING DEVELOPMENT						
LANSBURY ROAD						
Title						
SITE CROSS SECTIONS						
Vale Consultancy CONSULTING CIVIL & STRUCTURAL ENGINEERS						
28 Bocan Park, Old Field Road, Perched, Bridgend, CF35 5LJ Phone: 01686 863704 Email: enquiries@vale-consultancy.co.uk						
date	25.09.20	drawn	RGF	checked	LR	approved
scale	as A1				25.09.20	JM
AS SHOWN				project no. 10463		
status	P	drg. no.	10463/505			
rev.	03					