


JLC Groundwork Contractors Ltd, Willow Works, Abercanaid Ind Est, Merthyr Tydfil. CF48 1YF

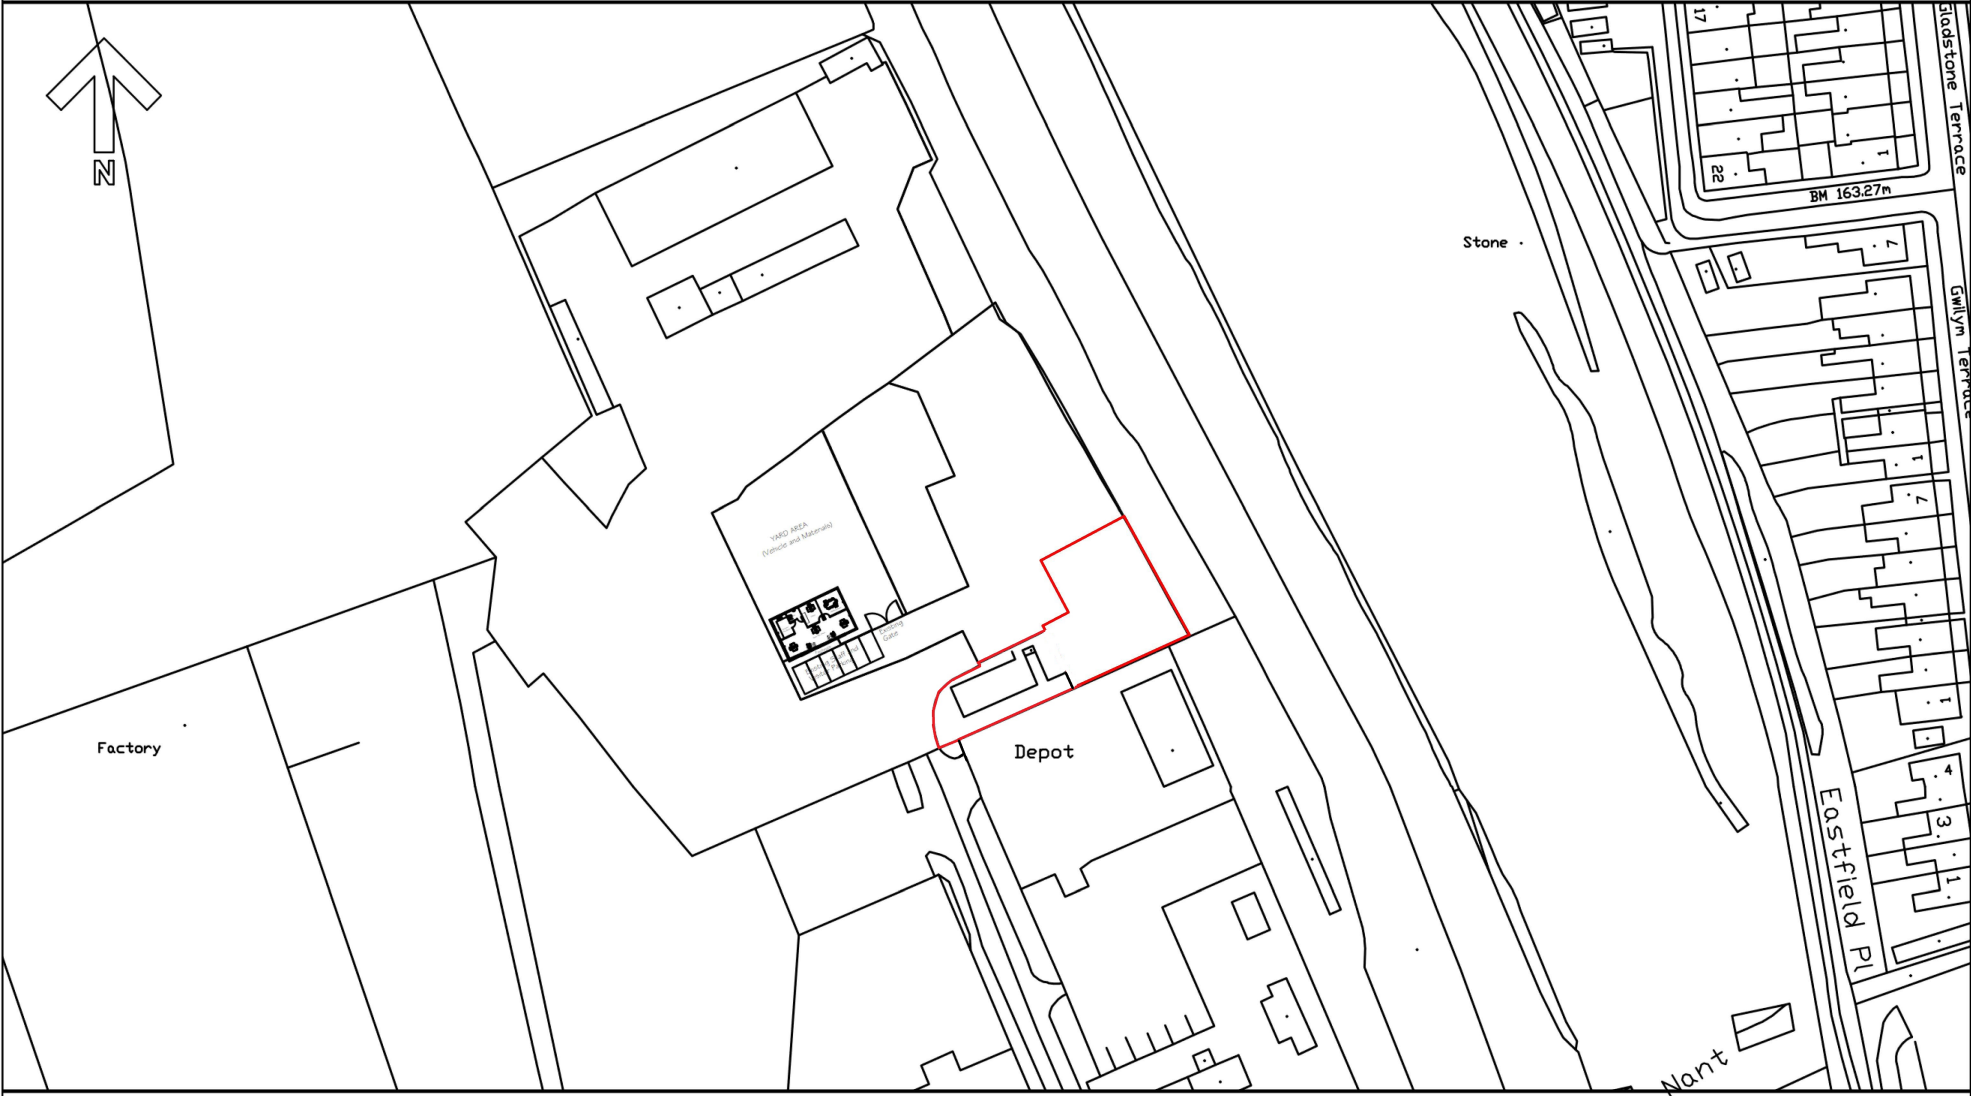

Scale: 1:1250