


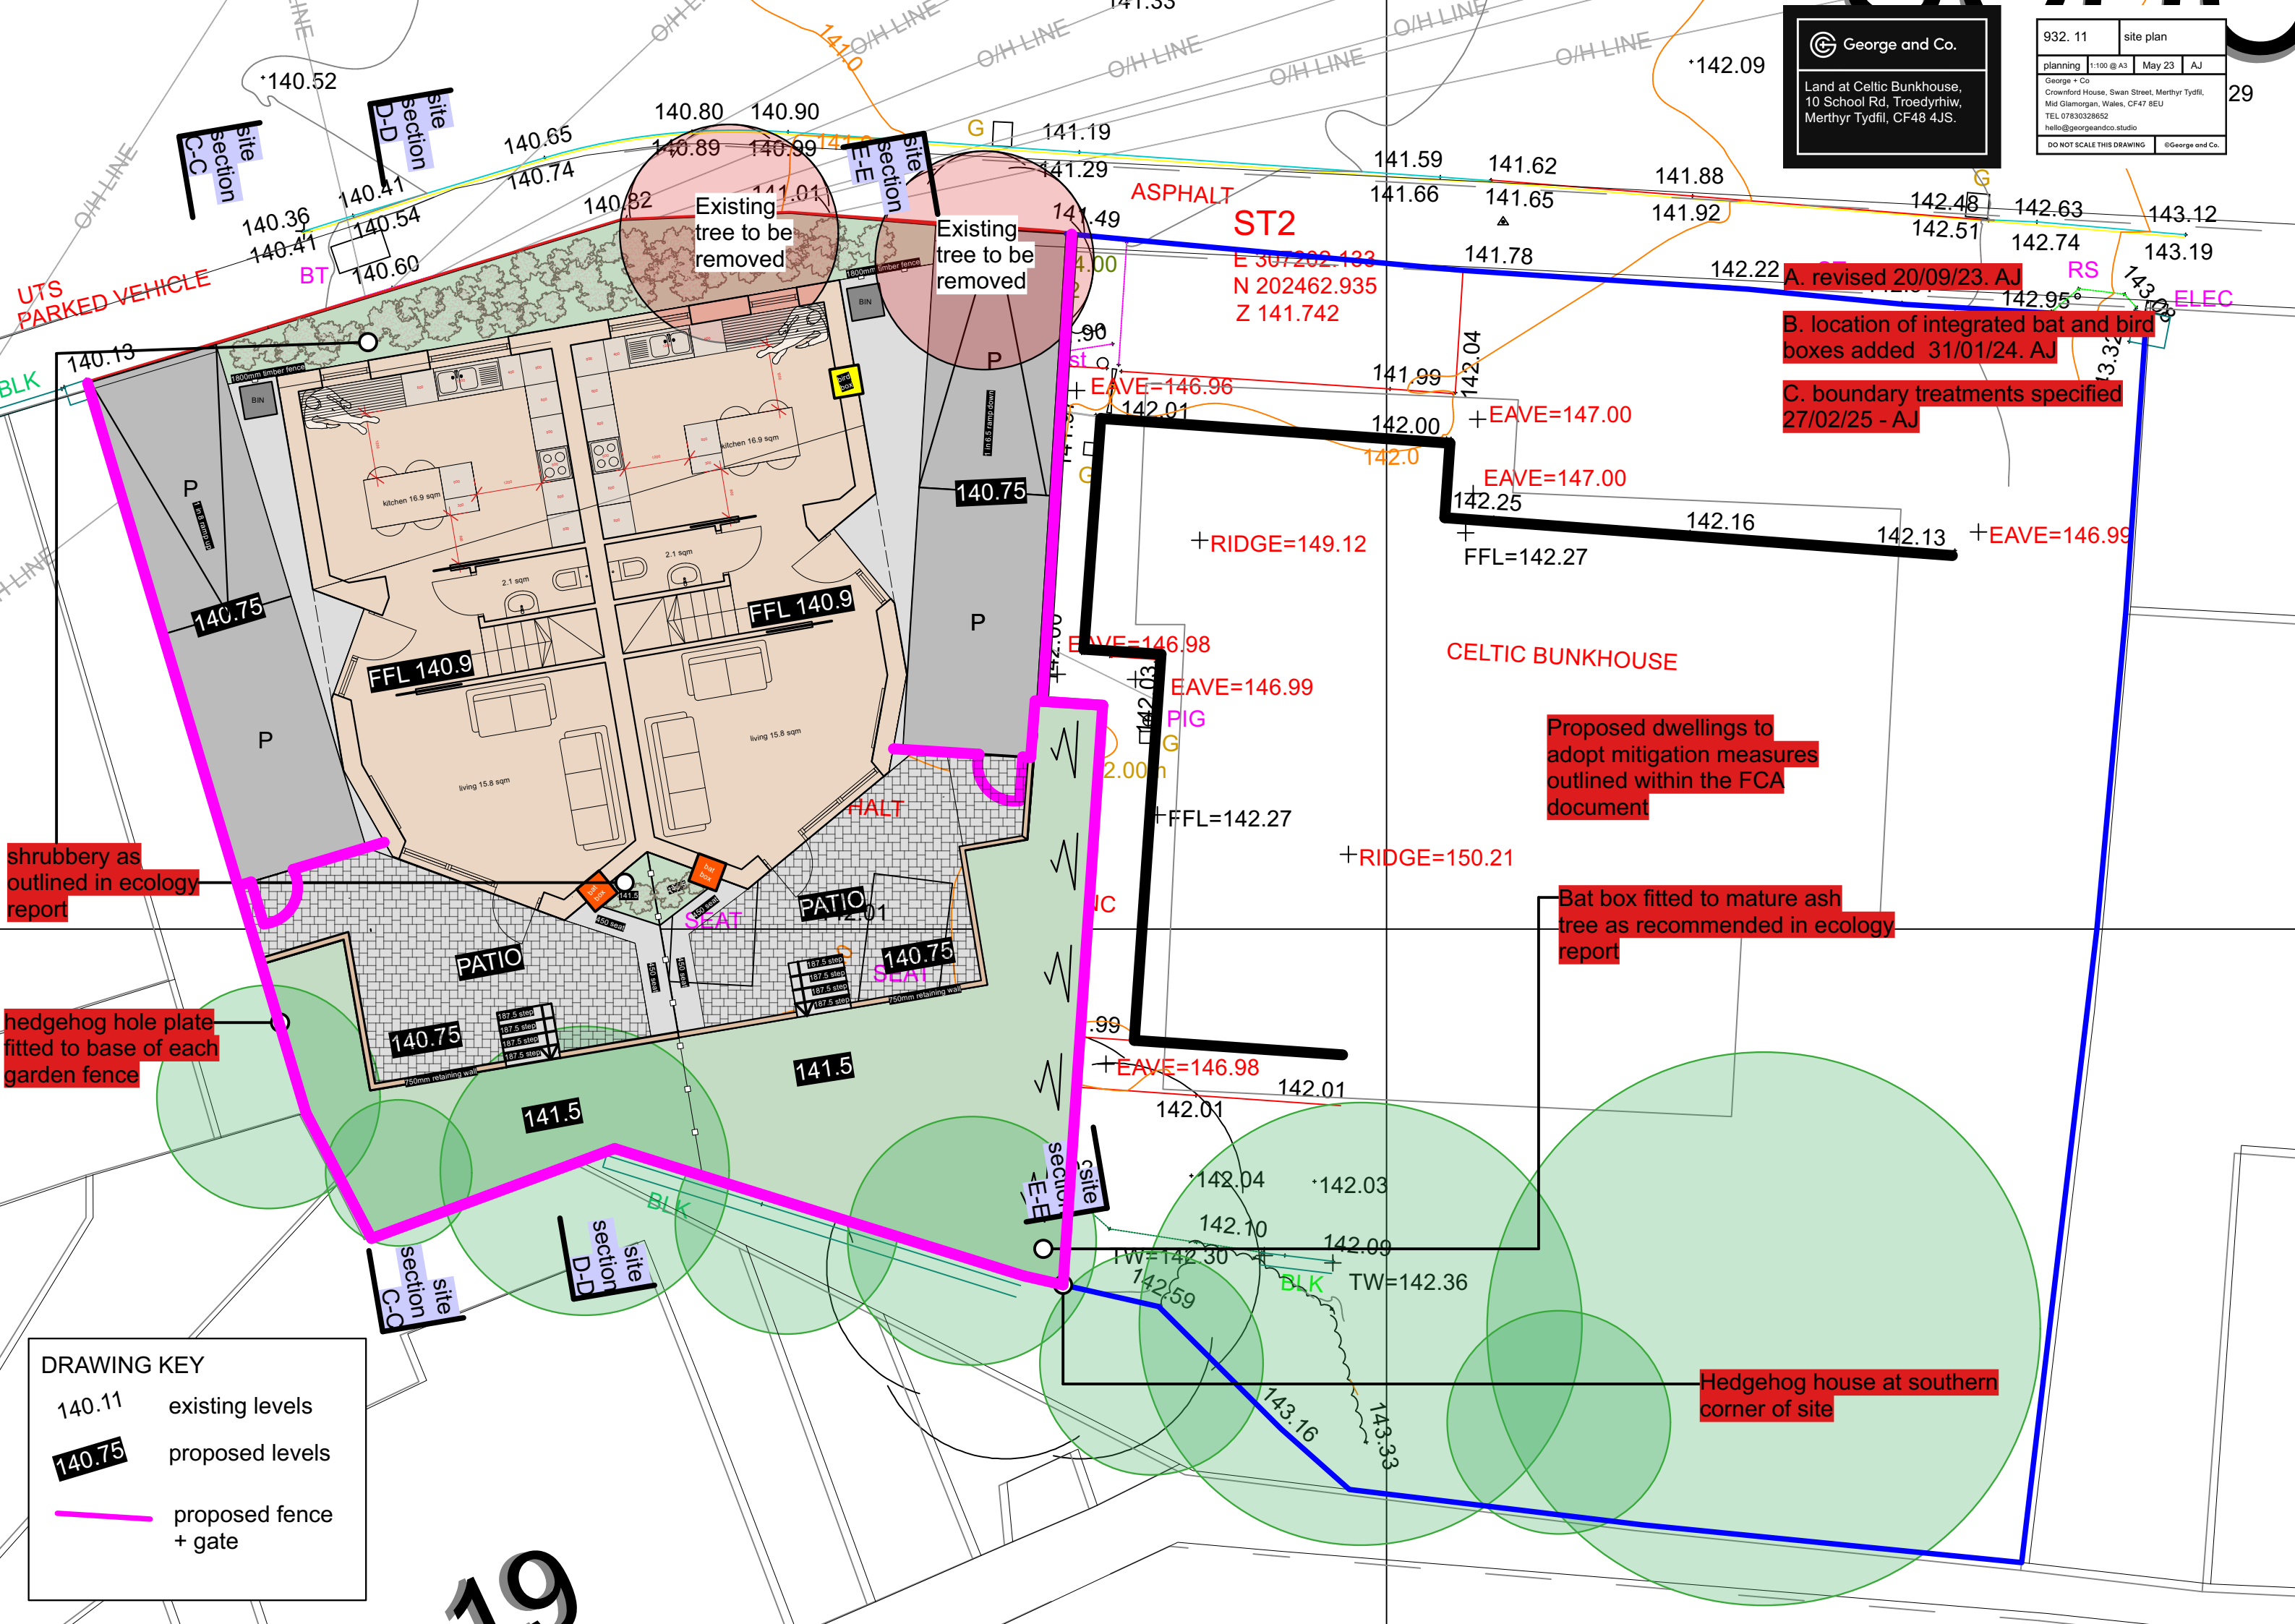

shrubbery as outlined in ecology report

hedgehog hole plate fitted to base of each garden fence


Proposed dwellings to adopt mitigation measures outlined within the FCA document

Bat box fitted to mature ash tree as recommended in ecology report

Hedgehog house at southern corner of site

DRAWING KEY

- 140.11 existing levels
- 140.75 proposed levels
- proposed fence + gate

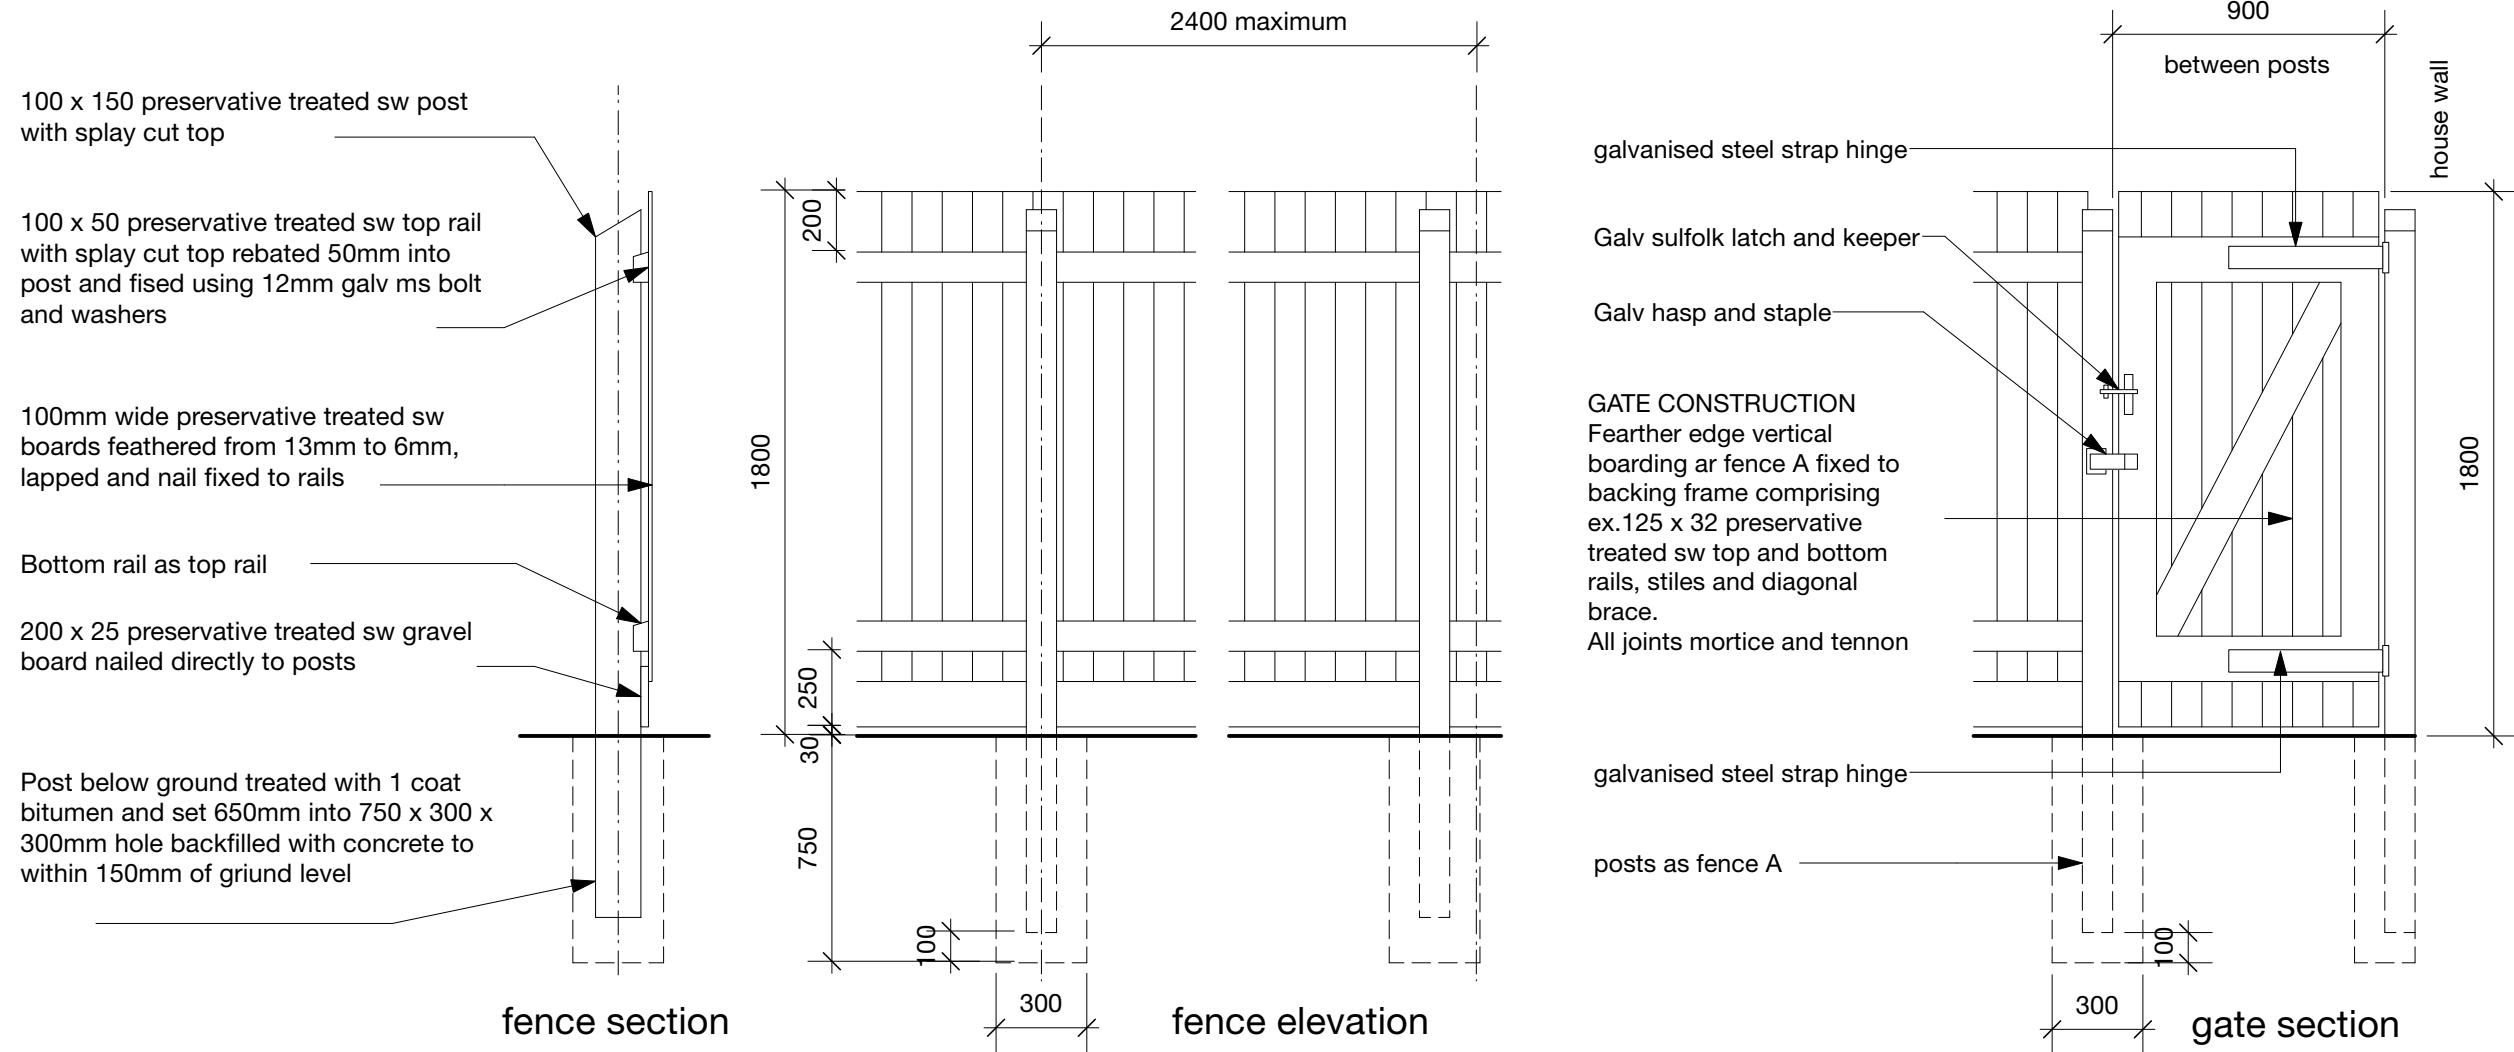

DETAILS OF FENCE G AND GATE H (1:25)