
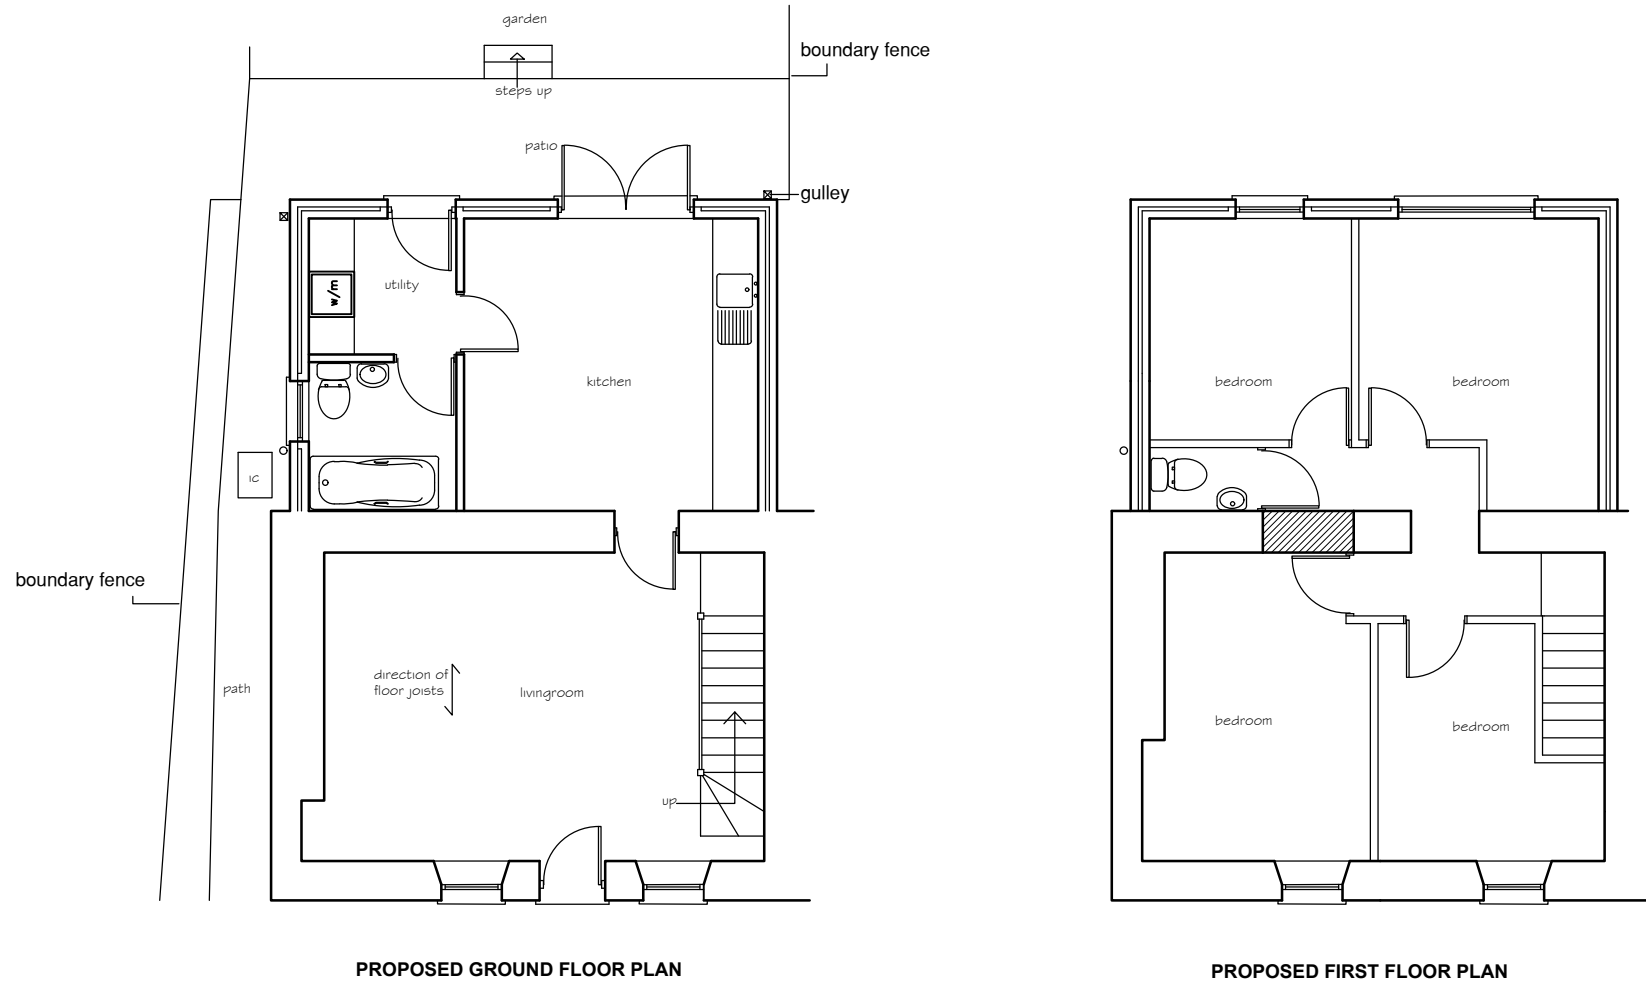
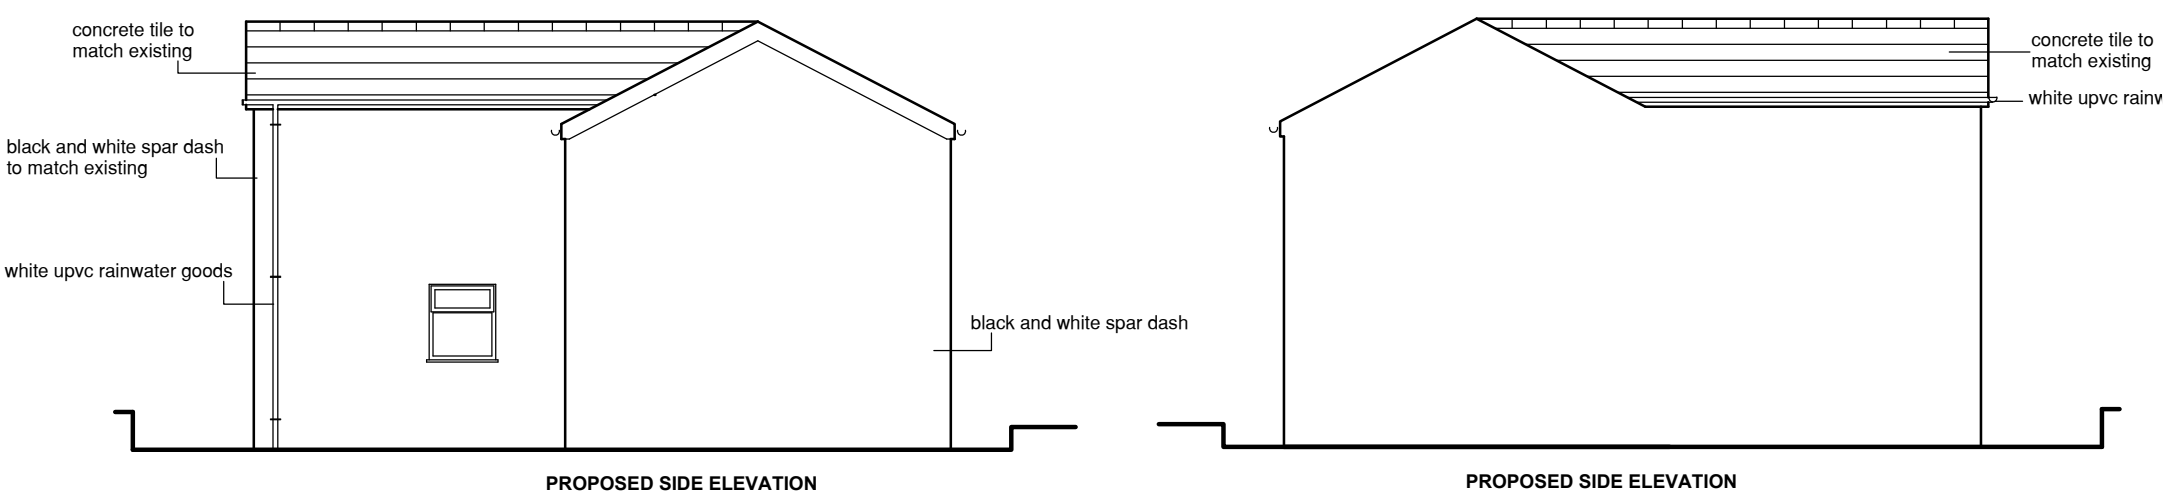
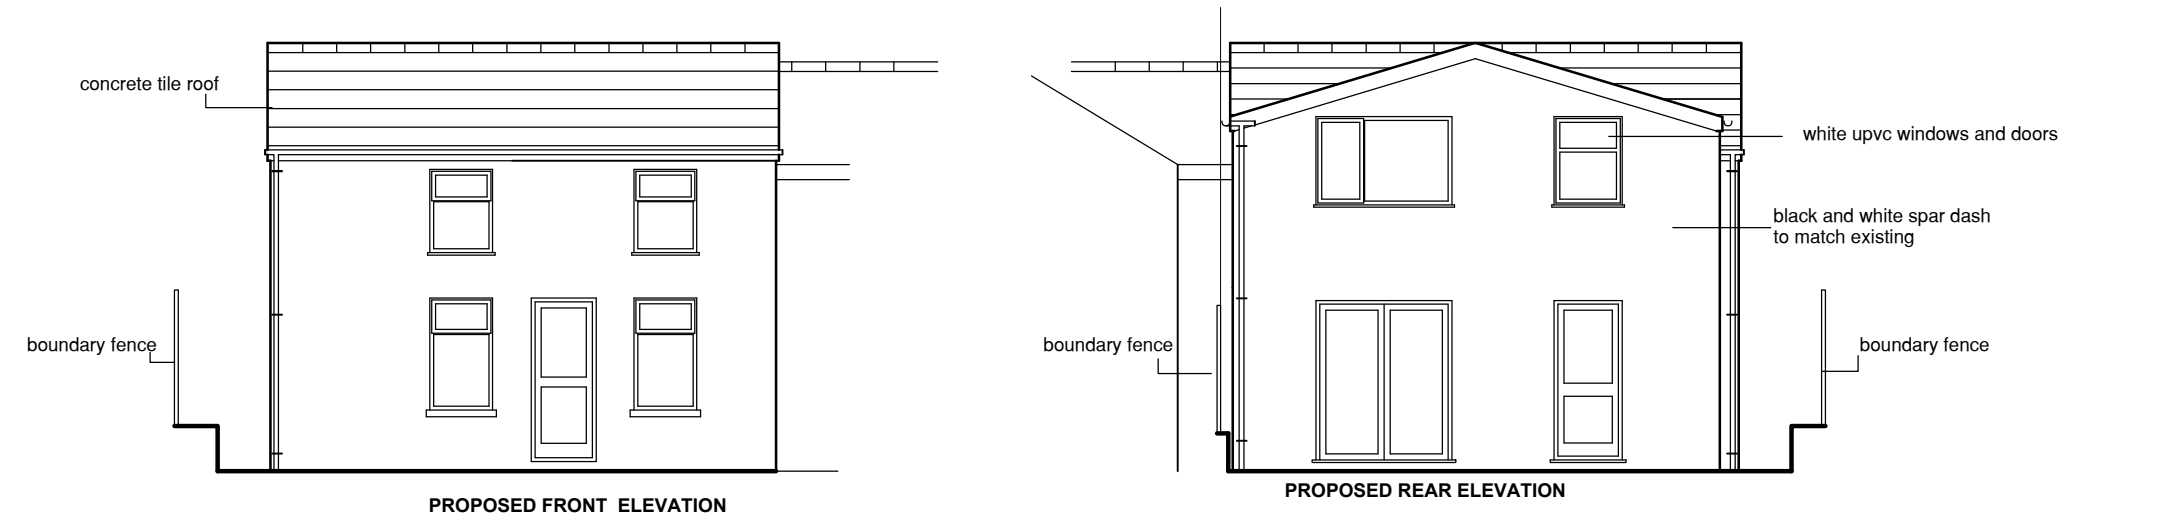
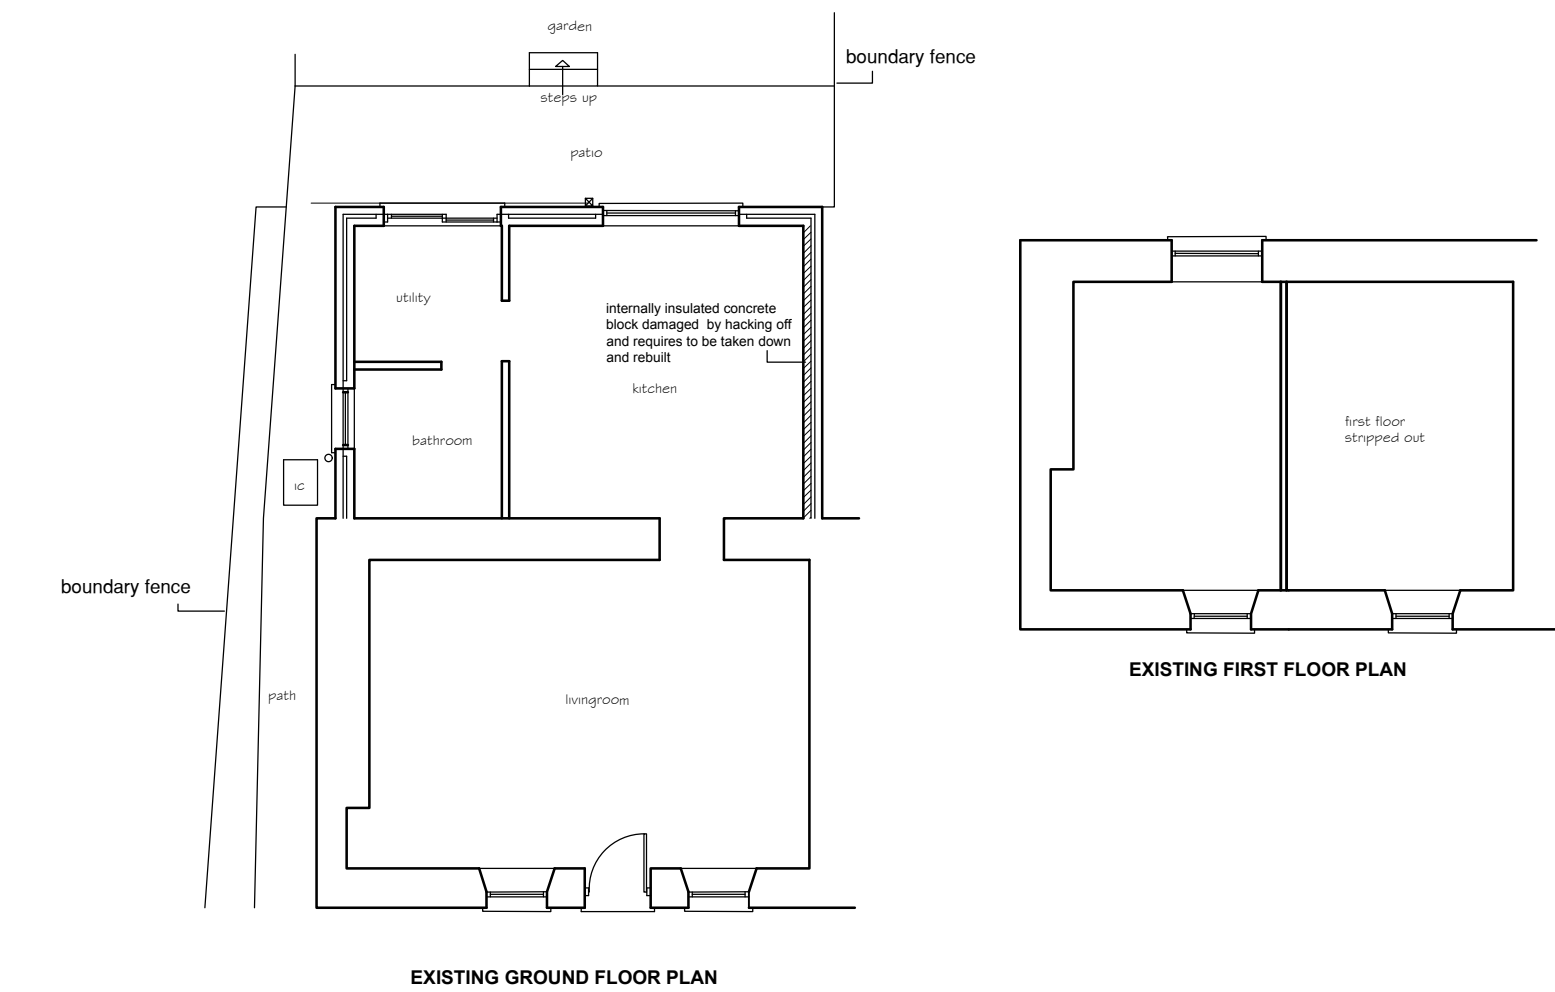
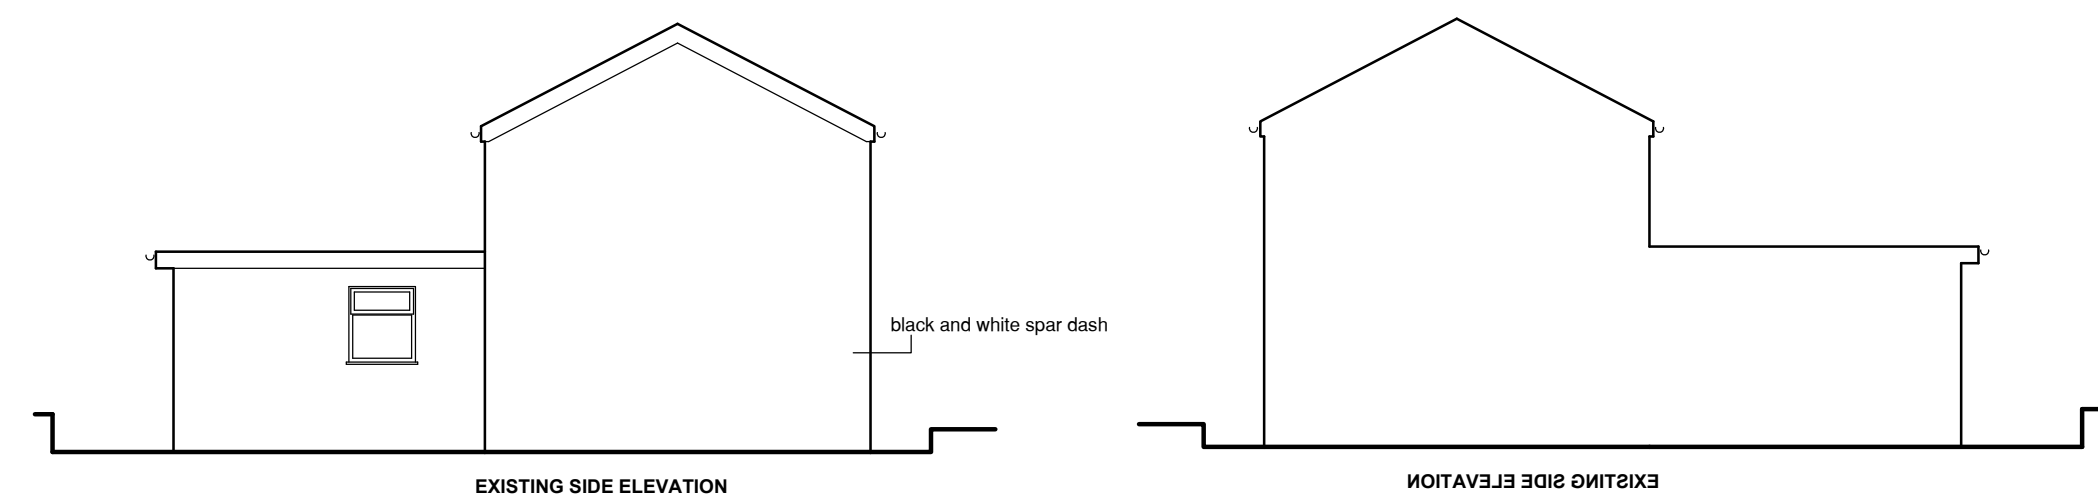


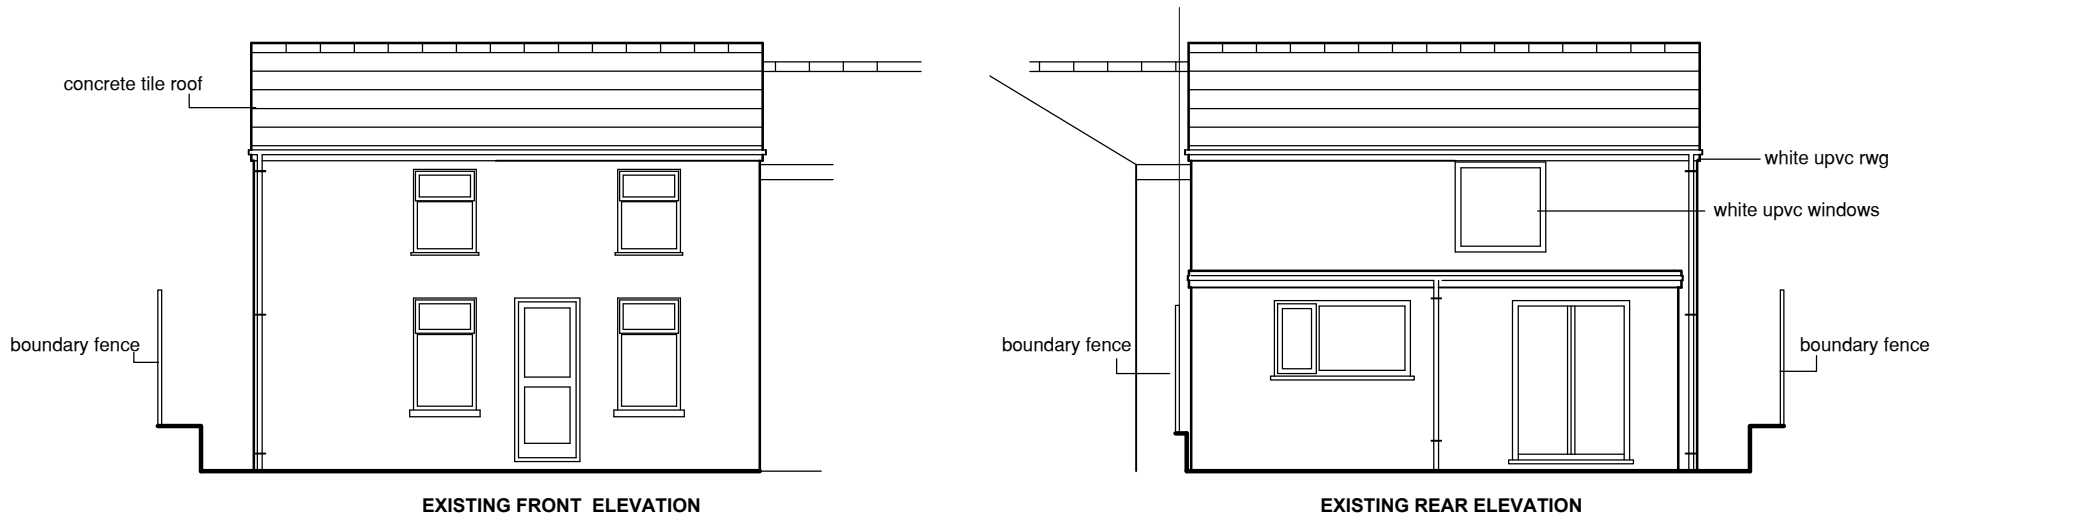

THIS DRAWING IS COPYRIGHT © C

Ken Bateman
Chartered Surveyor
R.S. (Hons) MRICS C. Burt E. MCARD

First storey rear extension
and alteration
at
67 Heolgerrig Road
Heolgerrig
Merthyr

title
Existing plans and
elevations

Date: December 2024

Scale: A2 @ 1:100

Drawn: _____

Drawing No. GA 001

Rev. _____