


210260

|                                                      |
|------------------------------------------------------|
| <i>Trent Designs Ltd</i>                             |
| client - Ms. Kate Milne                              |
| proj: Plot 1, Springfield Rise,<br>Trehams, CF46 5RD |
| proposed elevations 2 of 2                           |
| scale - 1:100 @ A4                                   |
| dwg no. - 2151-08                                    |

levels shown are subject to  
a full line & level survey, and  
are indicative

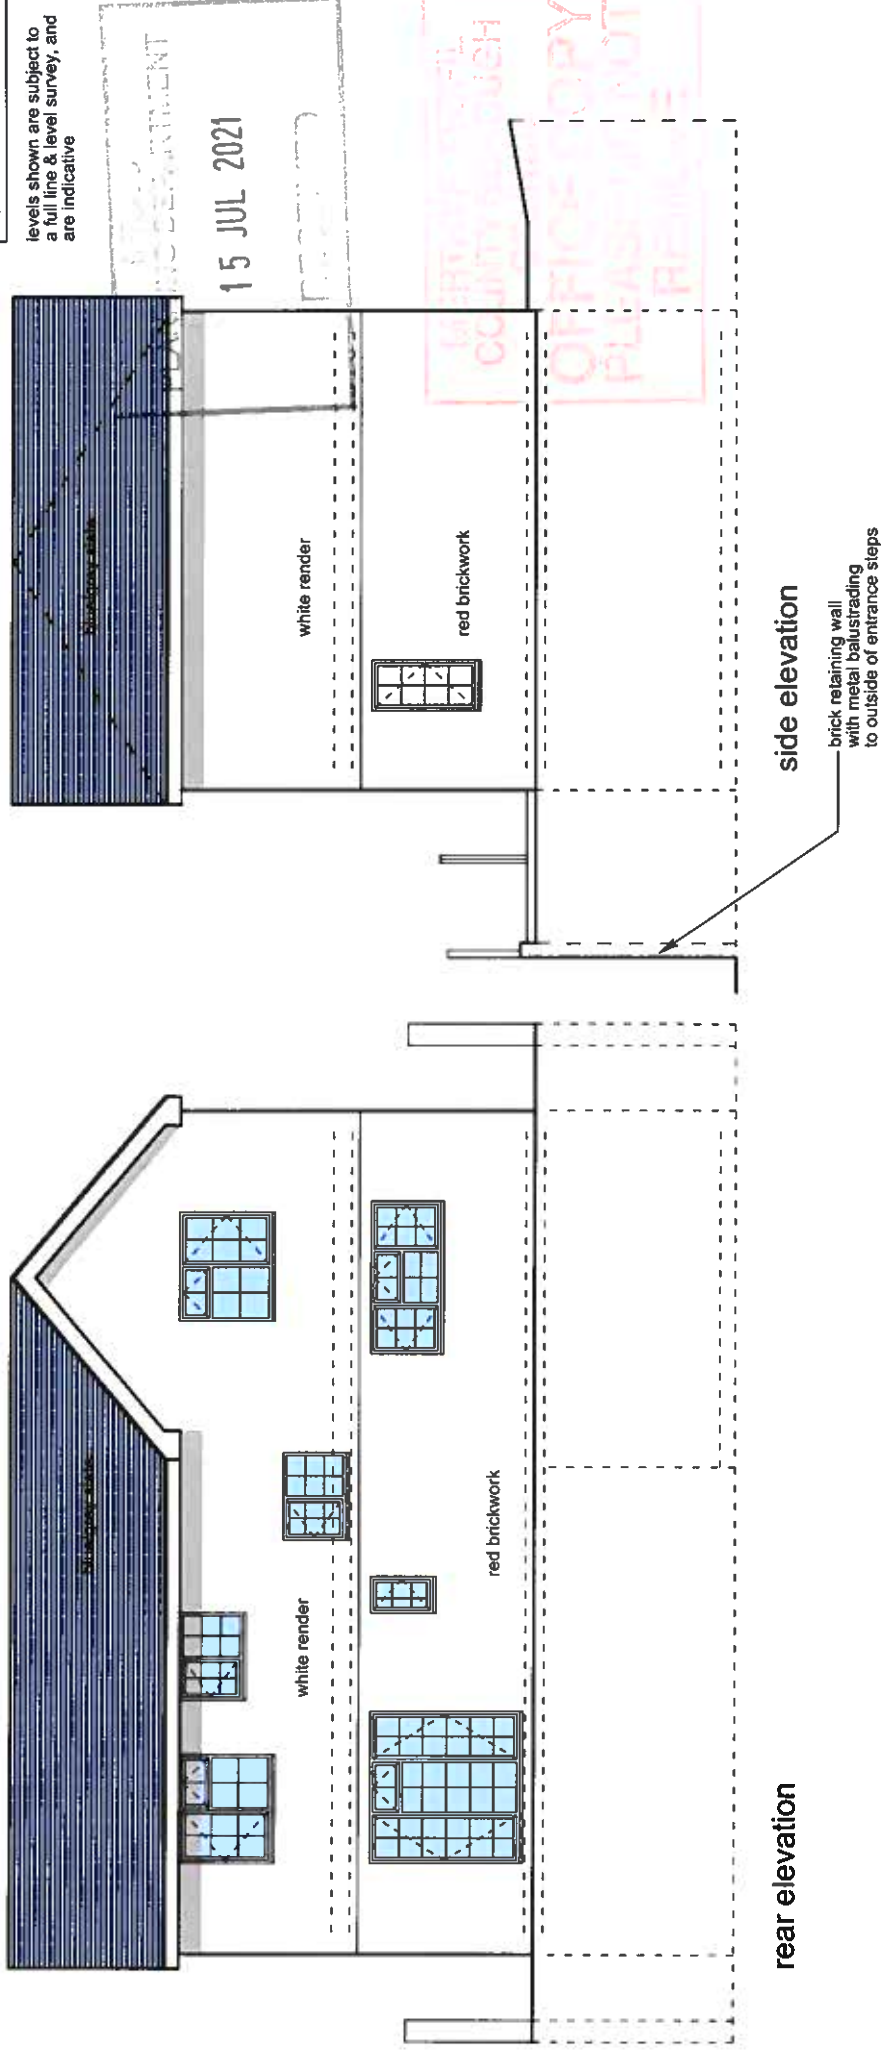

proposed elevations

