


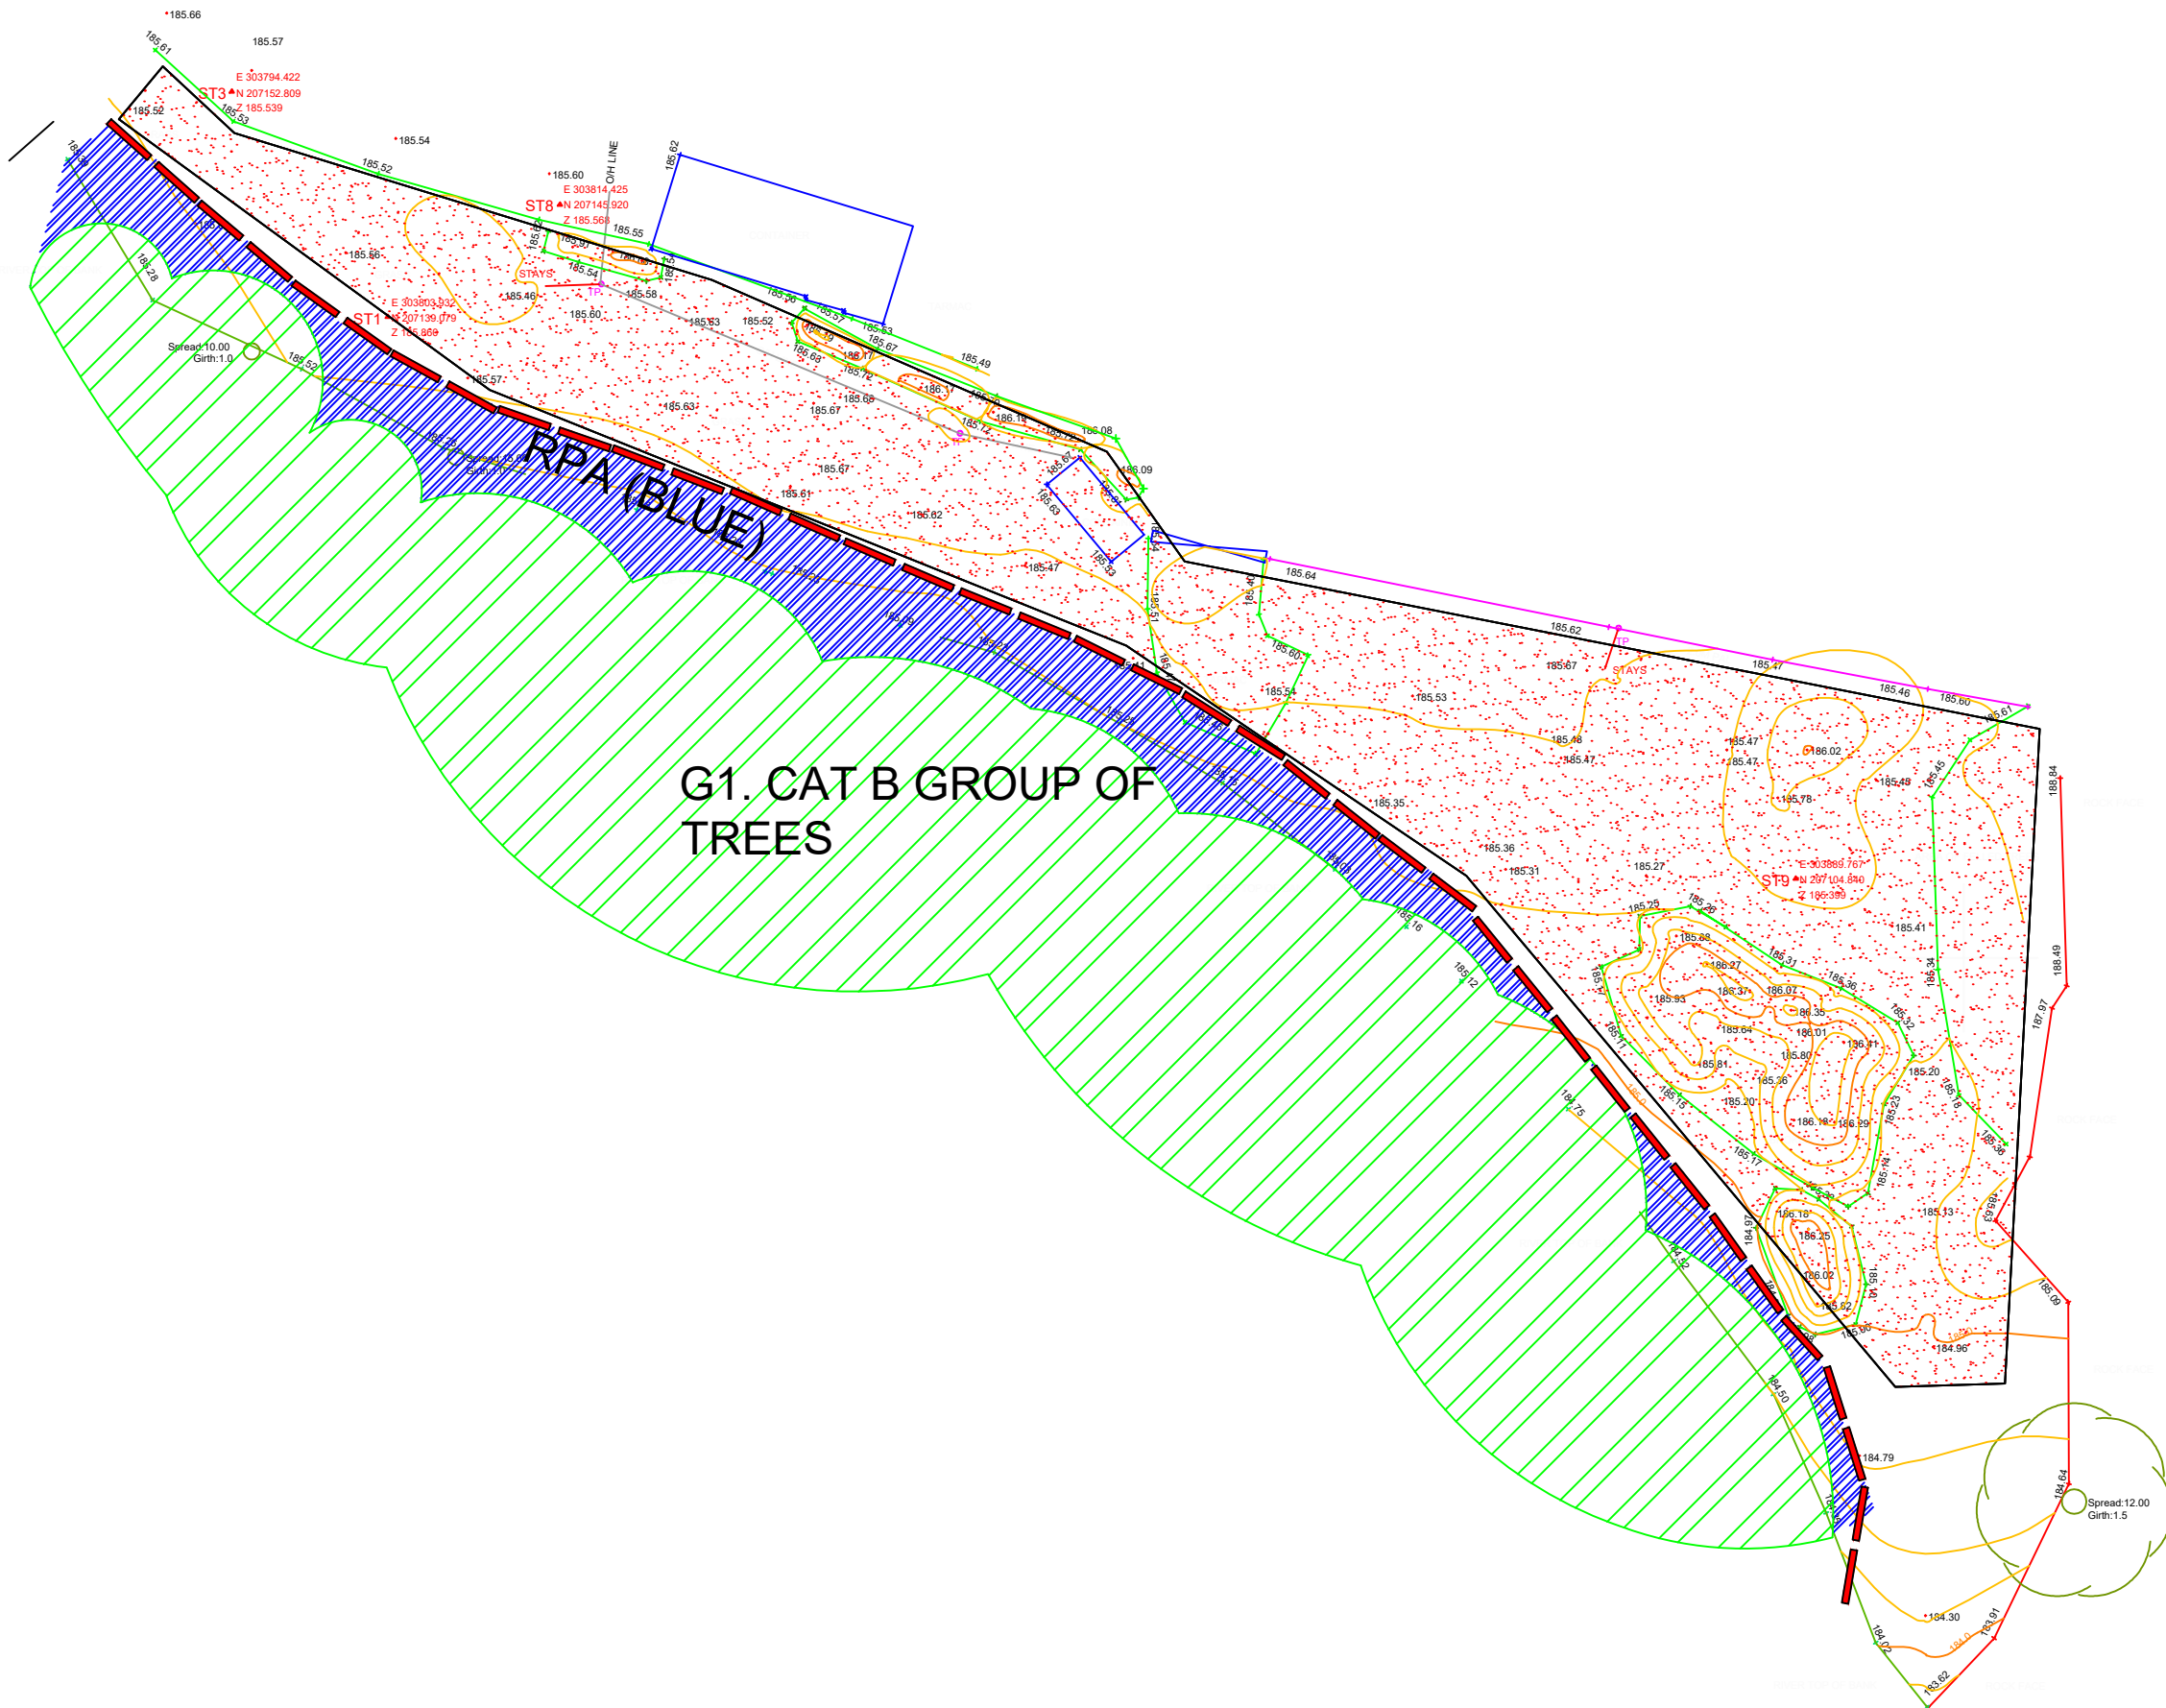

ELITE ECOLOGY

Professional Ecological and Arboricultural Consultants

Wellesley House
Wellesley Street
Stoke-on-Trent
Staffordshire
ST1-4NF

www.eliteecology.co.uk

www.facebook.com/eliteecology

www.twitter.com/eliteecology

TEL 01782 287890
EMAIL: Enquiries@eliteecology.co.uk

TREE CONSTRAINTS AND PROTECTION DRAWING

DRAWN BY: D. WHITEHEAD | DATE: 17/03/21 | SCALE: 1/200

= TREE CATEGORY

= RPA

= CANOPY DISTRIBUTION

= PROPOSAL AREA

= PROTECTIVE FENCING

Unit 7. EFI Industrial Estate. CF47-8RB.

1:200 @A3