


DRAWING KEY	
PTL - FINISHED FLOOR LEVEL	20 - 1500W HEIGHT
STL - FINISHED FLOOR LEVEL	20 - 1500W HEIGHT
STL - FINISHED FLOOR LEVEL	20 - 1500W HEIGHT
STL - FINISHED FLOOR LEVEL	20 - 1500W HEIGHT
STL - FINISHED FLOOR LEVEL	20 - 1500W HEIGHT

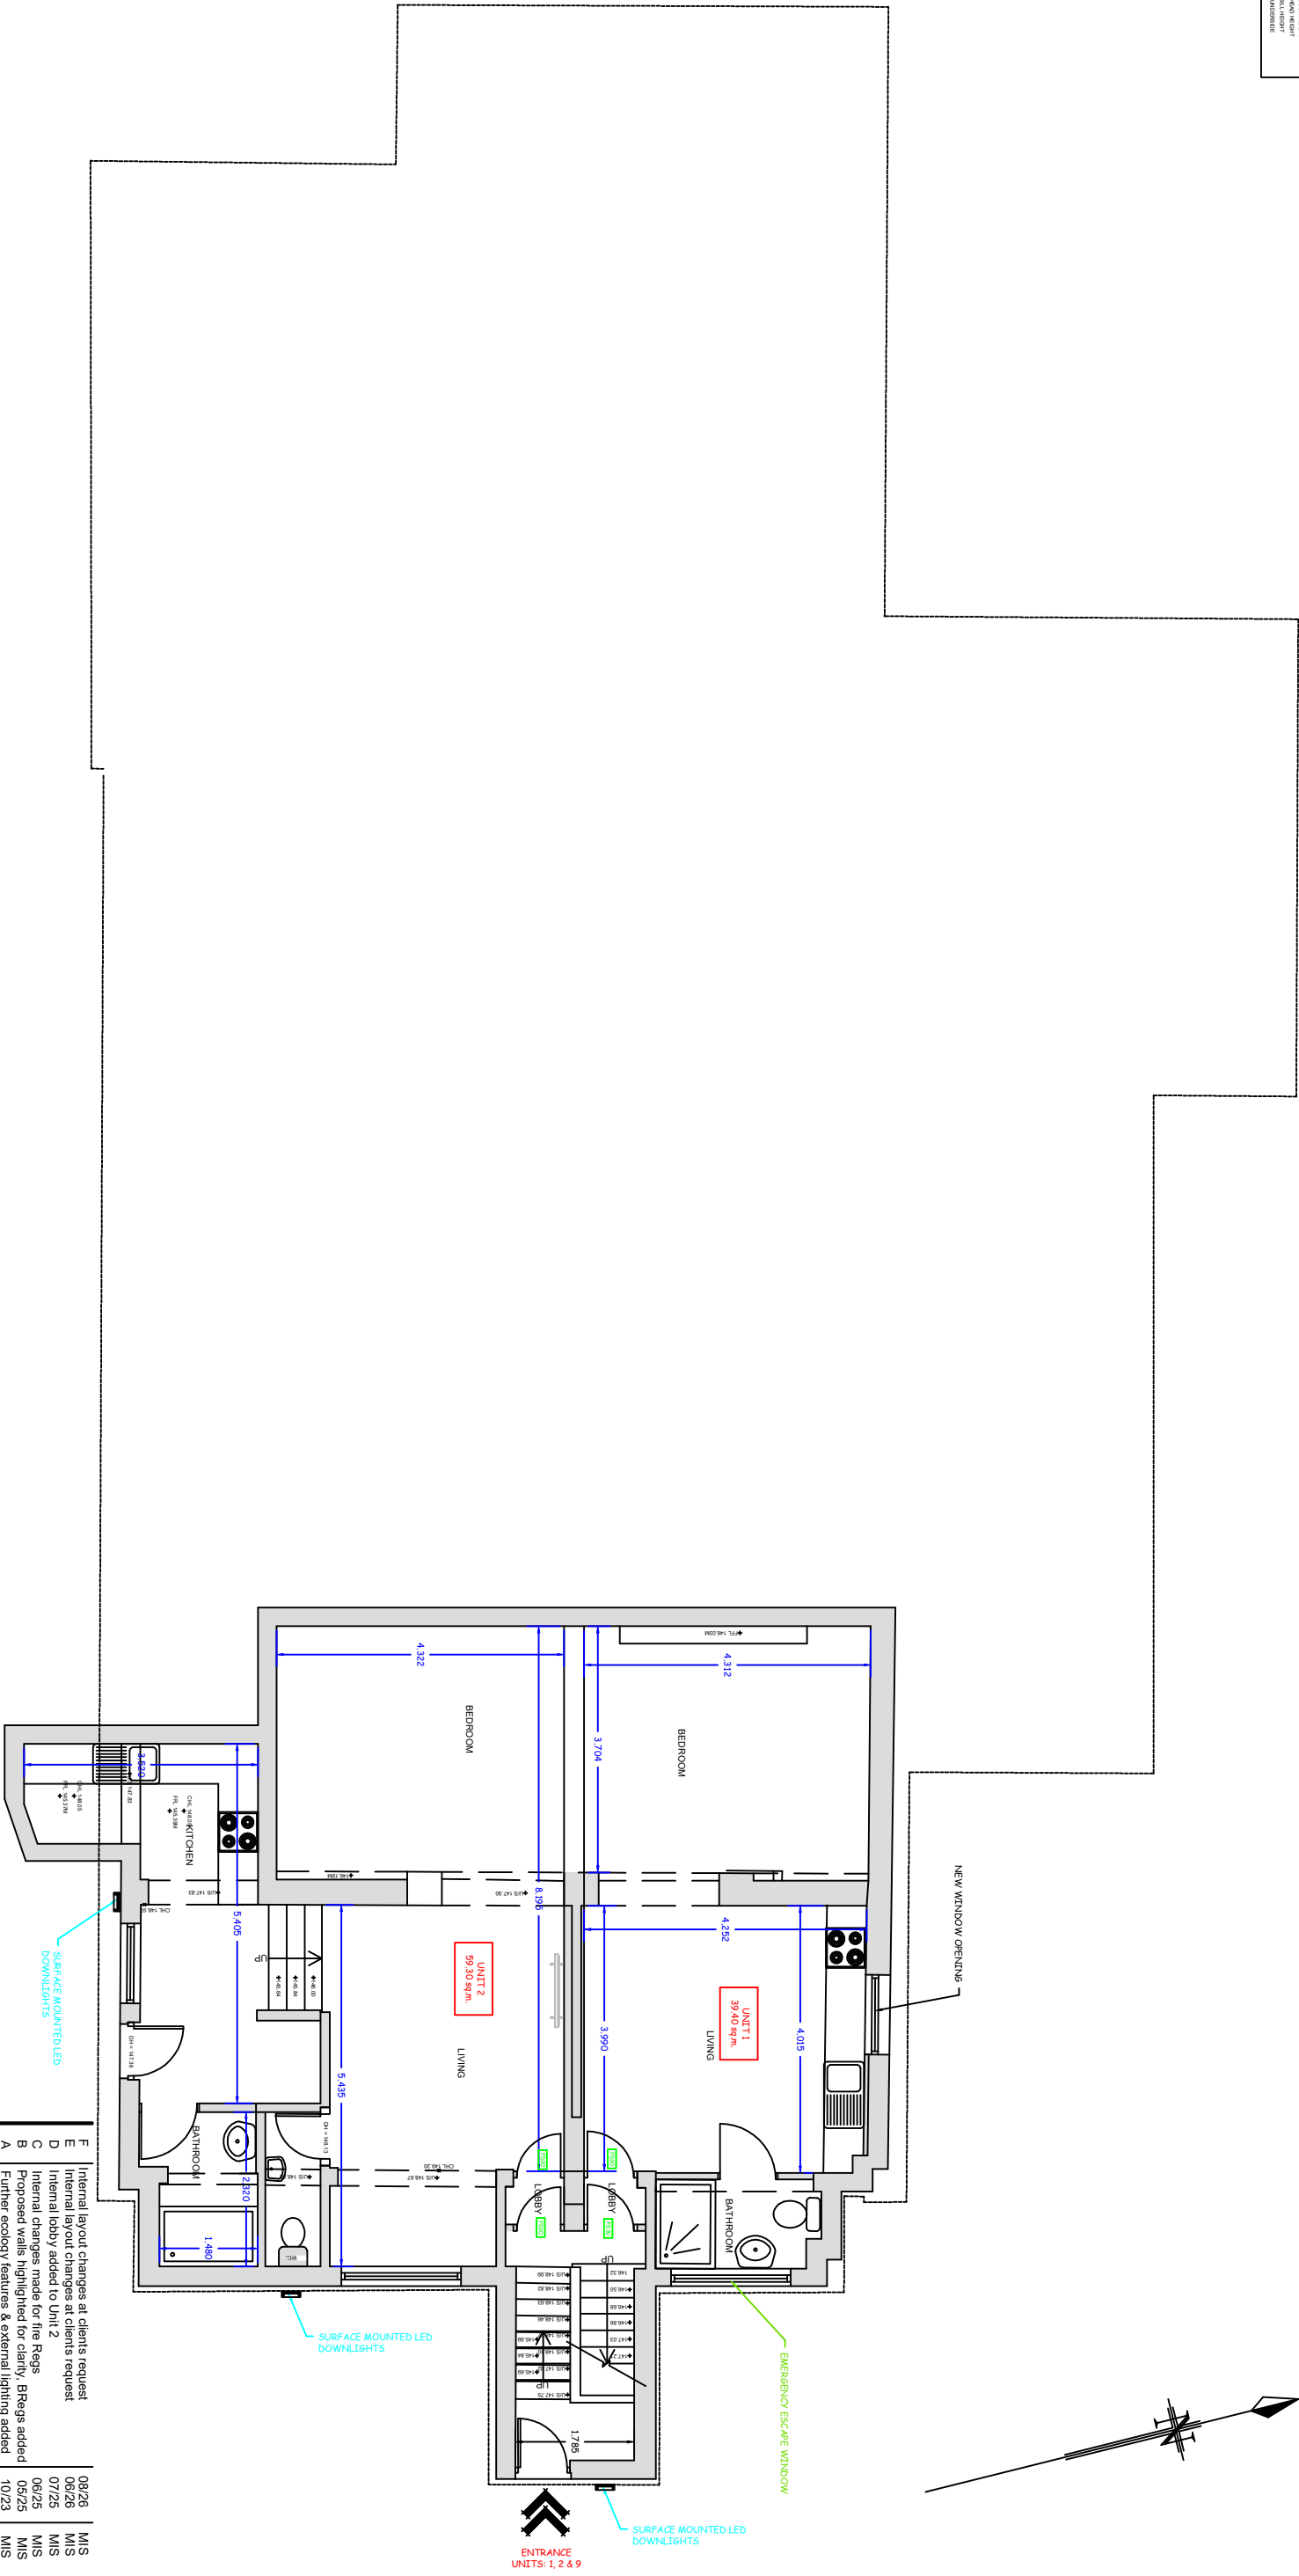

Rev	Description	Date	Initial
F	Internal layout changes at clients request	08/26	MIS
E	Internal layout changes at clients request	06/26	MIS
D	Internal lobby added to Unit 2	07/25	MIS
C	Internal changes made for fire Rags	06/25	MIS
B	Proposed walls highlighted for clarity. BRGGs added	05/25	MIS
A	Further ecology features & external lighting added	10/23	MIS

Project: FORMER TREHARRIS RUGBY CLUB, TREHARRIS	
Title: PROPOSED LOWER GROUND FLOOR	
Date: JAN. 2023	Drawn: MIS
Scale(s): 1:100 @ A3	Issue:
Draw No: 22/905/12	Revision: F
Disk: Treharris_BUILD.dwg	

S

g

M

architecture

Townplanning

69 Walter Road, Swansea, SA1 4QA - Tel: 01792 648380

This drawing and the works shown are the copyright of SGW Planning and may not be amended or reproduced without express written permission. No liability will be accepted for amendments made by a third party. Dimensions where shown should be confirmed on site. Any discrepancies should be notified as soon as possible.

A3

S

g

M

architecture

Townplanning

69 Walter Road, Swansea, SA1 4QA - Tel: 01792 648380

This drawing and the works shown are the copyright of SGW Planning and may not be amended or reproduced without express written permission. No liability will be accepted for amendments made by a third party. Dimensions where shown should be confirmed on site. Any discrepancies should be notified as soon as possible.

A3