


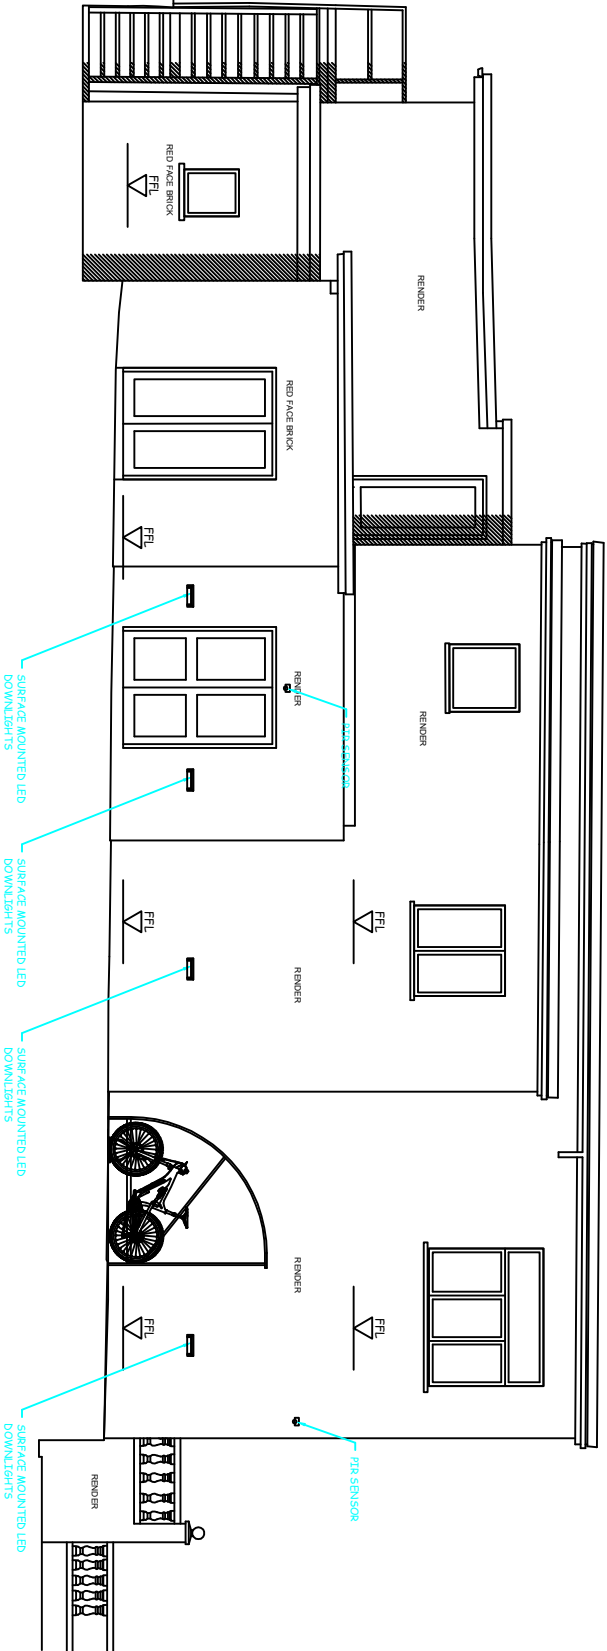


DATUM
143.00M

C General minor amendments shown			09/26	MIS
B Further details added at request of LPA			11/23	MIS
A Further ecology features & external lighting added			10/23	MIS
Rev	Description		Date	Initial

Project: FORMER TREHARRIS RUGBY CLUB, TREHARRIS

Title: PROPOSED SIDE ELEVATION (GENERALLY WEST)			
Date:	JAN. 2023	Drawn:	MIS
Scale(s): 1:100 @ A3		Issue:	
Dwg No:	22/905/18	Revision:	C
Disc:	Treharris_BUILD.dwg		

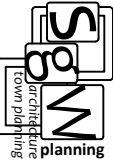

69 Walter Road, Swansea, SA1 4QA - Tel: 01792 648380

This drawing and the works shown are the copyright of SGM Planning and may not be amended or reproduced without express written permission. No liability will be accepted for amendments made by a third party. Dimensions where shown should be confirmed on site. Any discrepancies should be notified as soon as possible.

A3

©

