


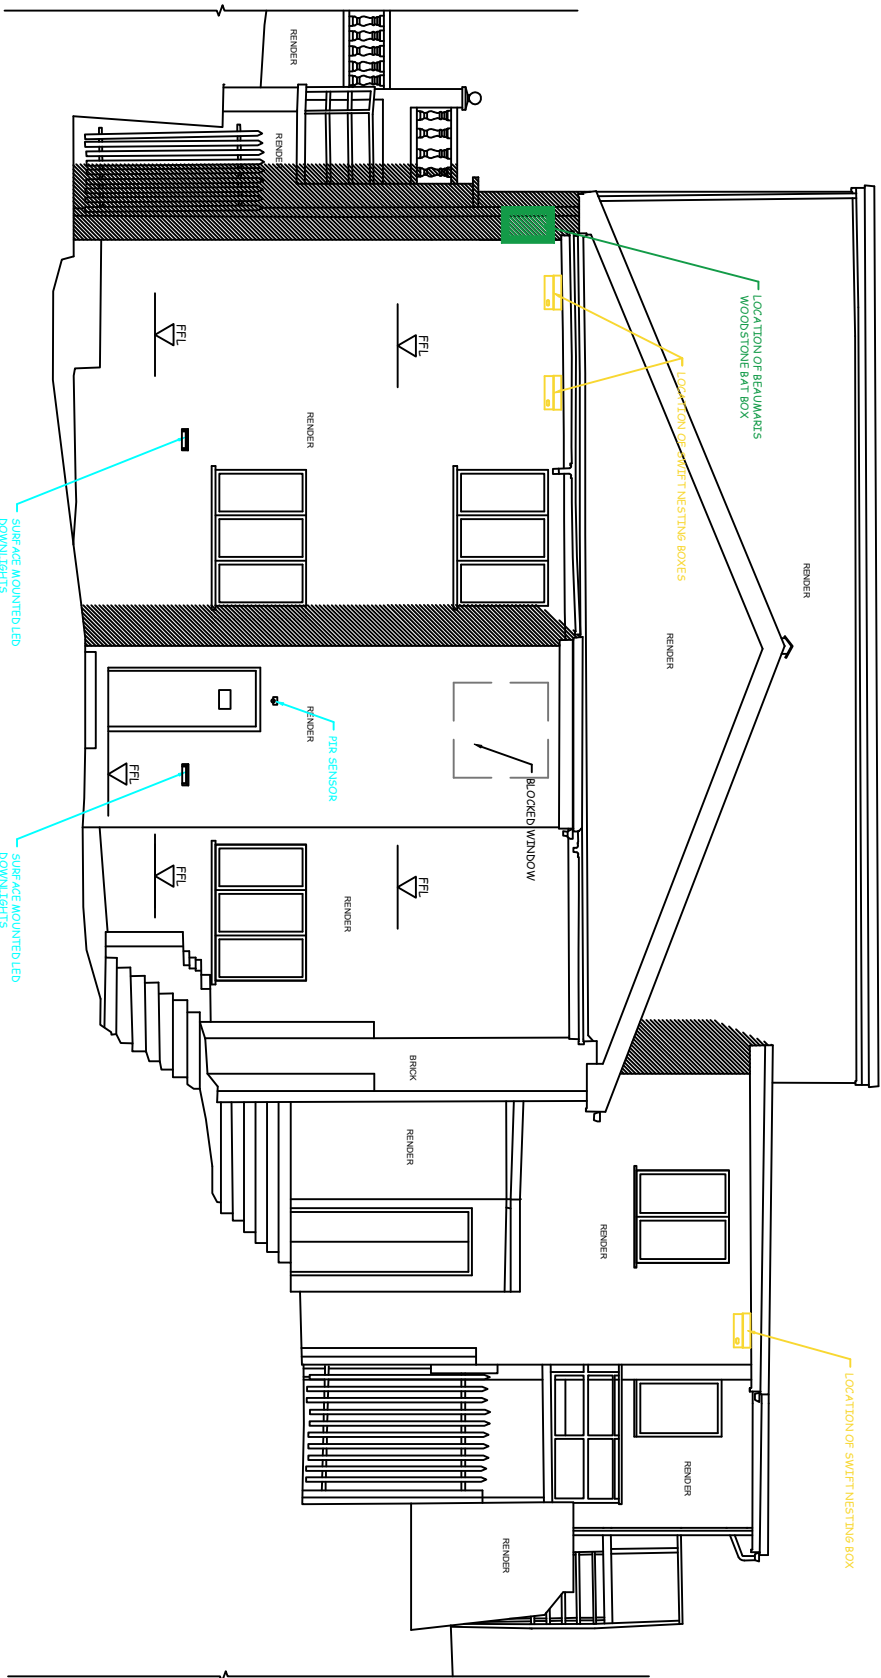

DATUM  
143.00M



|   |             |           |         |
|---|-------------|-----------|---------|
| C General minor amendments shown   |             | 09/26     | MIS     |
| B Further details added at request of LPA   |             | 11/23     | MIS     |
| A Further ecology/ features & external lighting added   |             | 10/23     | MIS     |
| Rev   | Description | Date      | Initial |
| Project: FORMER TREHARRIS RUGBY CLUB, TREHARRIS   |             |           |         |
| Title: PROPOSED SIDE ELEVATION (GENERALLY EAST)   |             |           |         |
| Date:   | JAN. 2023   | Drawn:    | MIS     |
| Scale(s):   | 1:100 @ A3  | Issue:    |         |
| Dwn No:   | 22/905/19   | Revision: | C       |
| Disk: Treharris_BUILD.dwg   |             |           |         |
| 69 Walter Road, Swansea, SA1 4QA - Tel: 01792 648380   |             |           |         |
| The drawings and the works shown are the copyright of SGM Planning and may not be reproduced or used in any form without express written permission. No liability will be accepted for amendments made by a third party. Dimensions where shown should be read and not scaled. Any discrepancies should be notified as soon as possible. |             |           |         |
| SGM planning   |             |           |         |
| Architectural Town Planning   |             |           |         |
| A3   |             |           |         |