


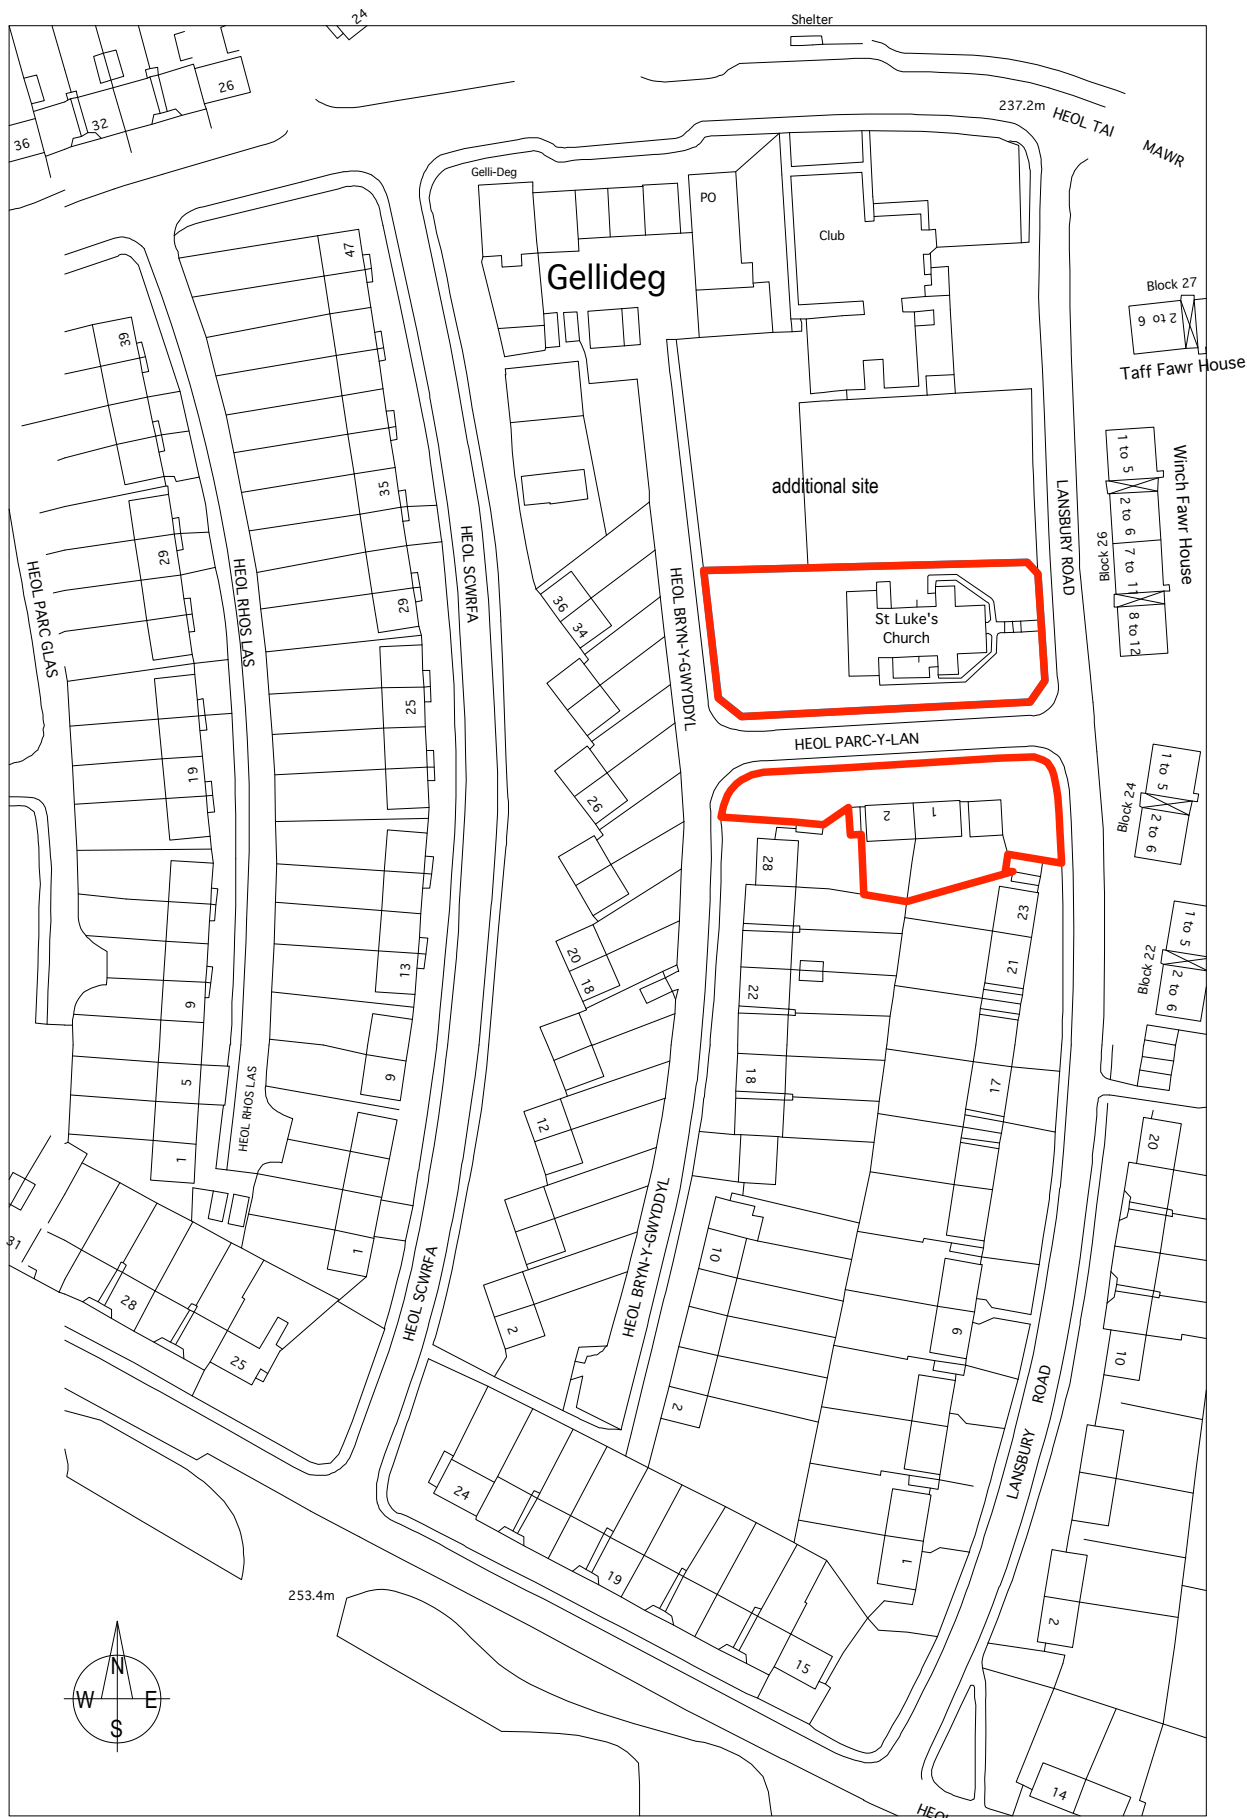

Site at Lansbury road, Gellideg, Merthyr Tydfil CF48 1HA for Merthyr Valleys Homes

scale 1:1250

November 2019

Paul Overton Architects, 97A High street, Merthyr Tydfil, CF47 8UD. tel 01685 371 194. mobile 07929 659 282, email paul@pro-architects.co.uk