


this drawing remains the property of fisch design limited and duplication of this drawing in whole or any part is strictly forbidden without prior written permission from fisch design ltd

all structural alterations are to be approved by a structural engineer

do not scale from this drawing. all dimensions to be checked on site

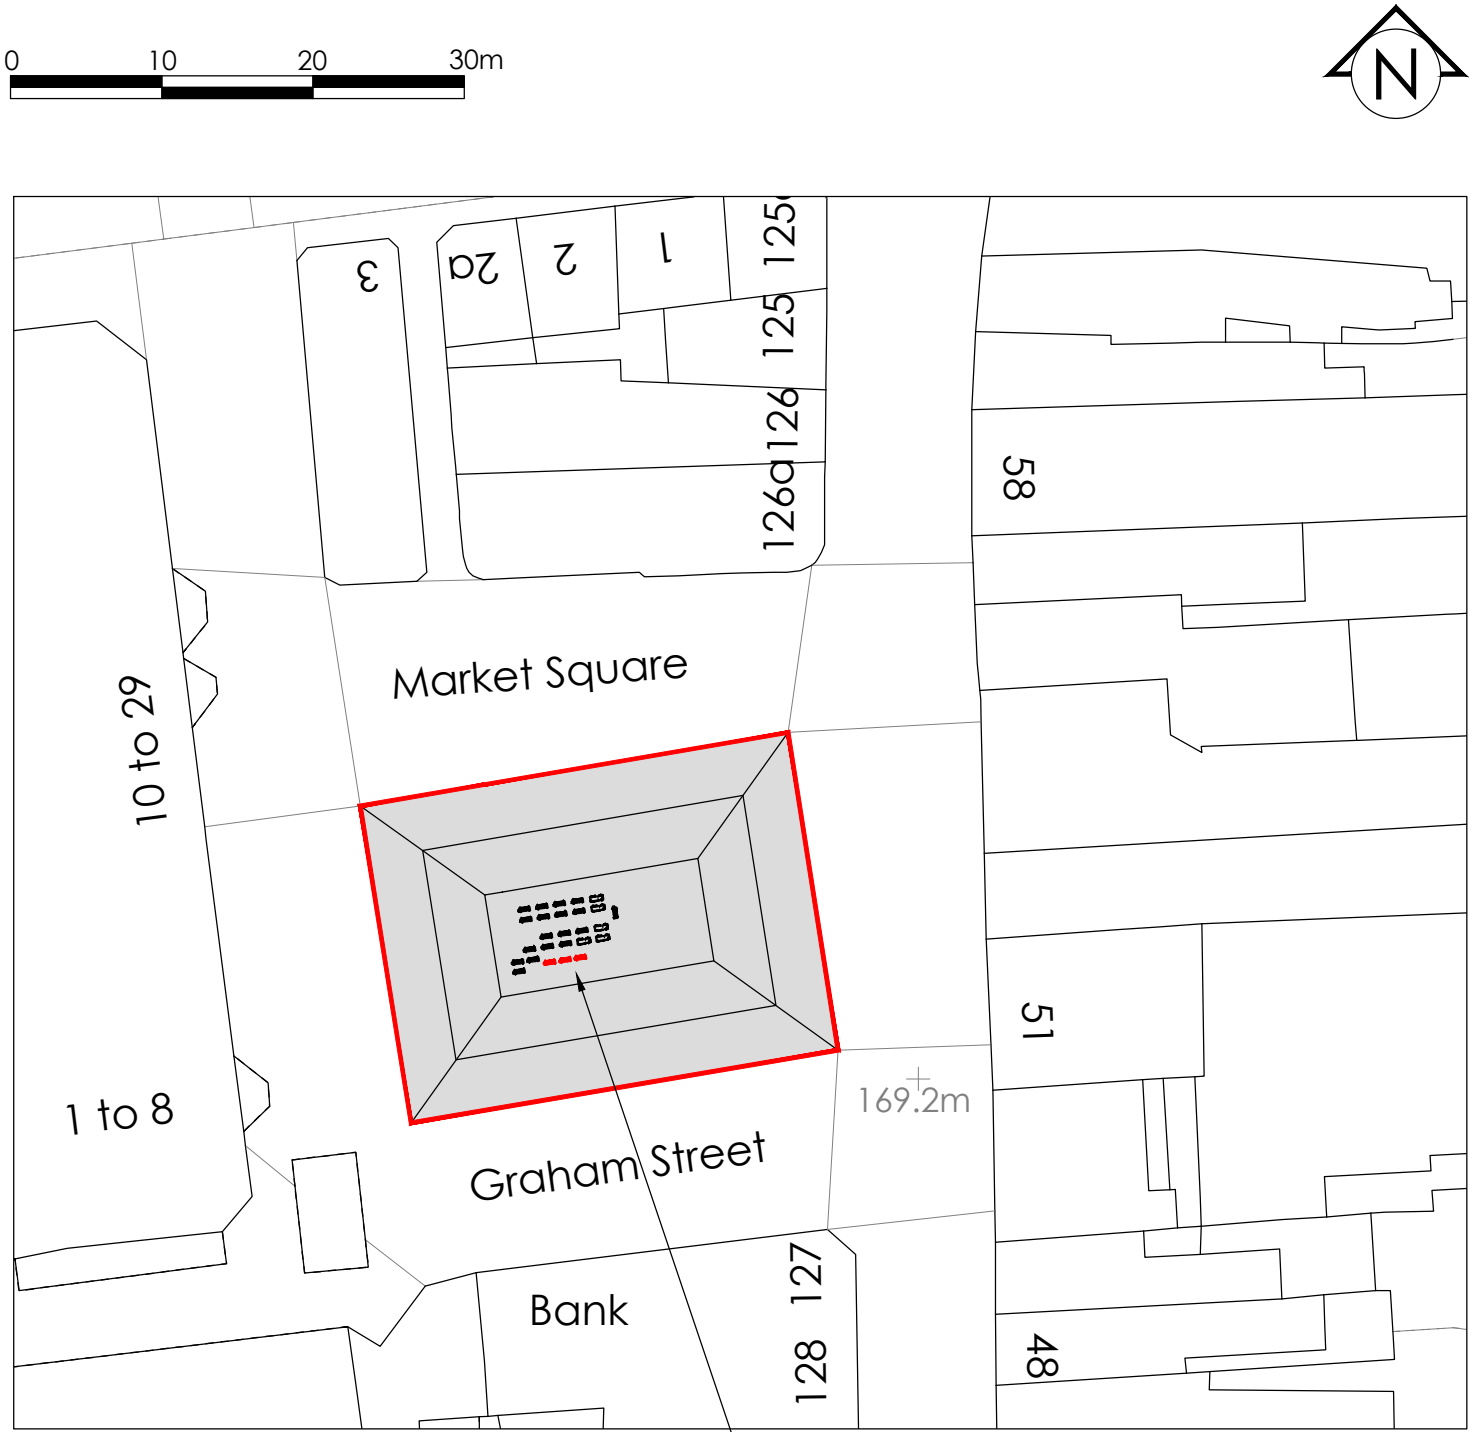

BLOCK PLAN 1:500 @ A3

Proposed X3 additional AC condenser units to be located on enclosed area of flat roof as shown.

DWG NO:	2641-BP		REVISION:	-
CLIENT:	Specsavers			
PROJECT:	Specsavers Market Square Merthyr Tydfil CF47 8BY			
TITLE:	Block Plan			
ORIGIN:	EB		CHECKED:	-
SCALE:	1:500@A3		DATE:	17.09.26
fisch STRUCTURED CREATIVITY			FISCH DESIGN LTD 3 HERITAGE BUSINESS CENTRE DERBY ROAD, BELPER DERBYSHIRE, DE56 1SW	
+44 (0)1773 828222 / WWW.FISCHDESIGN.CO.UK / MAIL@FISCHDESIGN.CO.UK				